
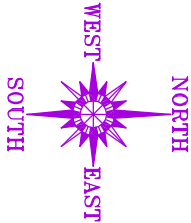
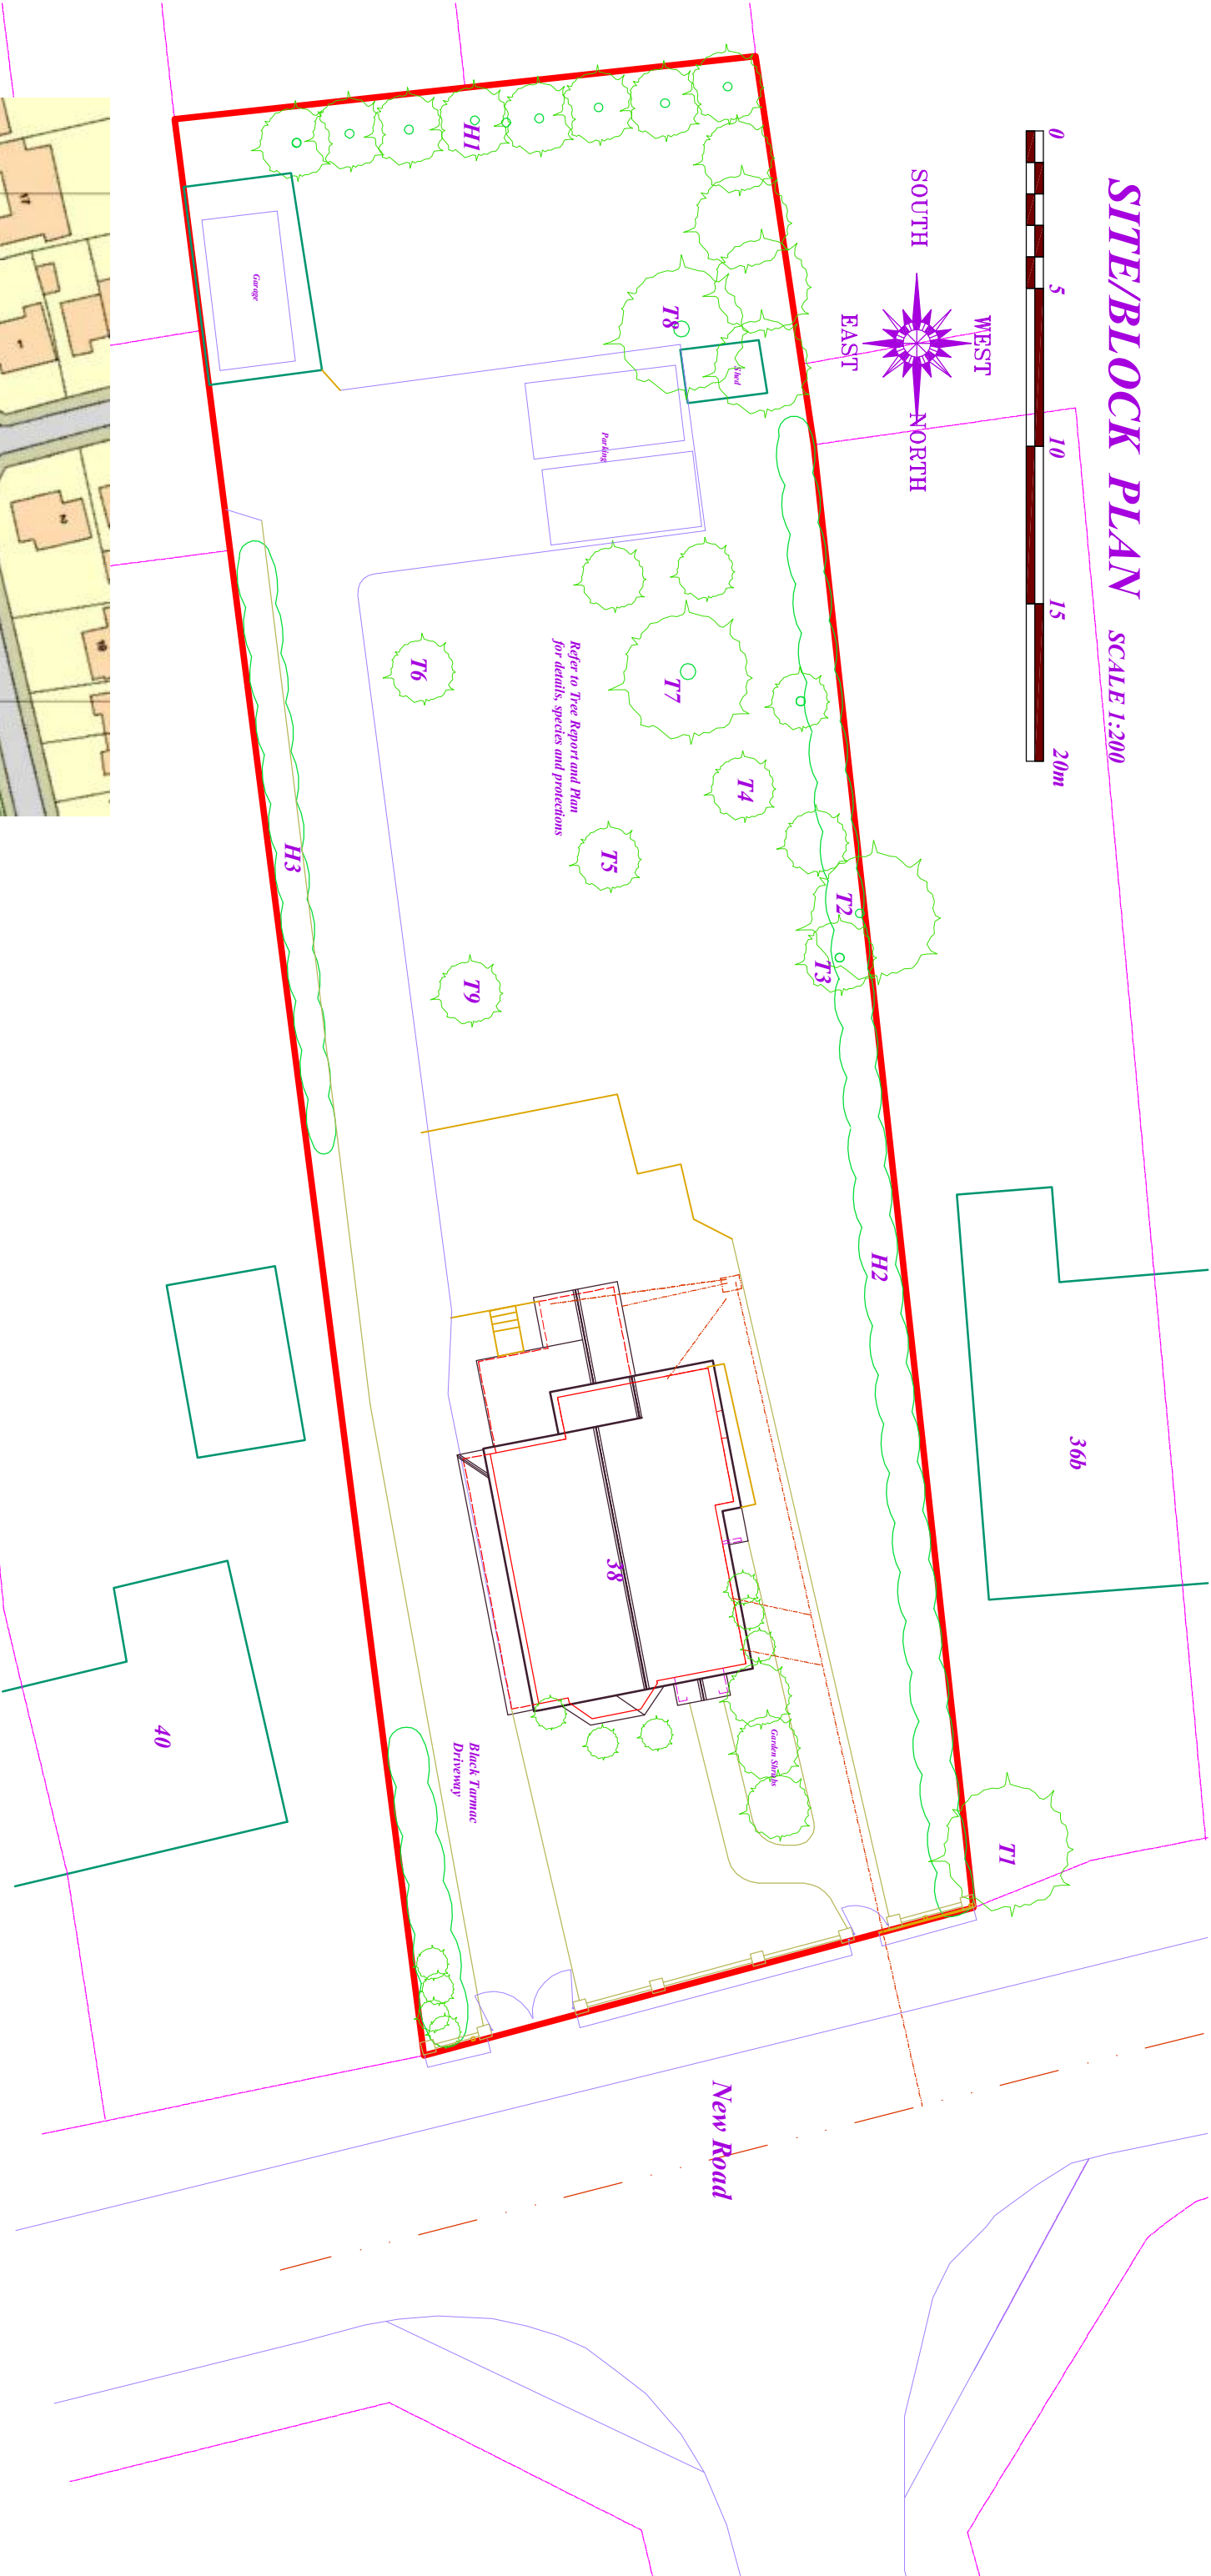


SITE/BLOCK PLAN SCALE 1:200

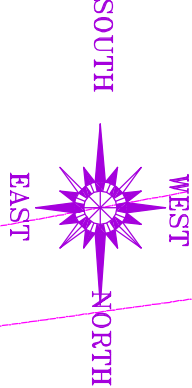

LOCATION PLAN SCALE 1:1250

Location
Milverton. 38 New Road, Twyford, Reading, Berkshire. RG10 9PT

Project
Two Storey Side and Rear Extensions

Drawing
As Existing Site and Location Plans

Due May 2025

Scale 1:200 & 1:1250

Drawing No **D1345-01c**

Colin Dawson Associates
Architectural Design and Building Surveying
Malvern House,
1 Malvern Way
Twyford Reading Berkshire RG10 9PY
0764837082
cdawdesign@milverthsc.co.uk