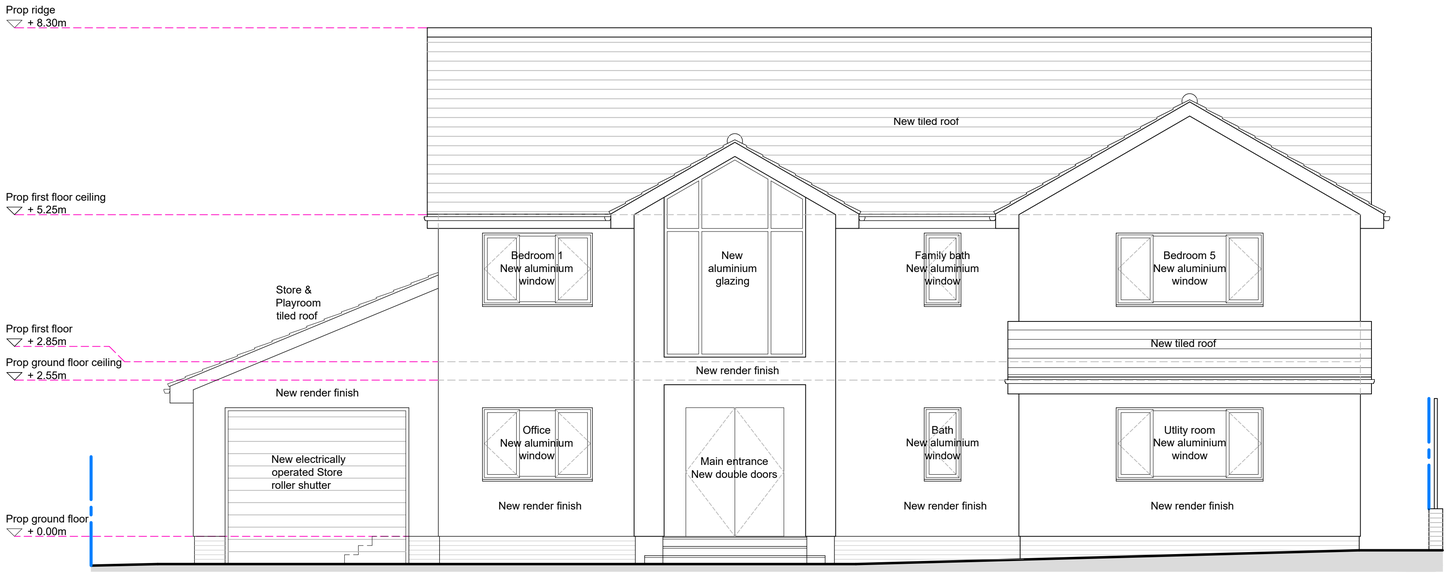

PROPOSED FRONT ELEVATION F

0 500 1000
mm - 1:50

PROPOSED REAR ELEVATION H

0 500 1000
mm - 1:50

08.07.26	Screens added to patio area behind playroom	Rev C
26.06.26	Patio area revised. New steps & screen added.	Rev B
11.03.26	Drawing scale bar revised	Rev A

PROPOSED FRONT ELEVATION F &
REAR ELEVATION H

MR & MRS KEDIA
SINGLE & DOUBLE STOREY EXTENSION
162, READING ROAD
WOKINGHAM RG41 1LH

SCALE- 1:50 @ A1	FEBRUARY 2026	V KOTHARI

12/P-23	C