


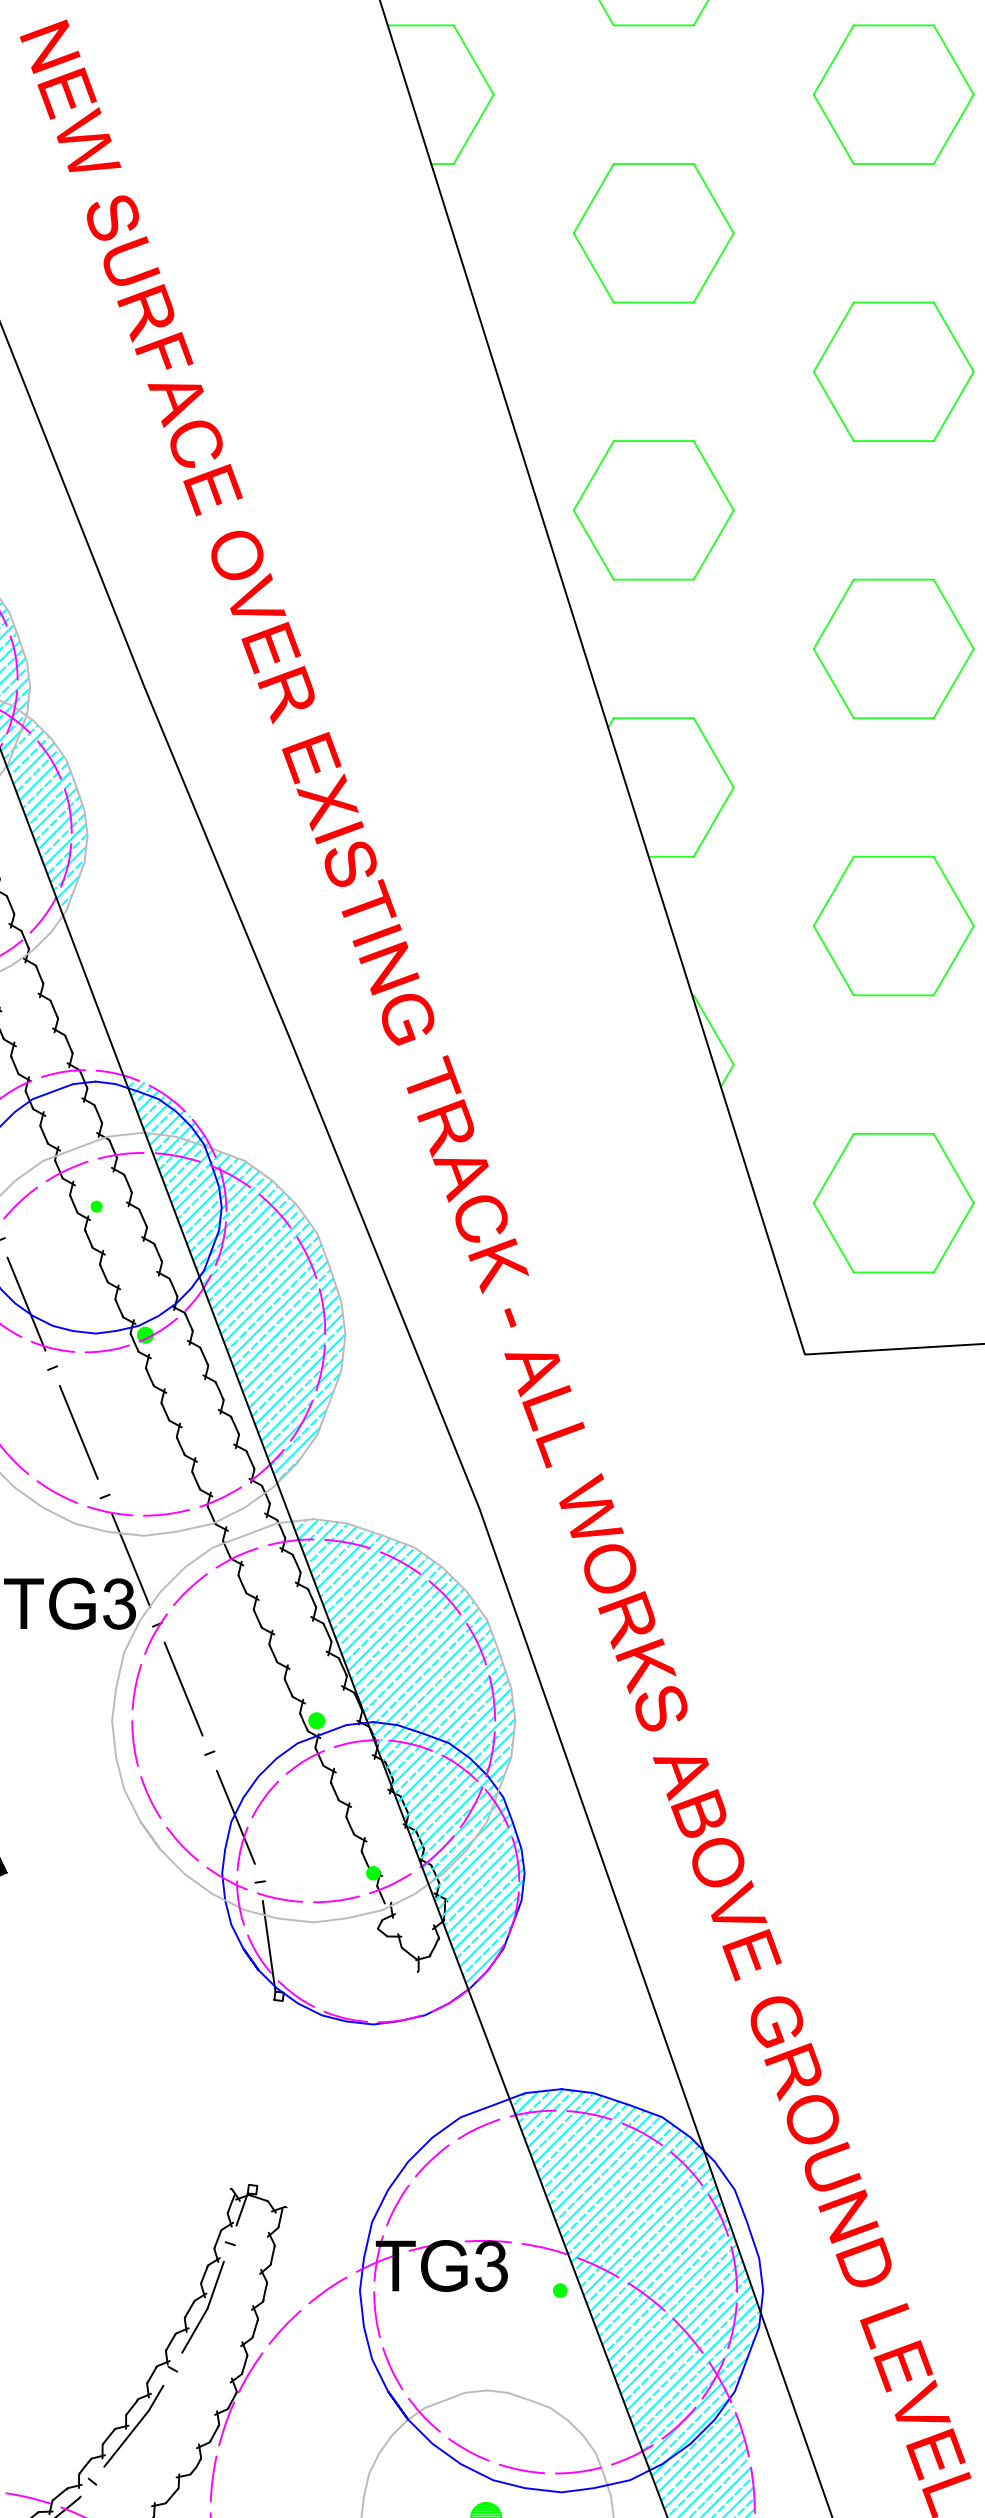

RED - CONSTRUCTION NOTES

