




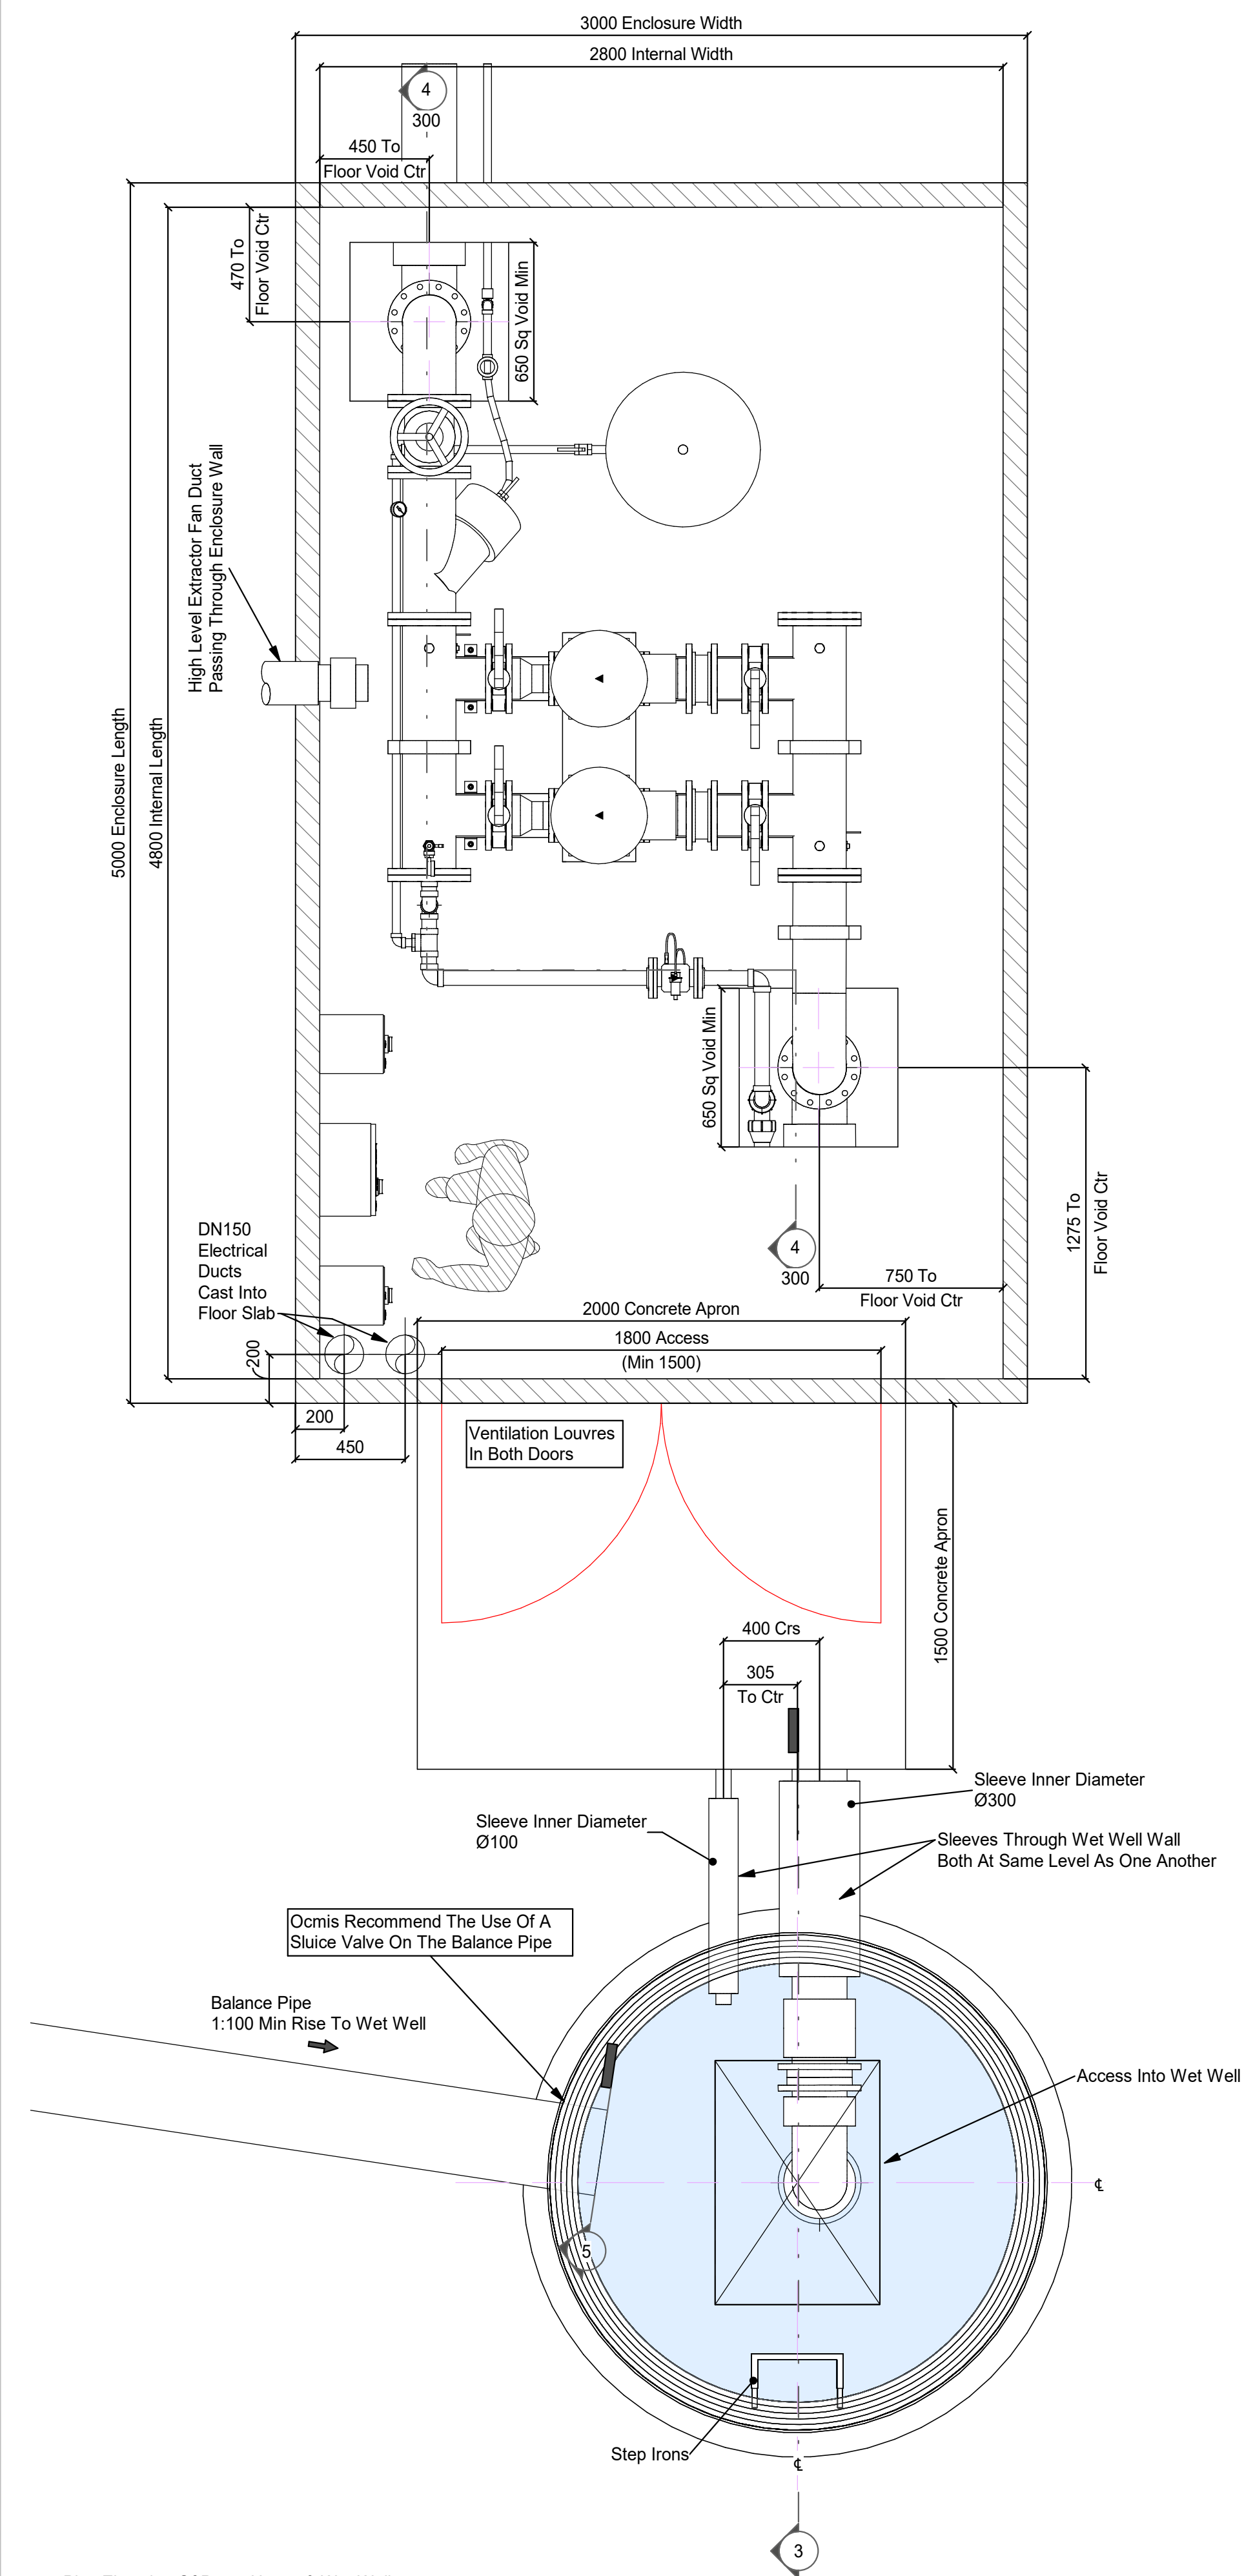


2 Plan Elevation Of Pump House & Wet Well
1 : 20

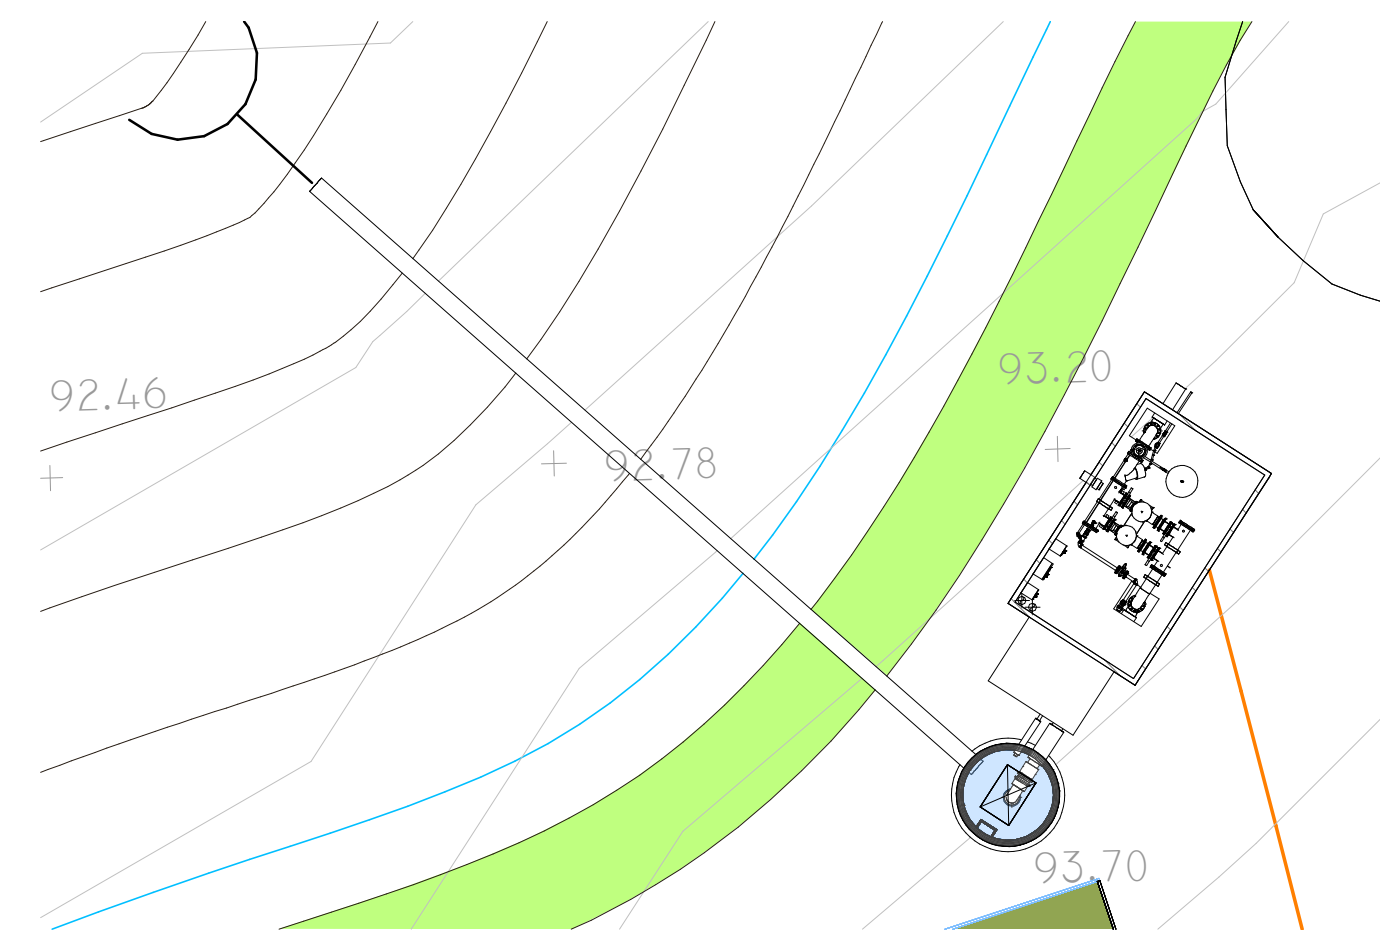


1 Wet Well & Pump House On Site
1 : 150

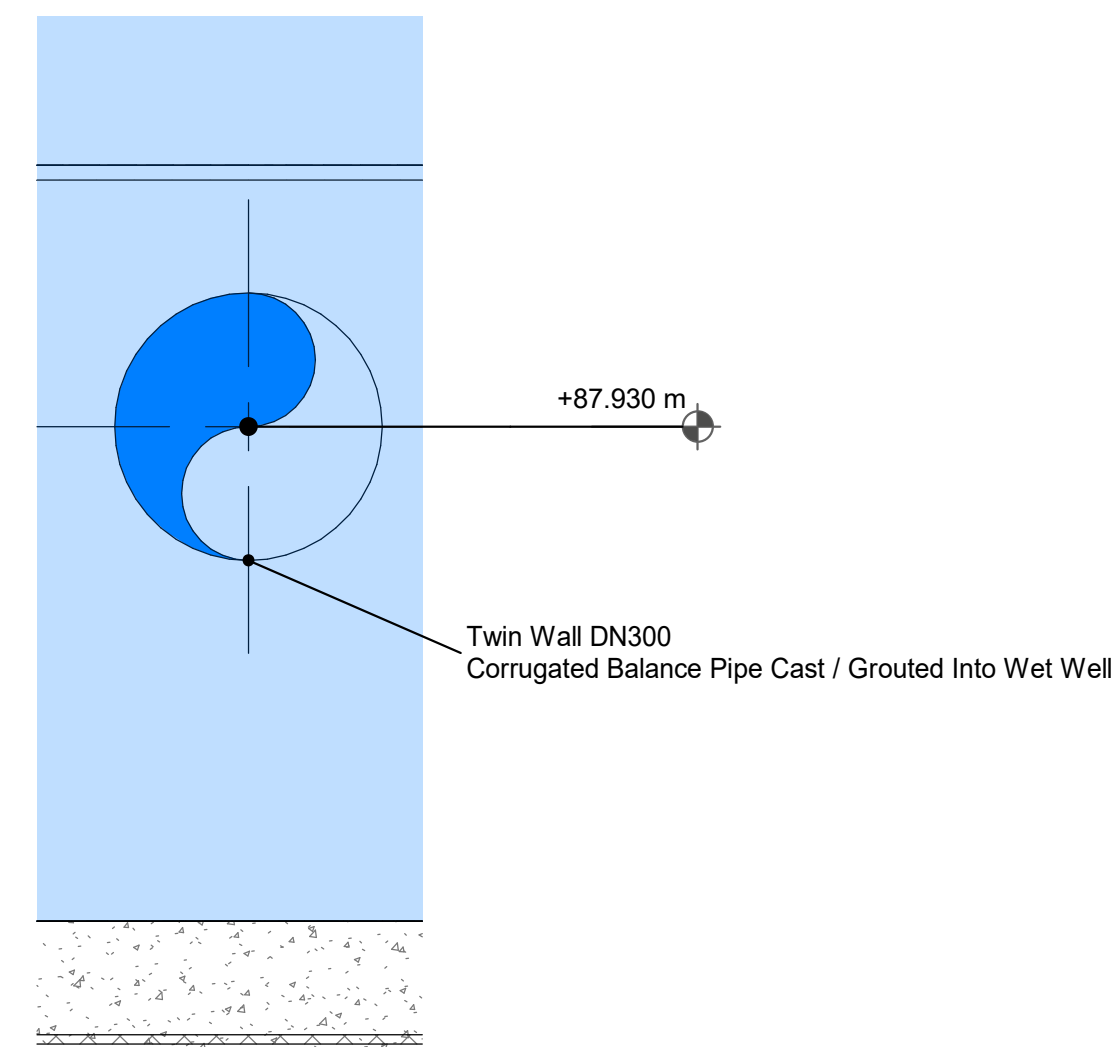

5 Section Showing Balance Pipe
1 : 10

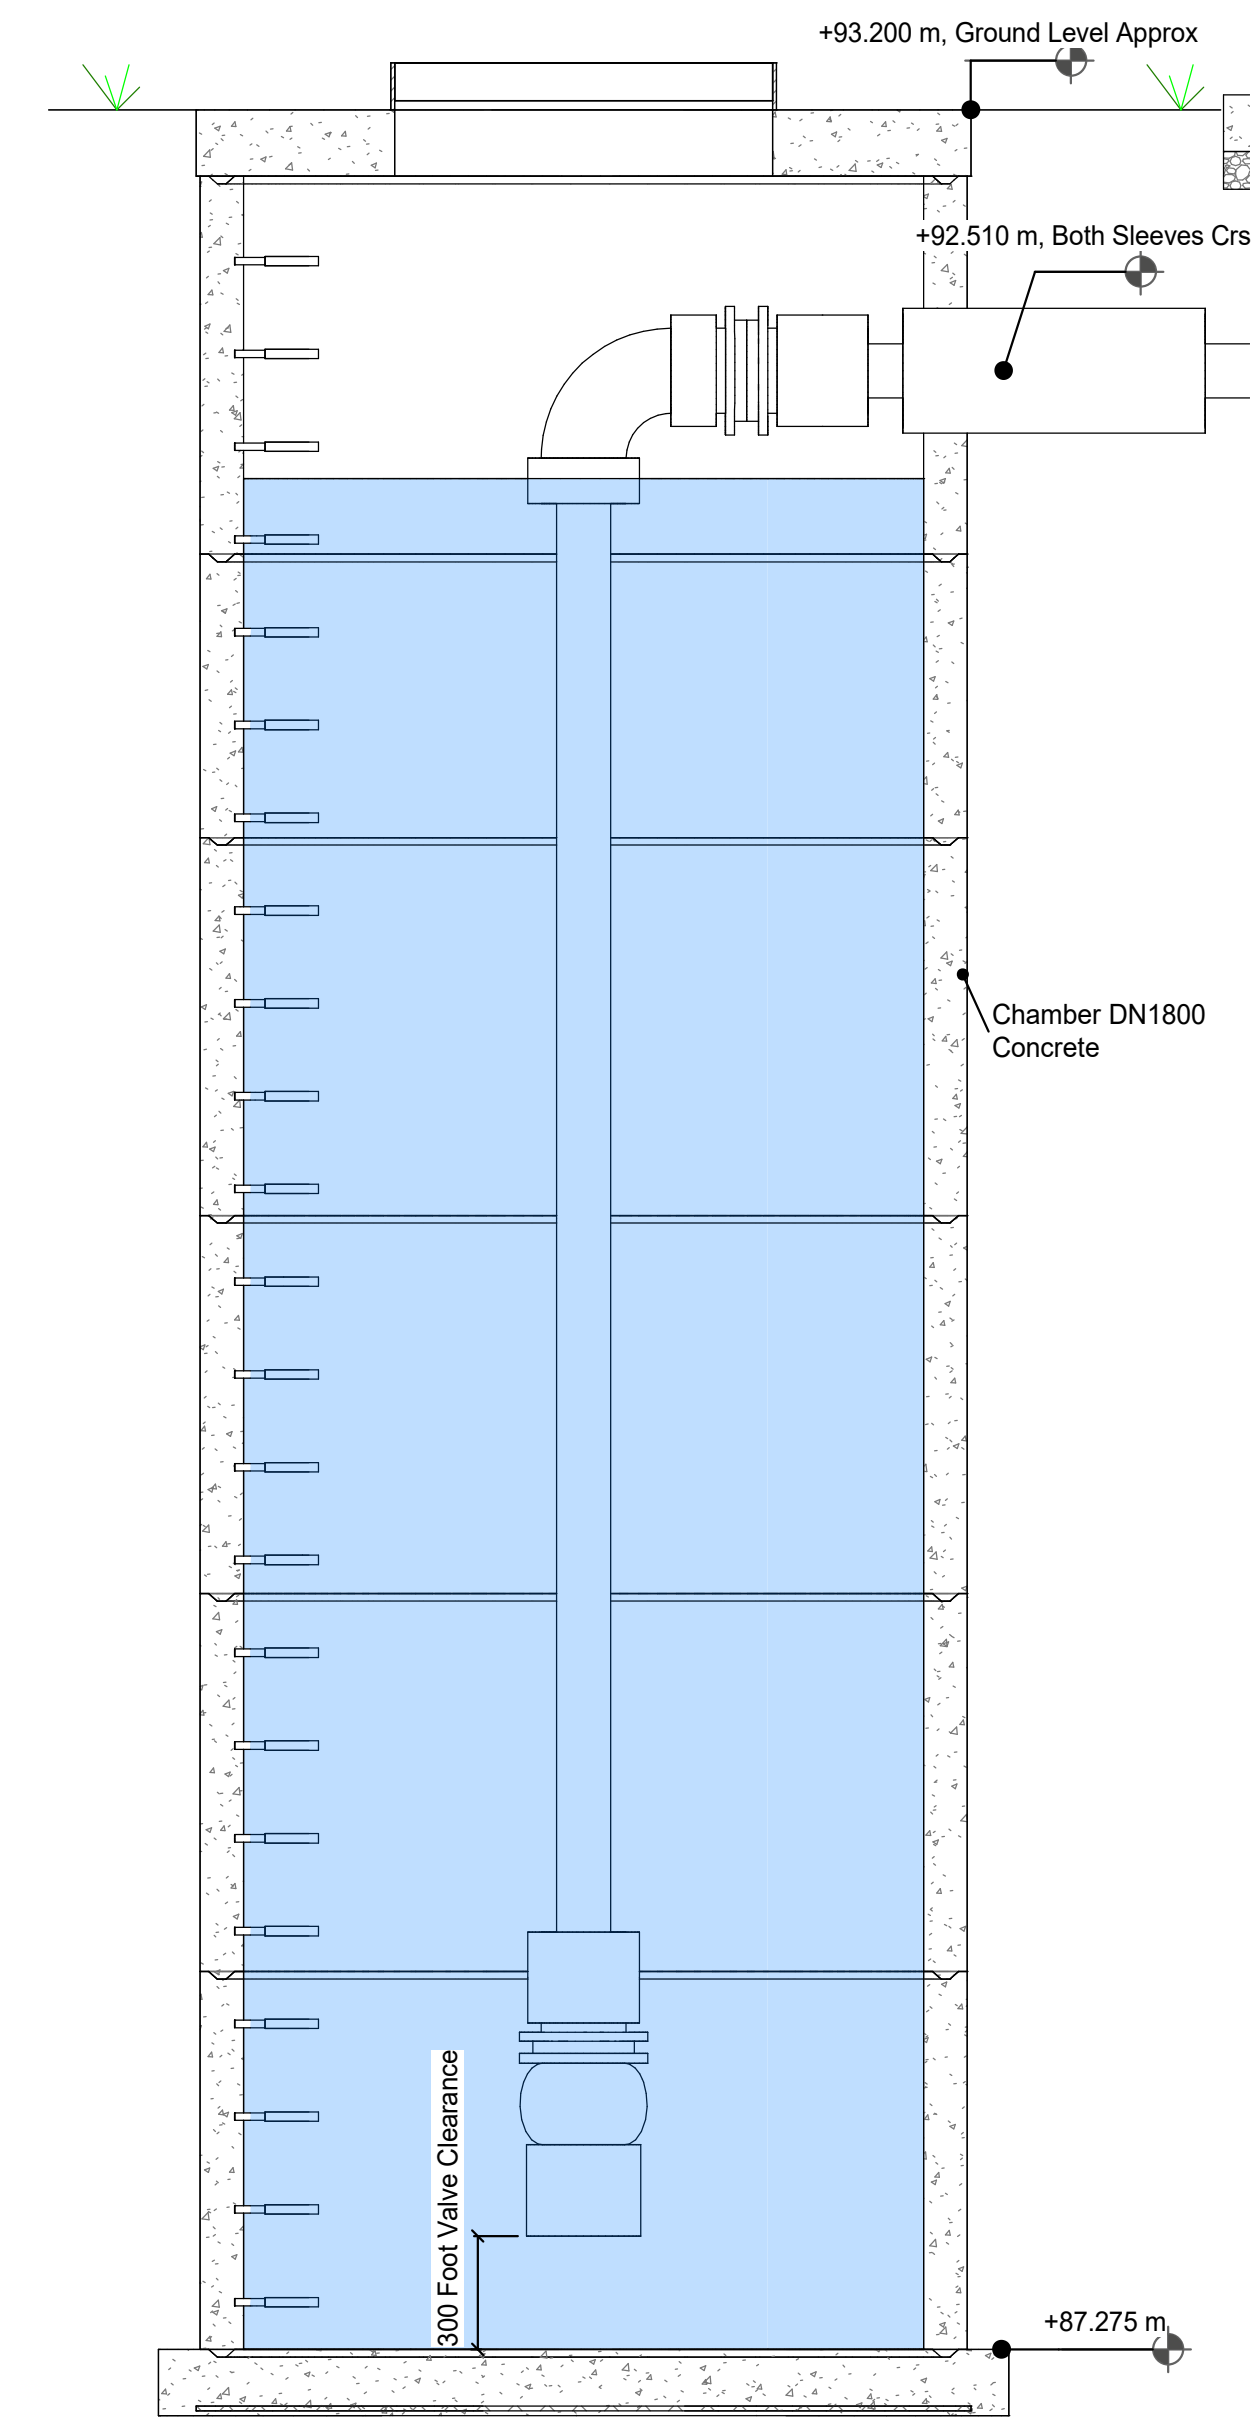

3 Section Showing Wet Well
1 : 20

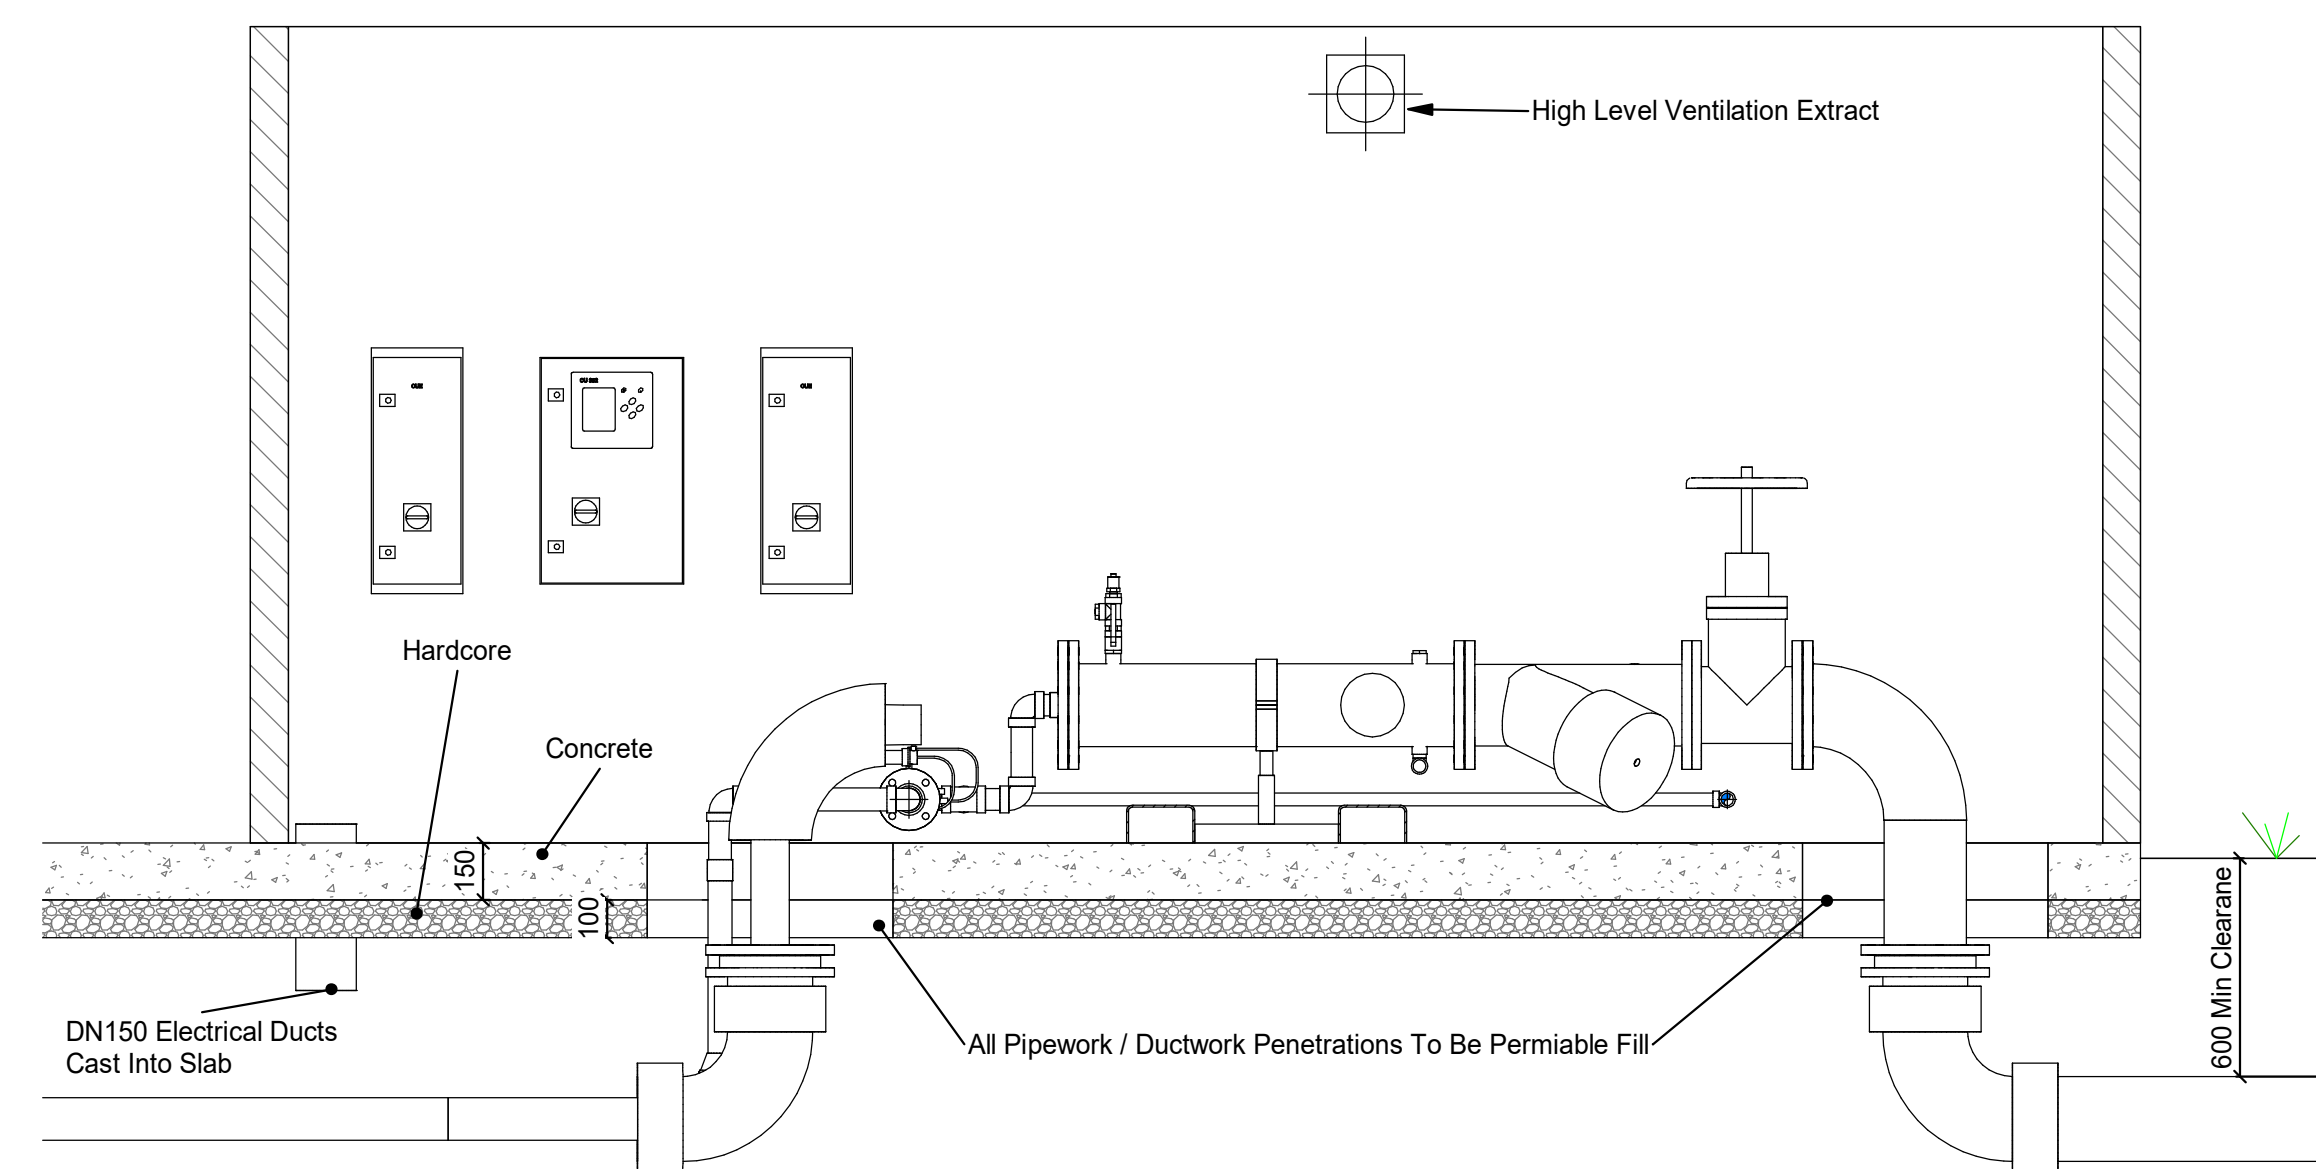

4 Section Showing Pump House
1 : 20

Notes

This Drawing Should Be Read In Conjunction With
All Other Specification Drawings And
Documentation For This Project.

All Structural Design, Dimensions & Detailing By Others.

All Dimensions In mm Unless Otherwise Stated. All Dimensions Shall Be Verified On-Site Before Proceeding With The Work.

Comis Shall Be Notified In Writing Of Any
Discrepancies.

Do Not Scale From This Drawing.

This Drawing Should Not Be Used For Construction
Purposes Unless Marked As Construction Issue.

C2	BV	BM	24.10.17	For Construction
C1	BV	BM	09.08.17	First Issue
Rv	By	Ch	Date	Description

Drawing Status

For Construction

Drawing Title

Wet Well & Pump House Builders Works