


Section A-A

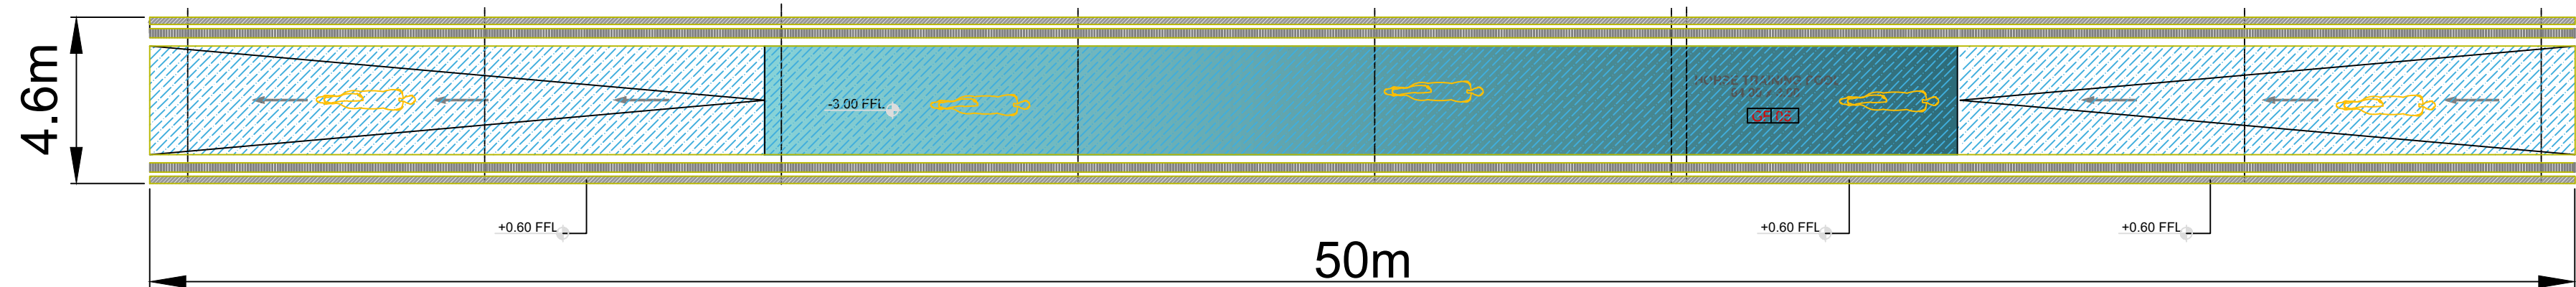

Plan View

Rehabilitation Pool - Section & Plan View
Scale: NTS (when printed at A2)

EQUUS
DESIGN AND BUILD

+44 (0) 1865 920200
enquiries@equusdesignandbuild.com

Proposed Development
Upper Culham Farm

Client			
Site	Upper Culham Farm Henley, RG1 8NR		
Phone			

- All dimensions in millimeters. All dimensions and levels to be checked by contractor prior to commencing work.

- Assume drawings not to scale, use figured dimensions. Do not scale from drawings.

- Work done shall confirm to the issued drawings and specifications. No changes to be made unless by prior consultation with Deveson Design & Equus Works.

- Copyright and Intellectual Property rights are owned by Deveson Design, reproduction or use of design by any party for any purpose is expressly forbidden without the written consent of Deveson Design & Equus Works.

Client approved, no further changes
(sign)
(date)

Project No

Drawing TitleSection & Plan View

Drawing No

Pages

DrawnADMay 2025

Review

Leader

StagePLANNING

ScaleNTS (A2)

PaperA2

N
O
T
H