PLANNING APPLICATION

SCALE BAR @ 1:200

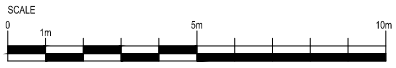

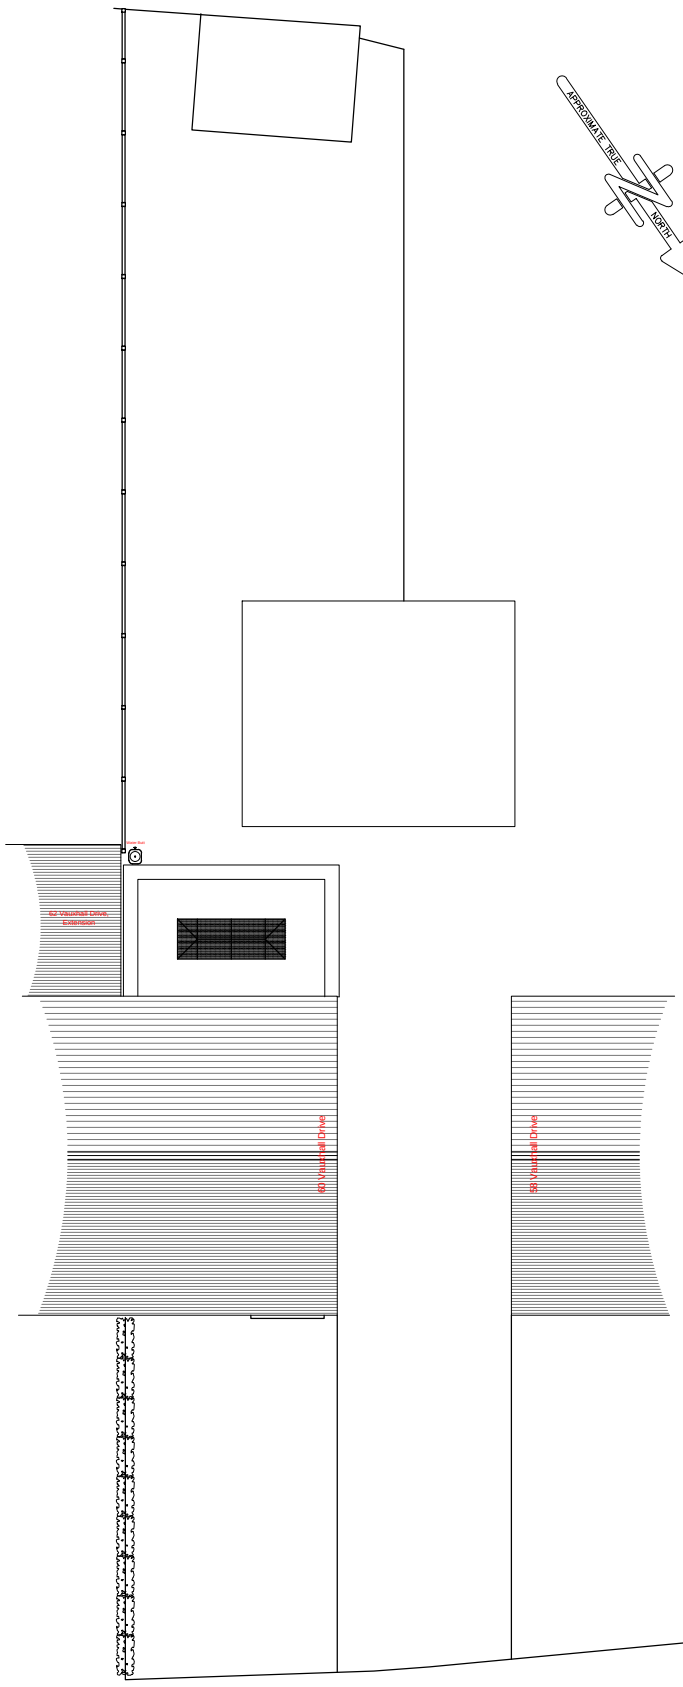

PROPOSED SITE / ROOF PLAN

Rev	Date	Description

OLD ENGLISH BRICKLAYER
BERKSHIRE AND ALL SURROUNDING AREAS

Job title
Single Story Extension to the Rear

60 Vauxhall Drive
Woodley, Reading,
Berkshire
RG5 4EE

Client
Mr J Basquil

Drawing title
PROPOSED SITE PLAN

PLANNING APPLICATION

Scale	Date	Drawn	Checked
A3 1:200	Nov 2026		

Drawing Number: OEB- 004
Revision:

This drawing and the works shown thereon are Copyright © MHMDESIGN LTD and may not be reproduced without written permission.

All dimensions and levels to be checked on site and any discrepancies reported before work commences. DO NOT SCALE for construction purposes