


Location Plan

Site Address: 97, High Street, Wargrave, RG10 8DD

Date Produced: 26-Nov-2024

Scale: 1:1250 @A3

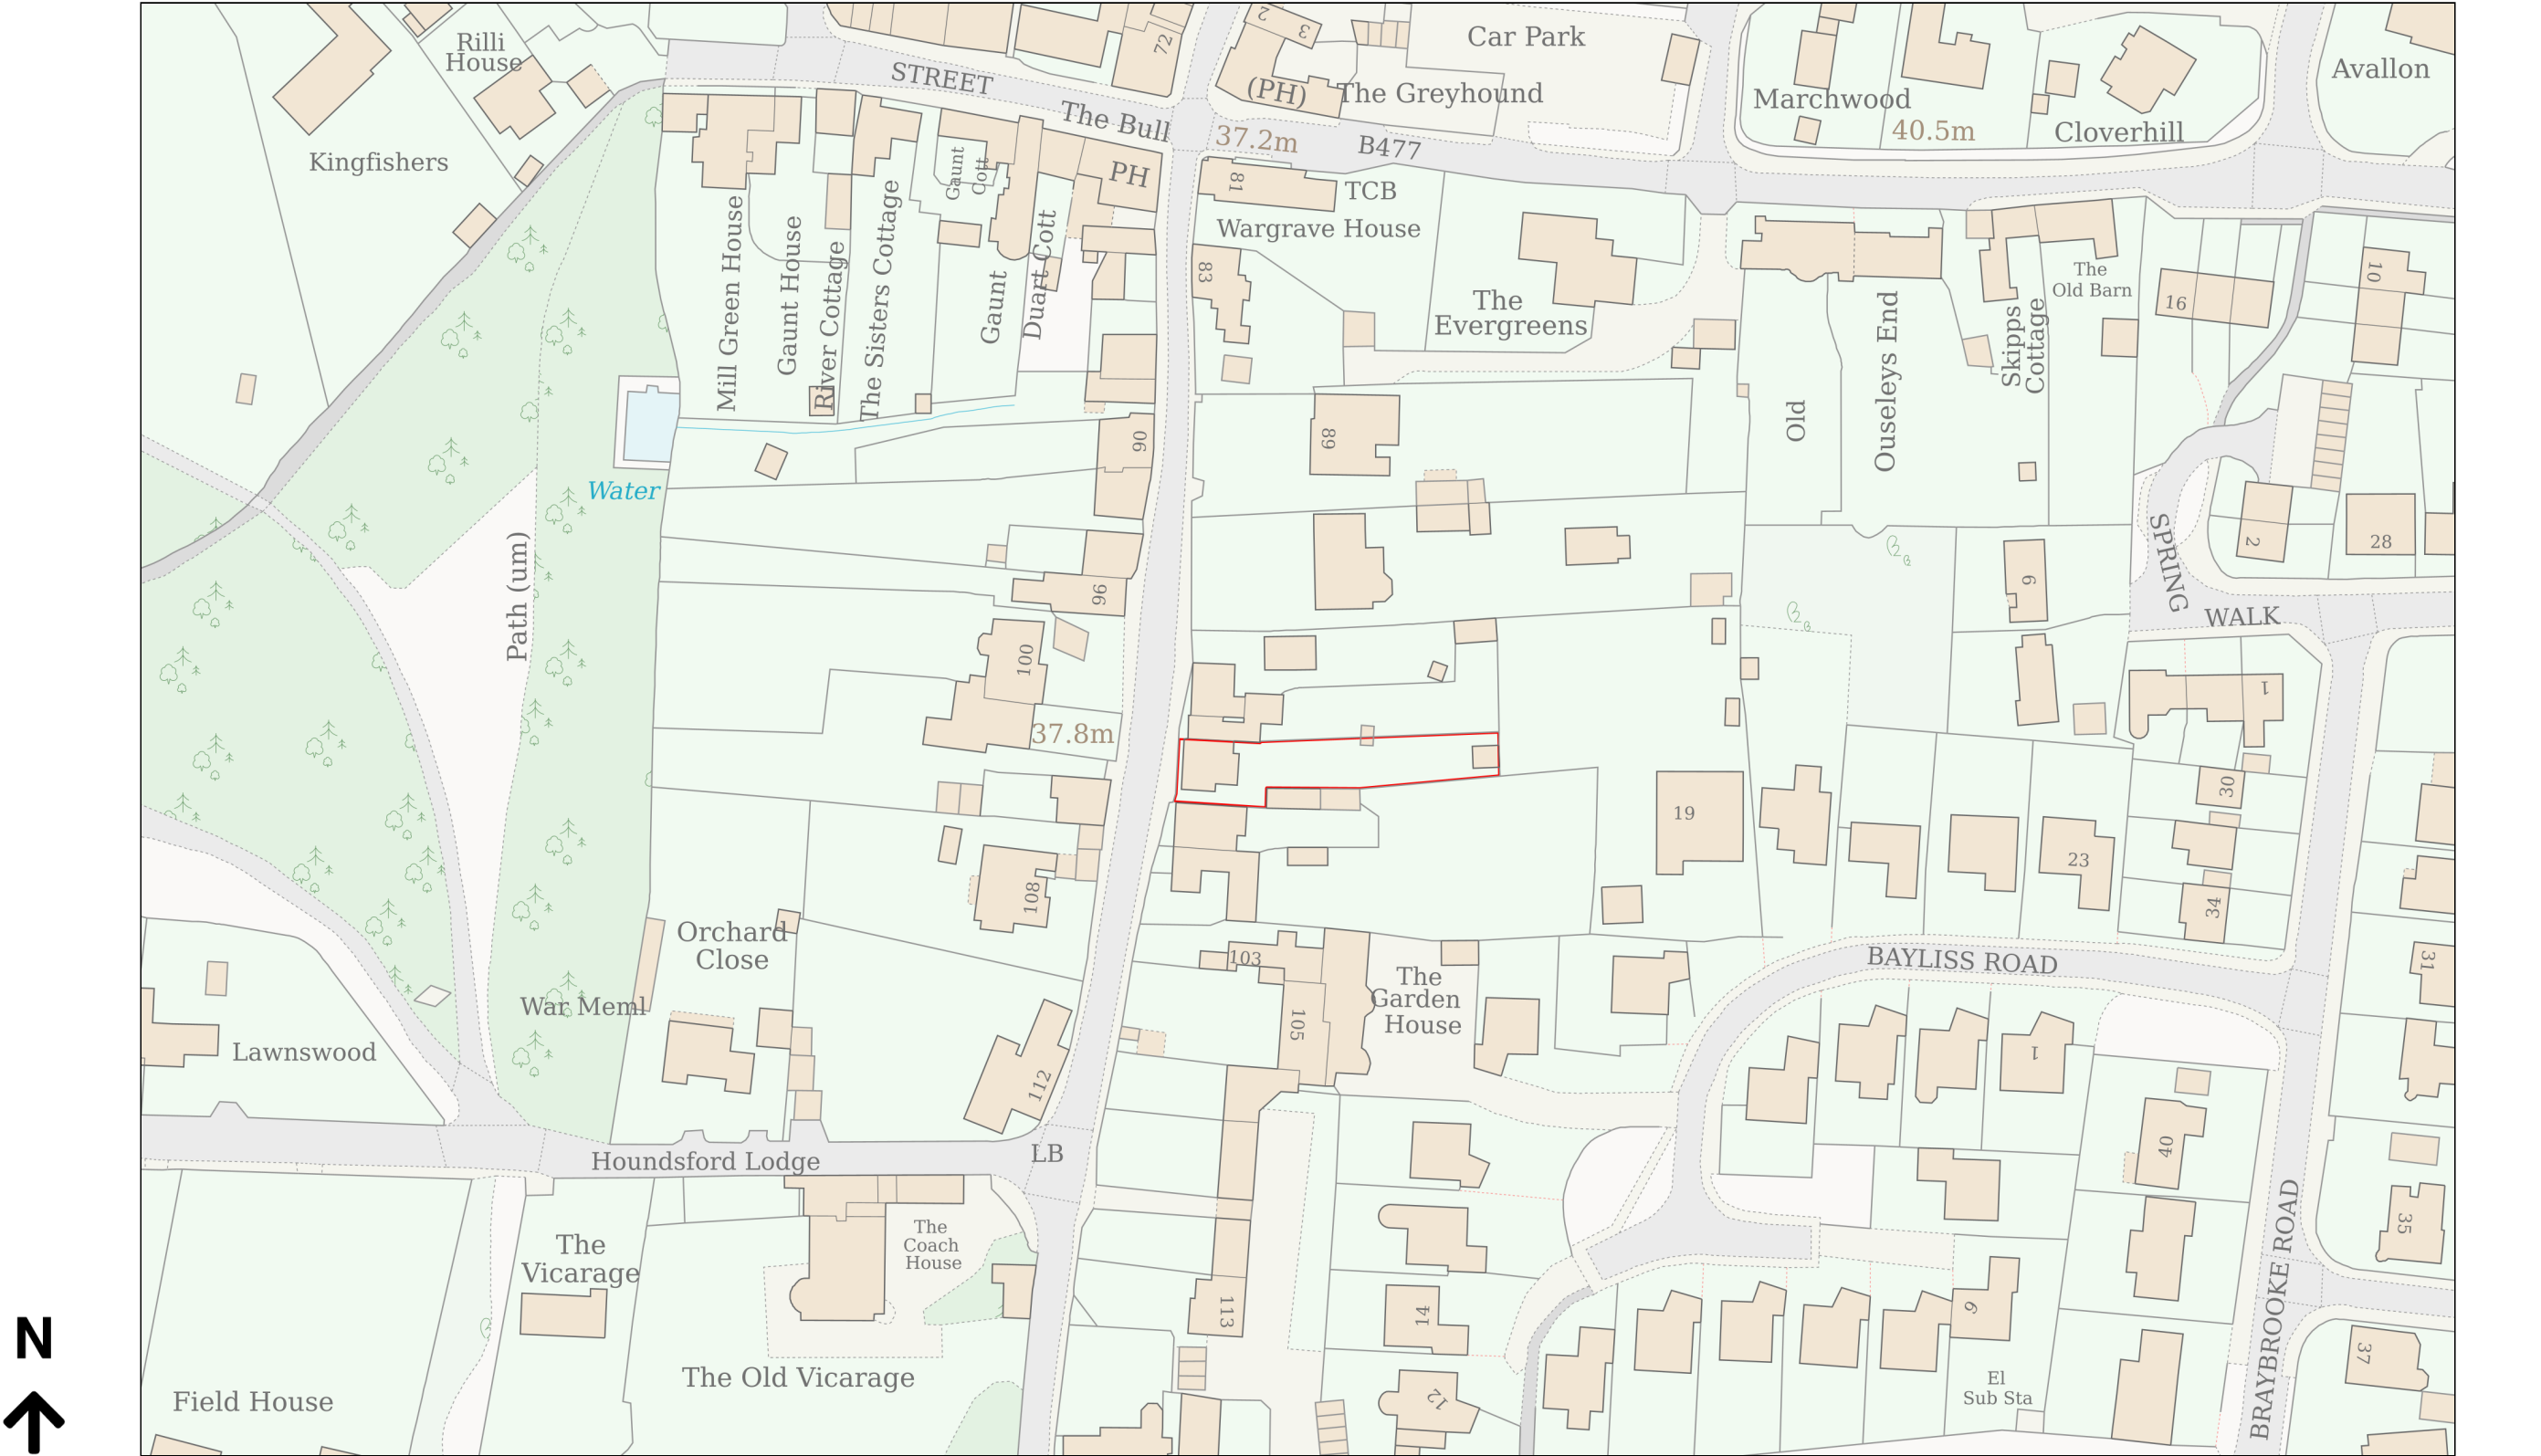

Planning Portal Reference: PP-13457517v1