

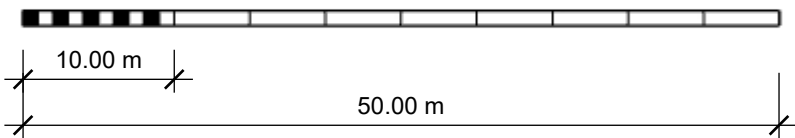


Existing Block Plan 1:500

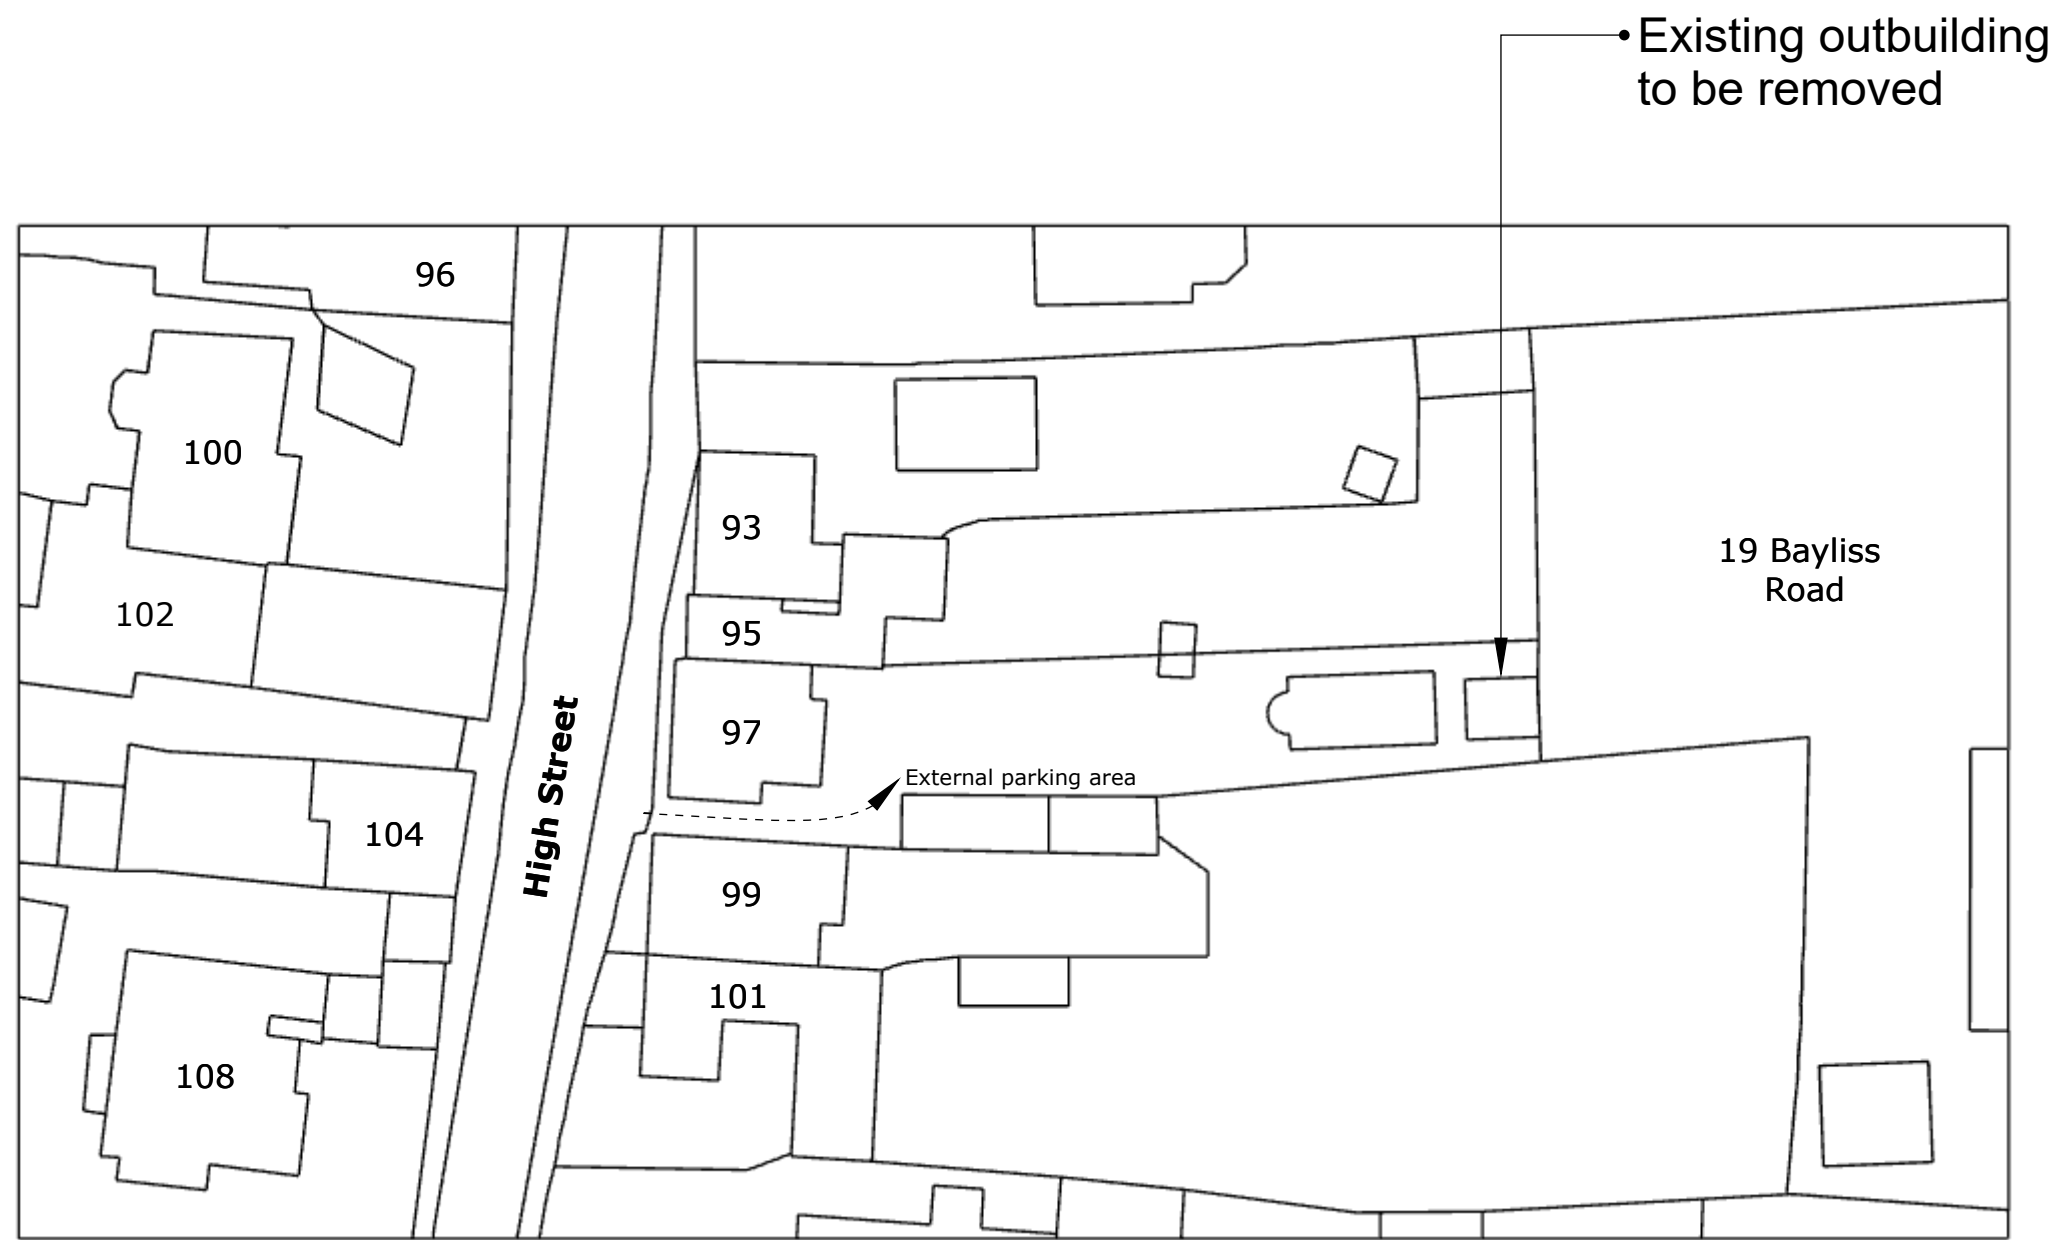

Proposed Block Plan 1:500

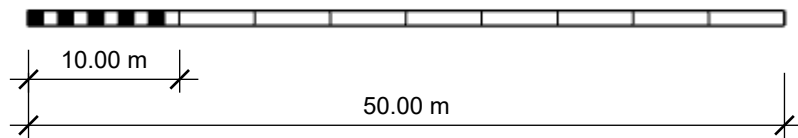

Proposed Site Layout Plan 1:100

