




Proposed Elevations 1:50

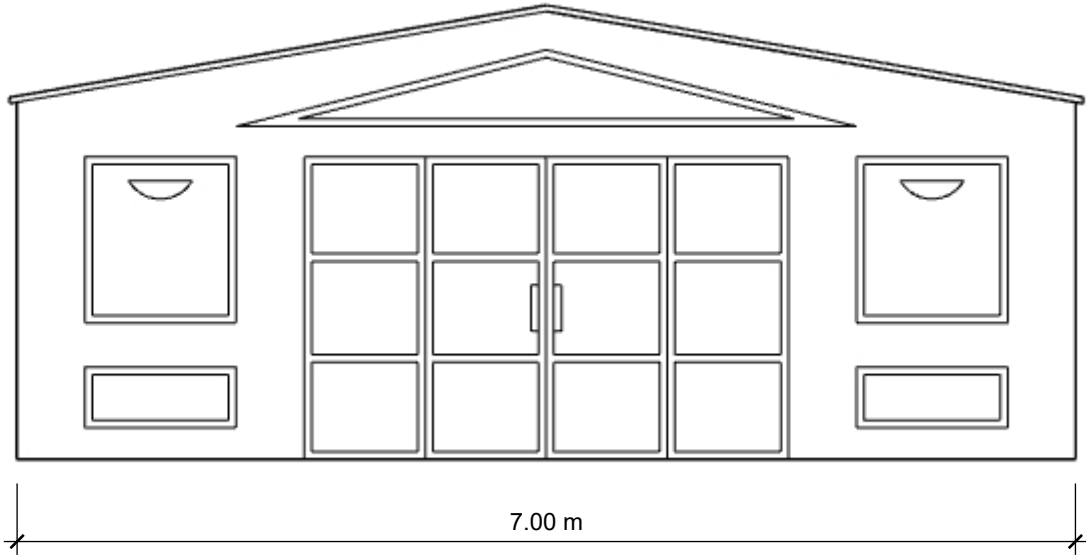


West Elevation

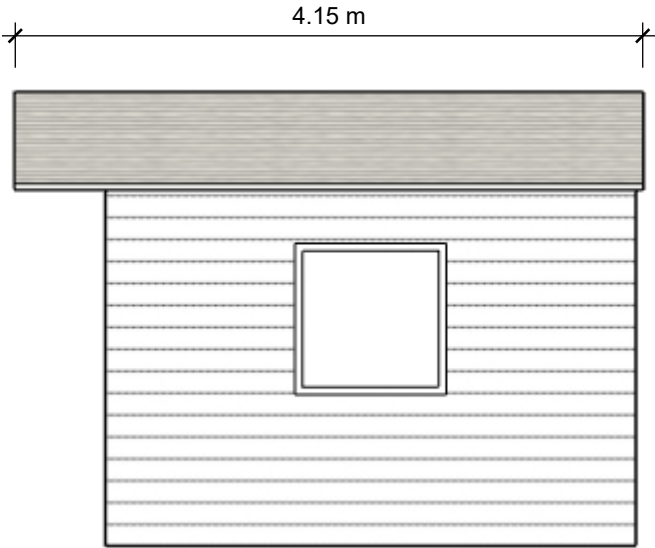


South Elevation

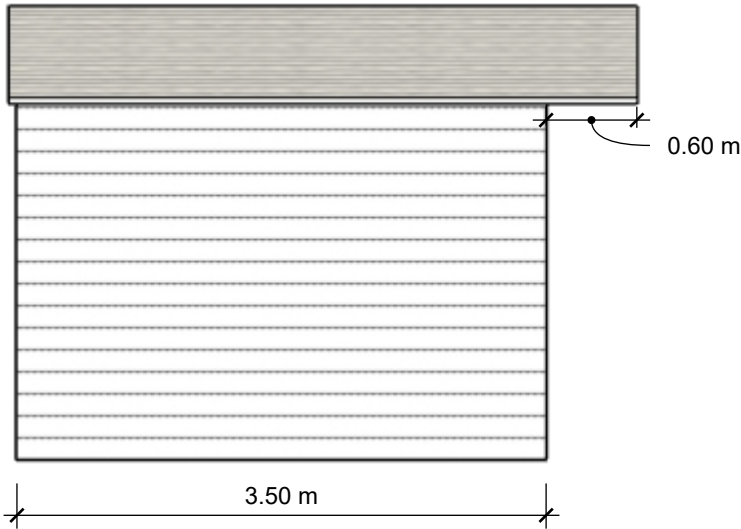


North Elevation

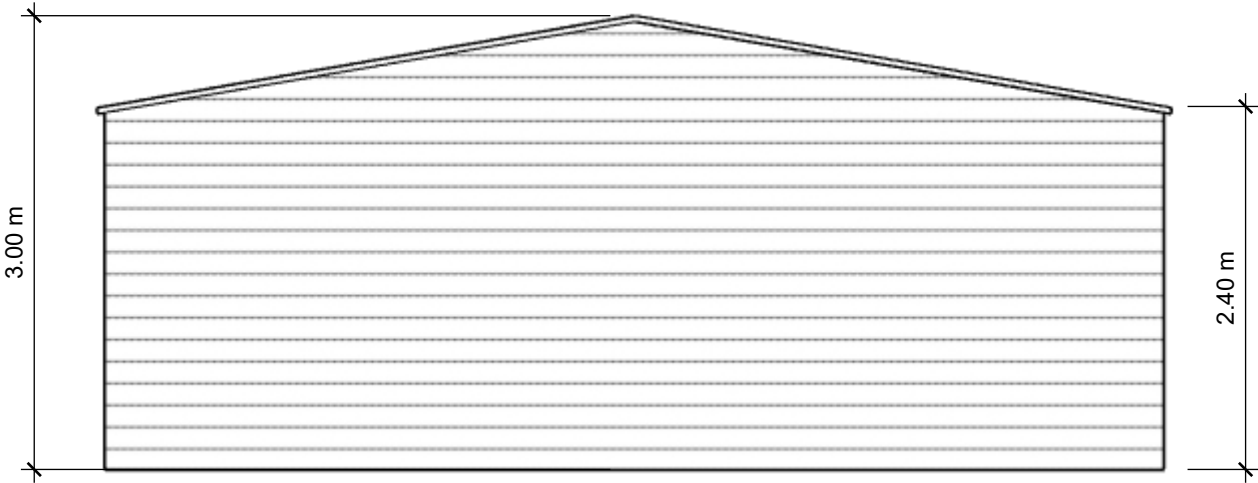



East Elevation

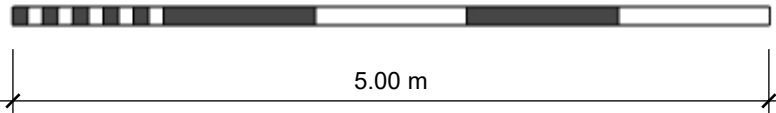


Proposed Roof & Floor Plan 1:50

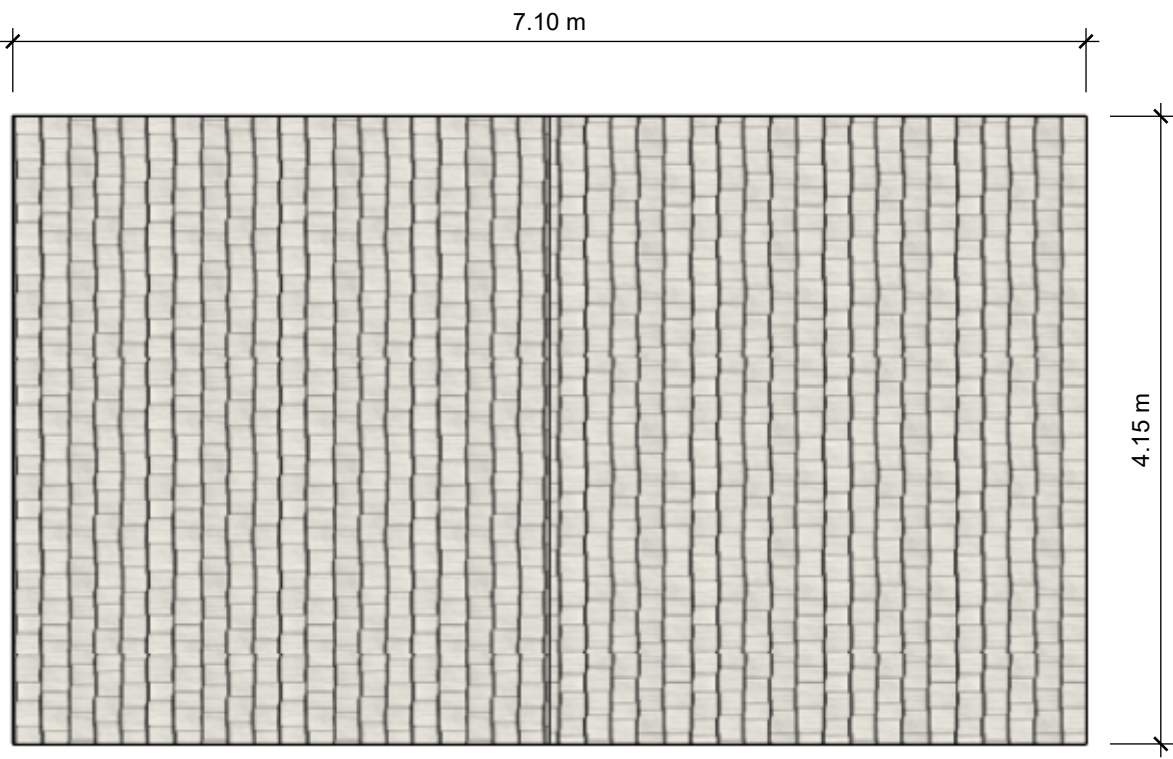

Roof Plan

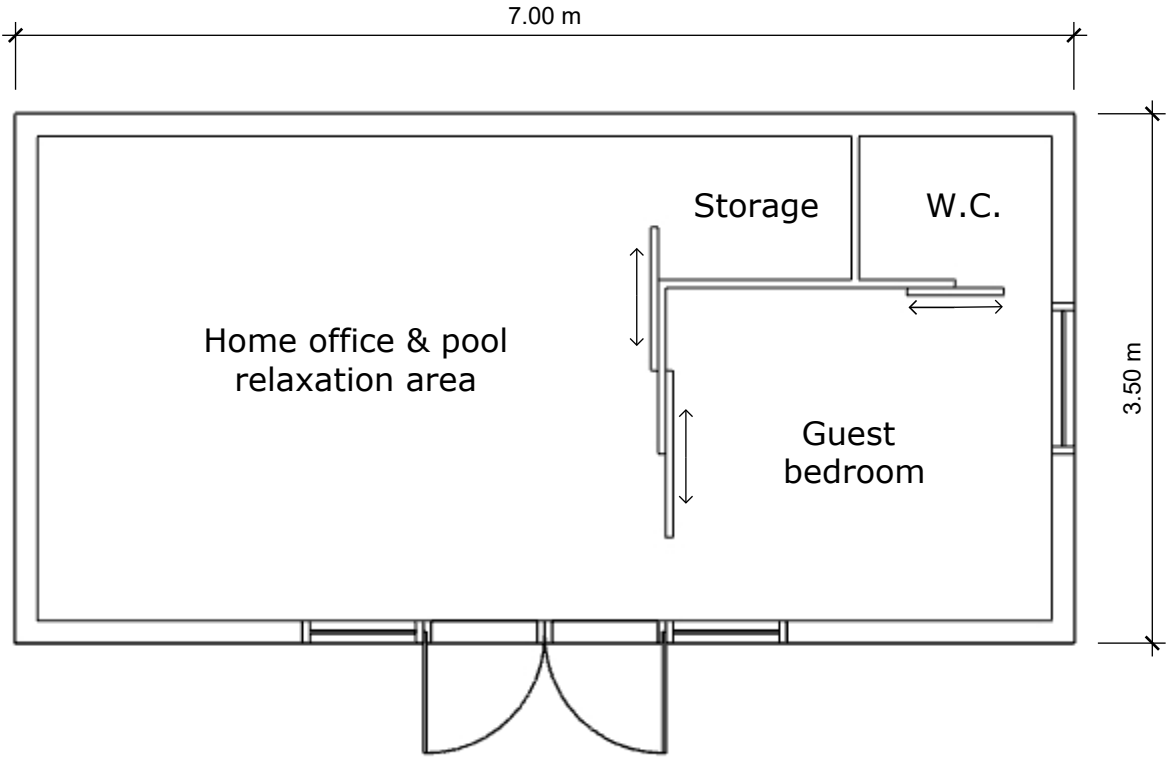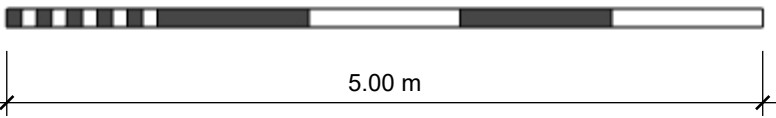

Floor Plan

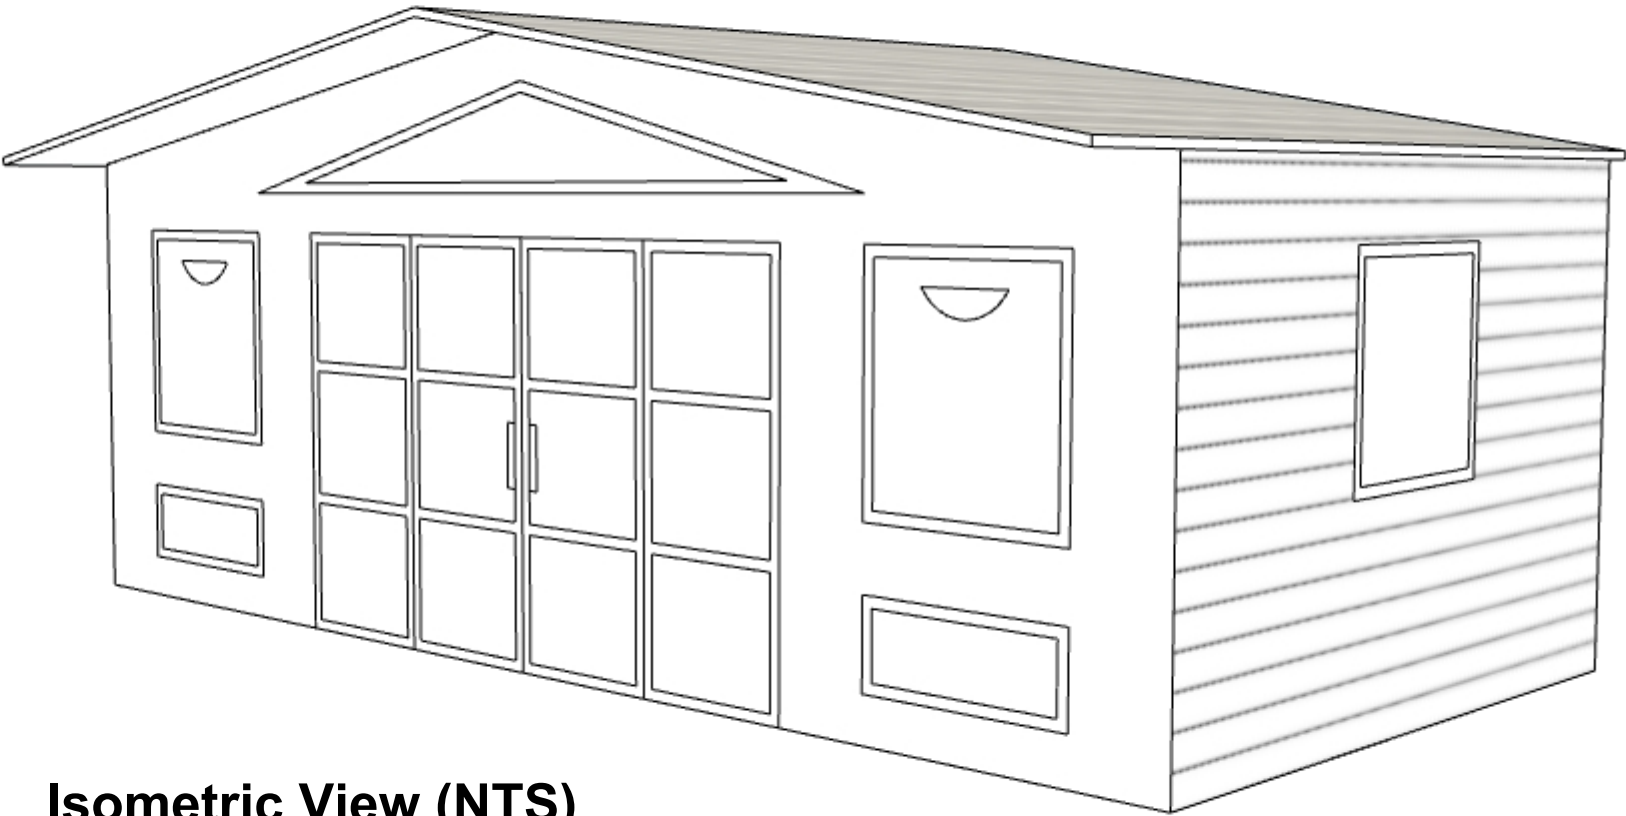

Isometric View (NTS)