



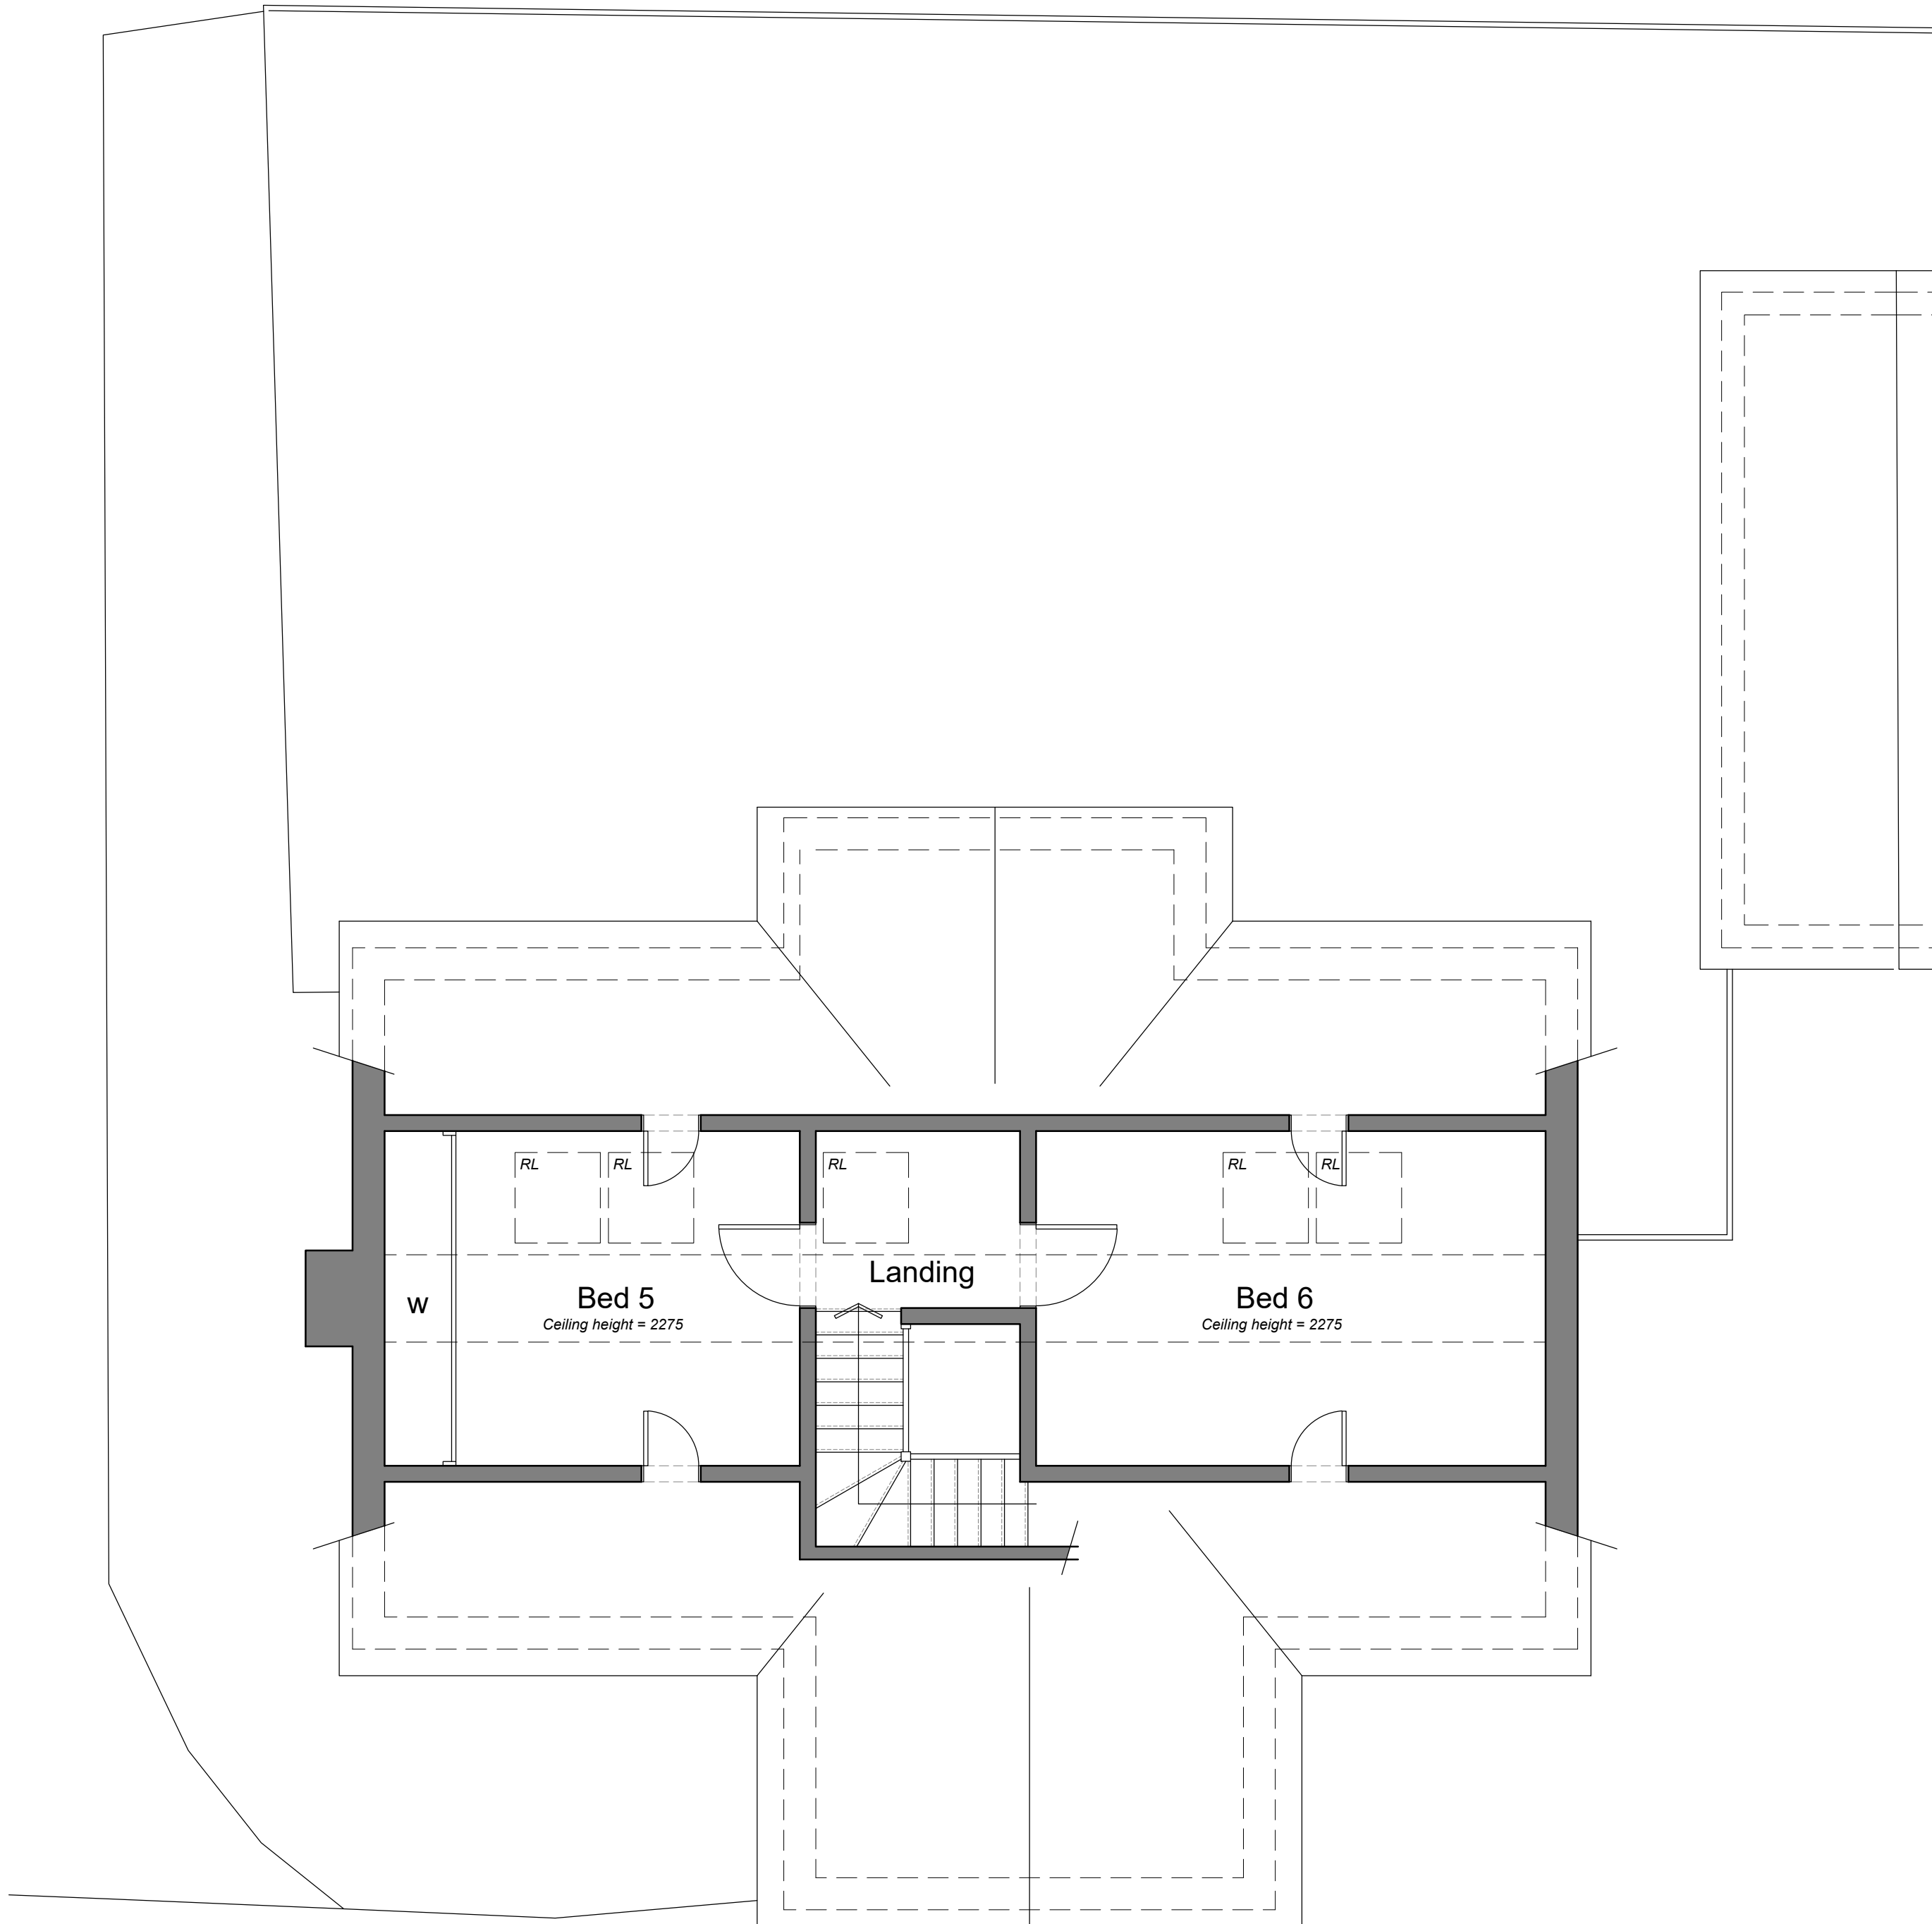


Second Floor Plan 1:50 Scale

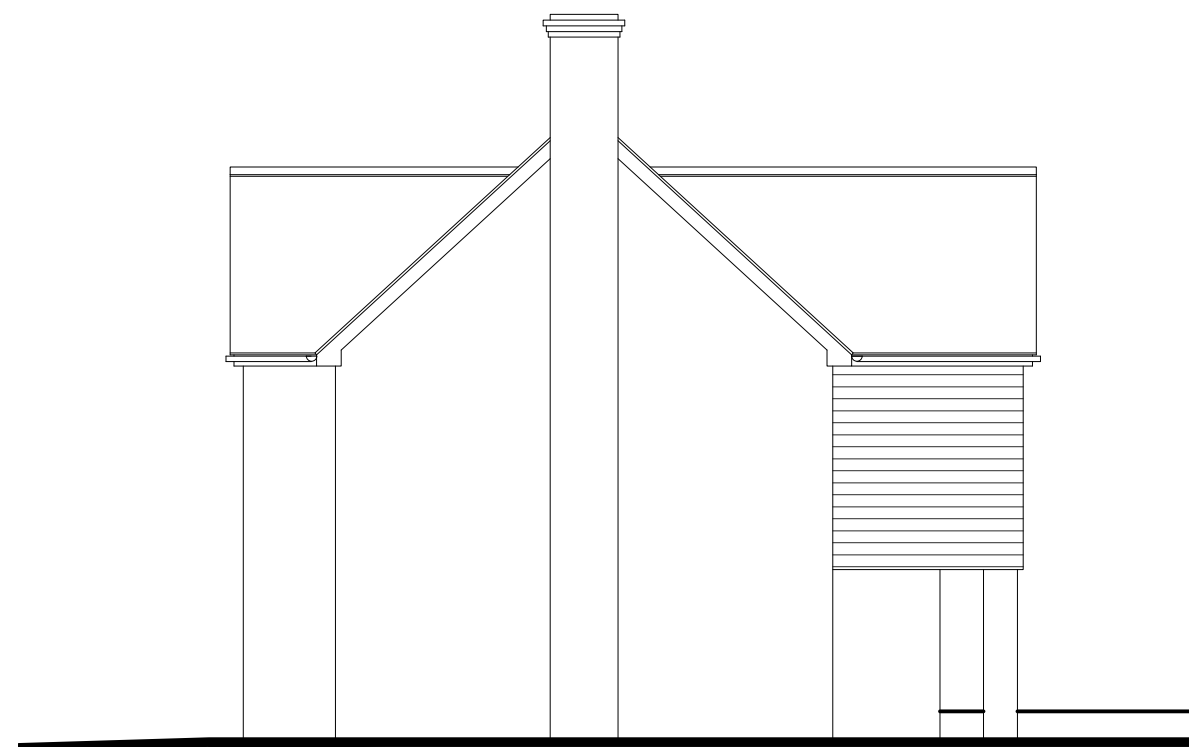

Side Elevation 1:100 Scale




Rear Elevation 1:100 Scale

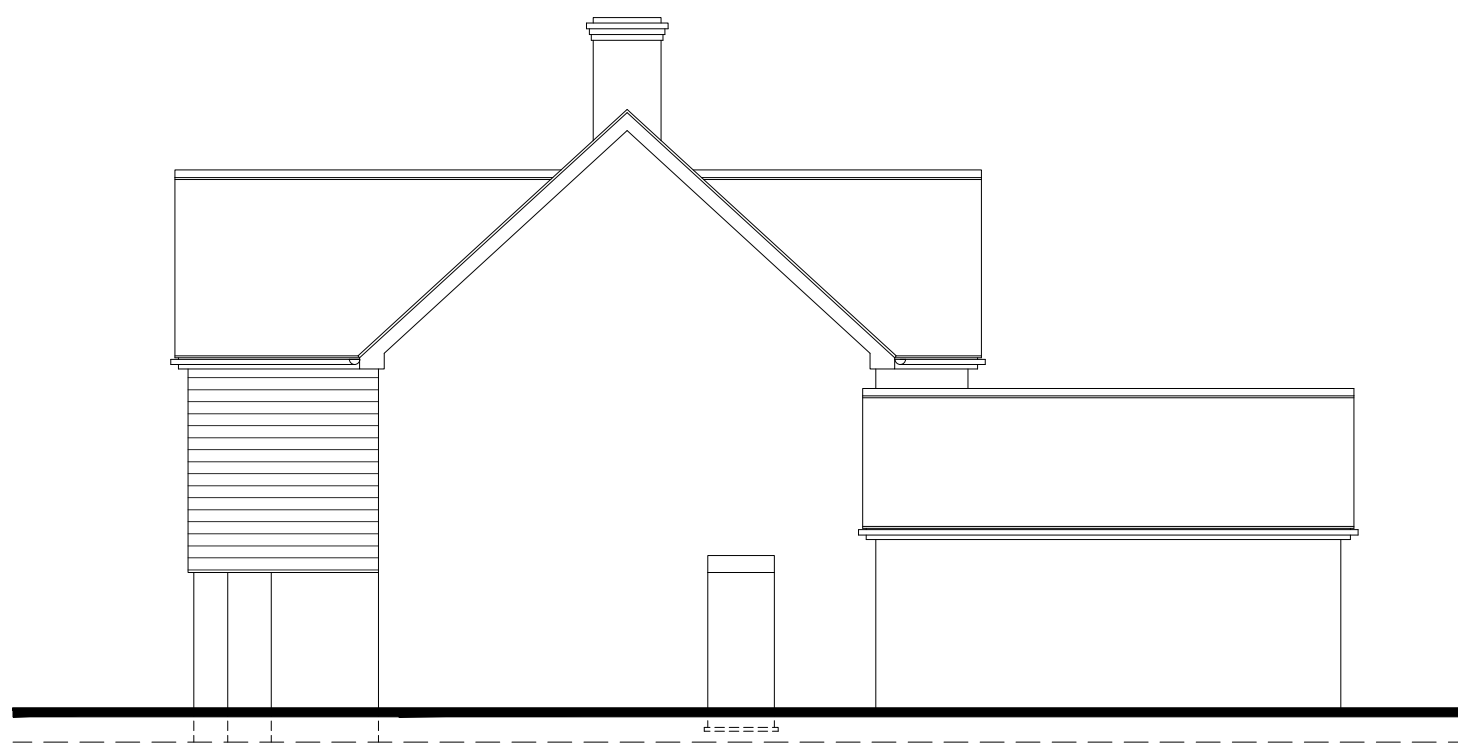

Side Elevation 1:100 Scale



Front Elevation 1:100 Scale

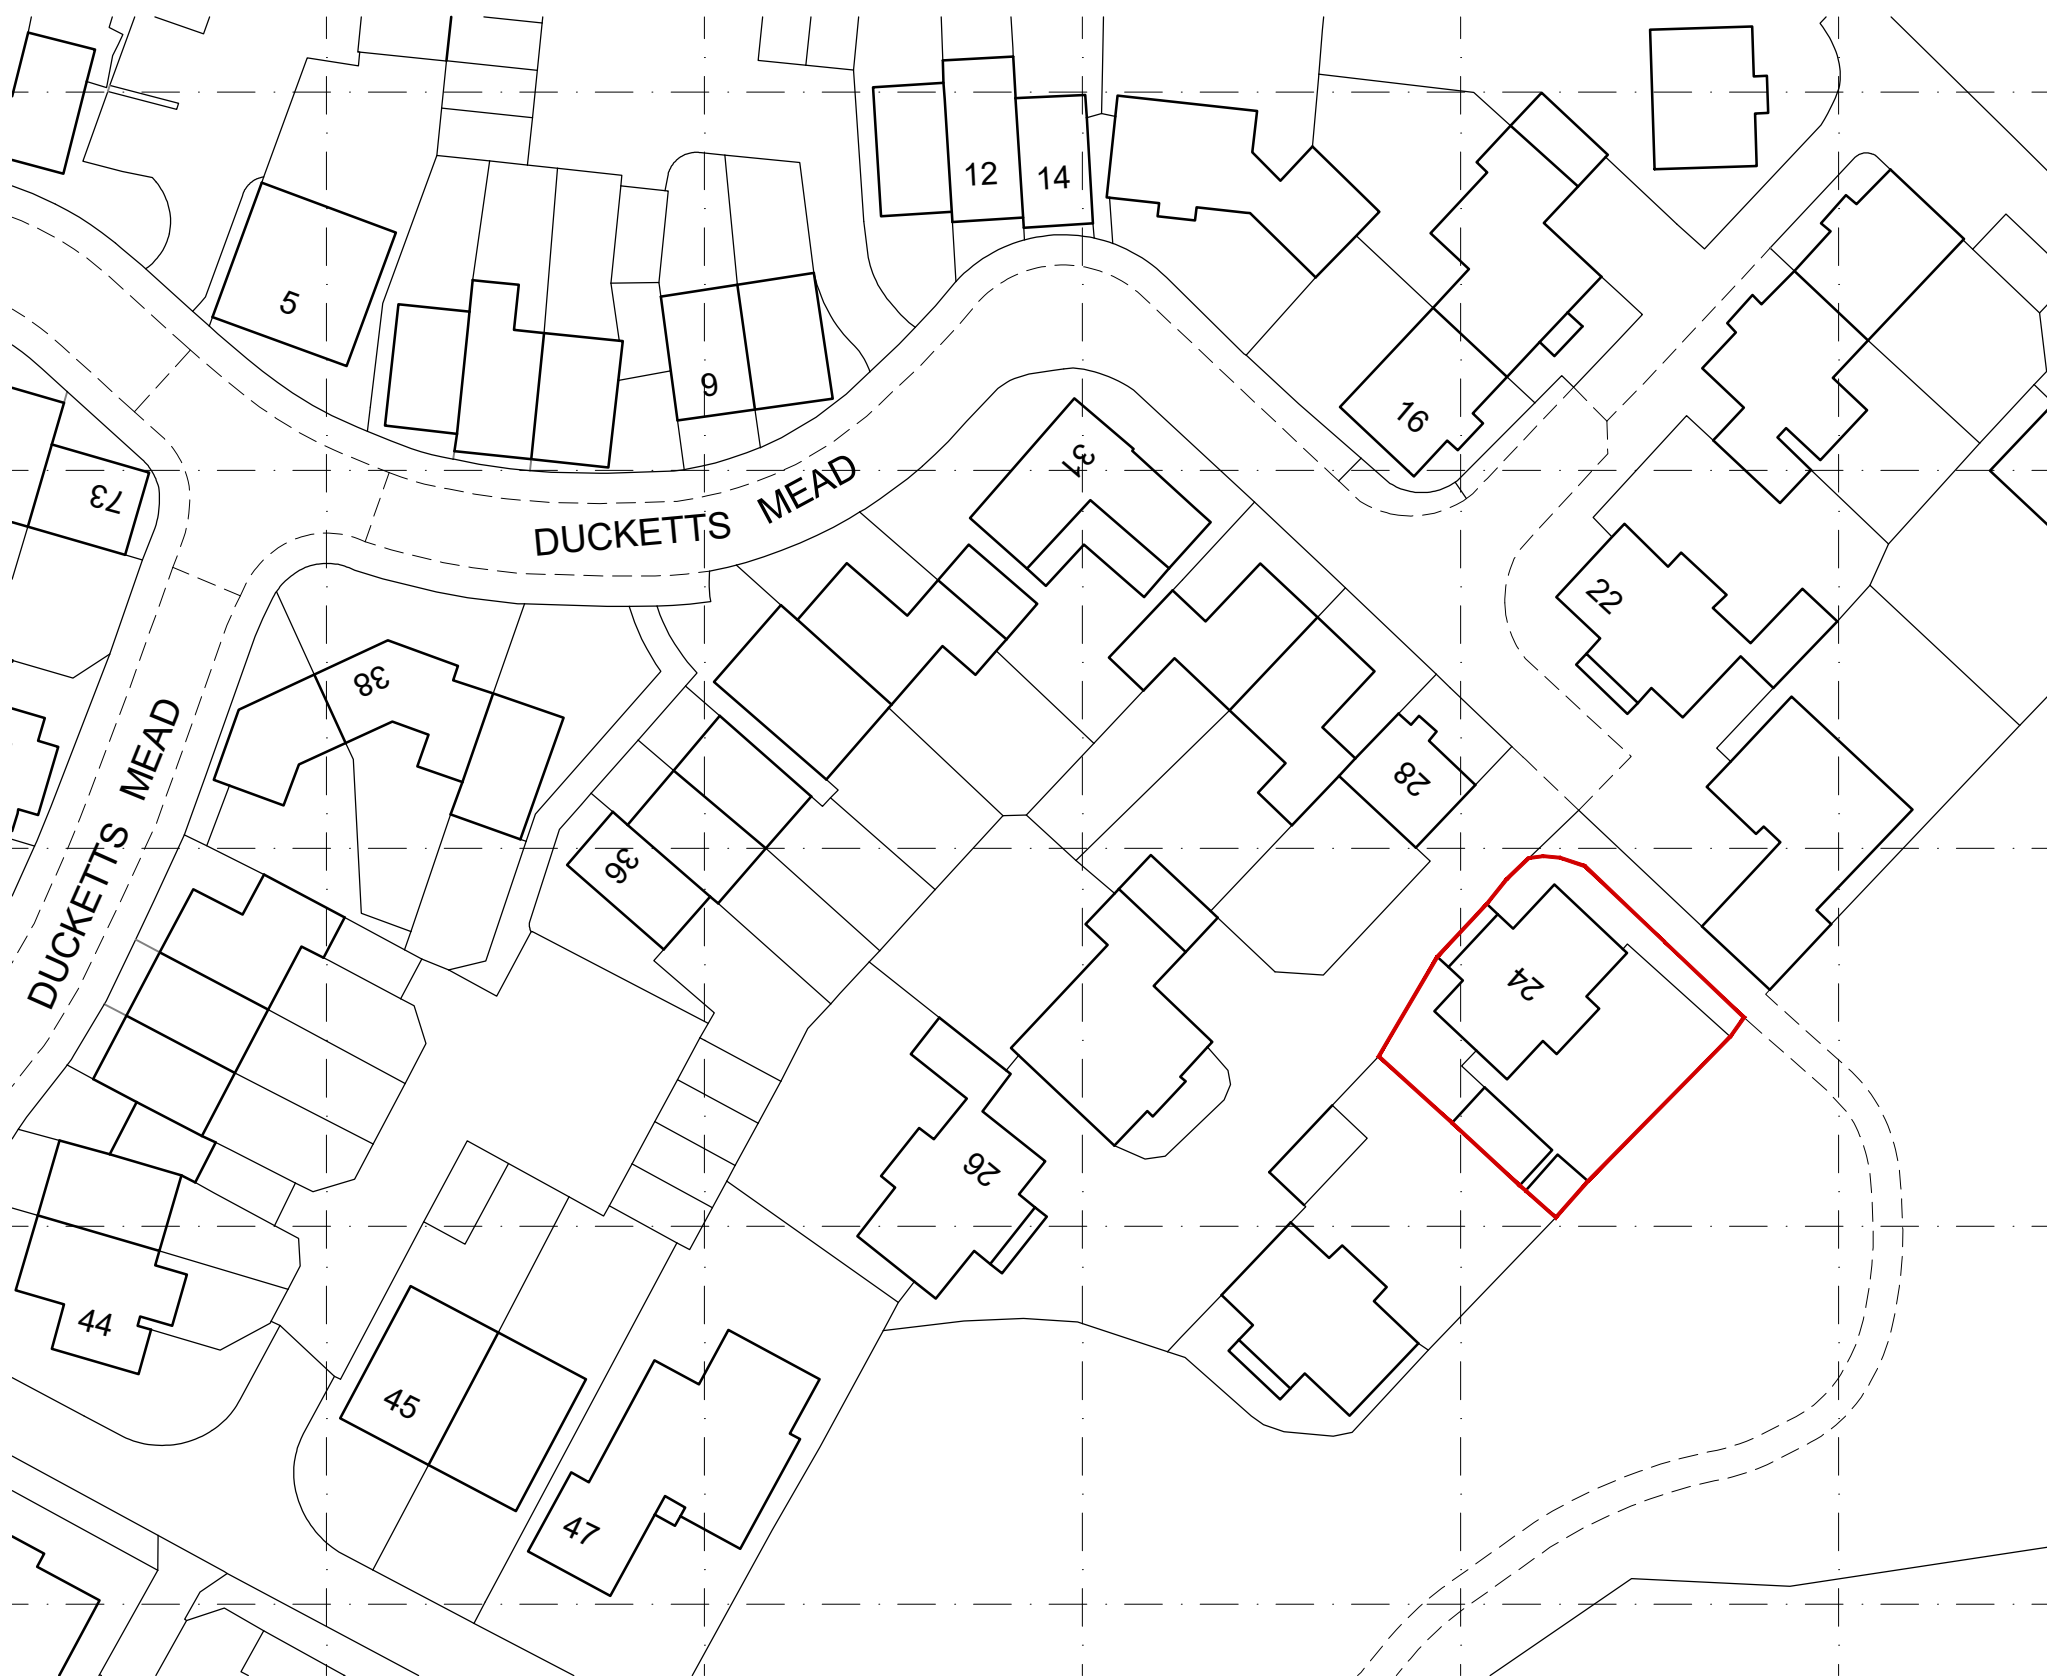

Site Plan 1:500 Scale



Location Plan 1:100 Scale