
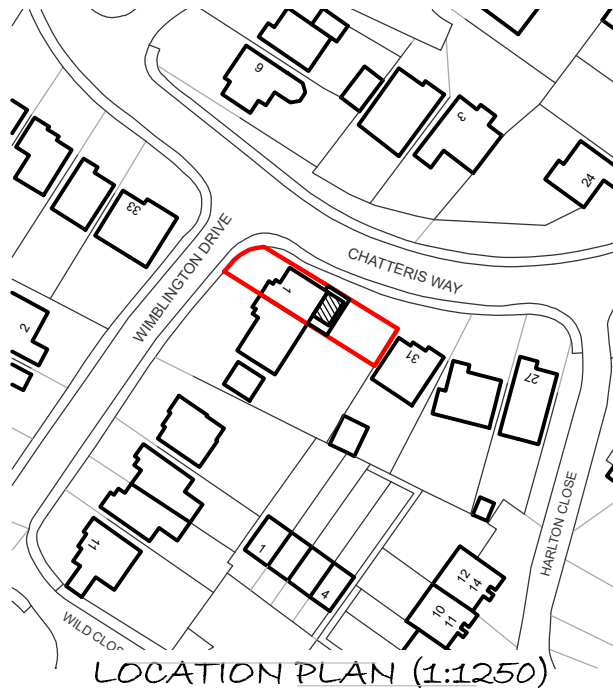


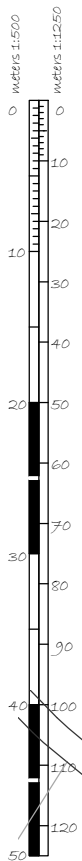


NOTES:-

Any discrepancies should be reported immediately

All dimensions should be checked on site prior to commencement of work

Site/survey based on ordinance survey information

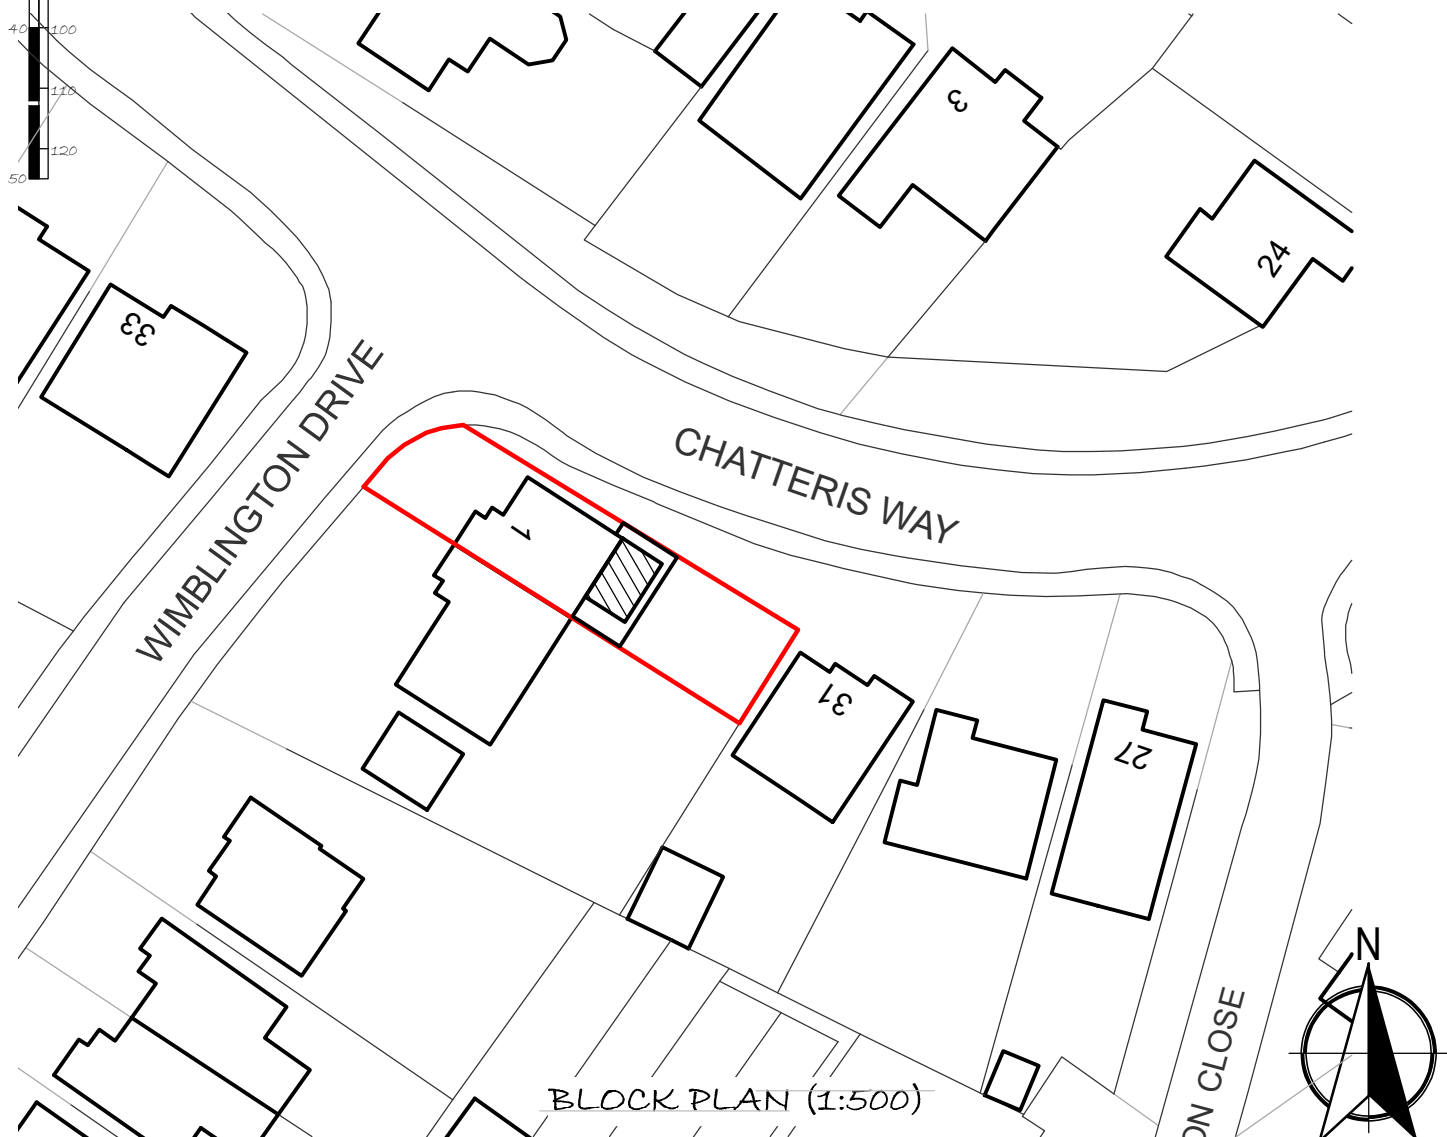

LEGEND:-

- Application site boundary
- Site in applicant's ownership (but not included as part of application)
- Existing building
- Proposed development



New World Architectural



Ecological Building Solutions

Sucklings Yard, Church Street, Ware, Hertfordshire, SG12 9EN
• Tel: 07771 538948 • Email: info@newworldarchitectural.com •

TITLE:

1 WIMBLINGTON DRIVE,

LOWER EARLEY, READING, RG6 4JG

PROPOSED BLOCK AND LOCATION PLANS

DWG REF:

NWA-25-007-LOC_P

REV:

-

SCALE

As Stated

DRAWN:

N.COOK

DATE:

29-04-2025