



NOTES

13.OCT.1999* 70614

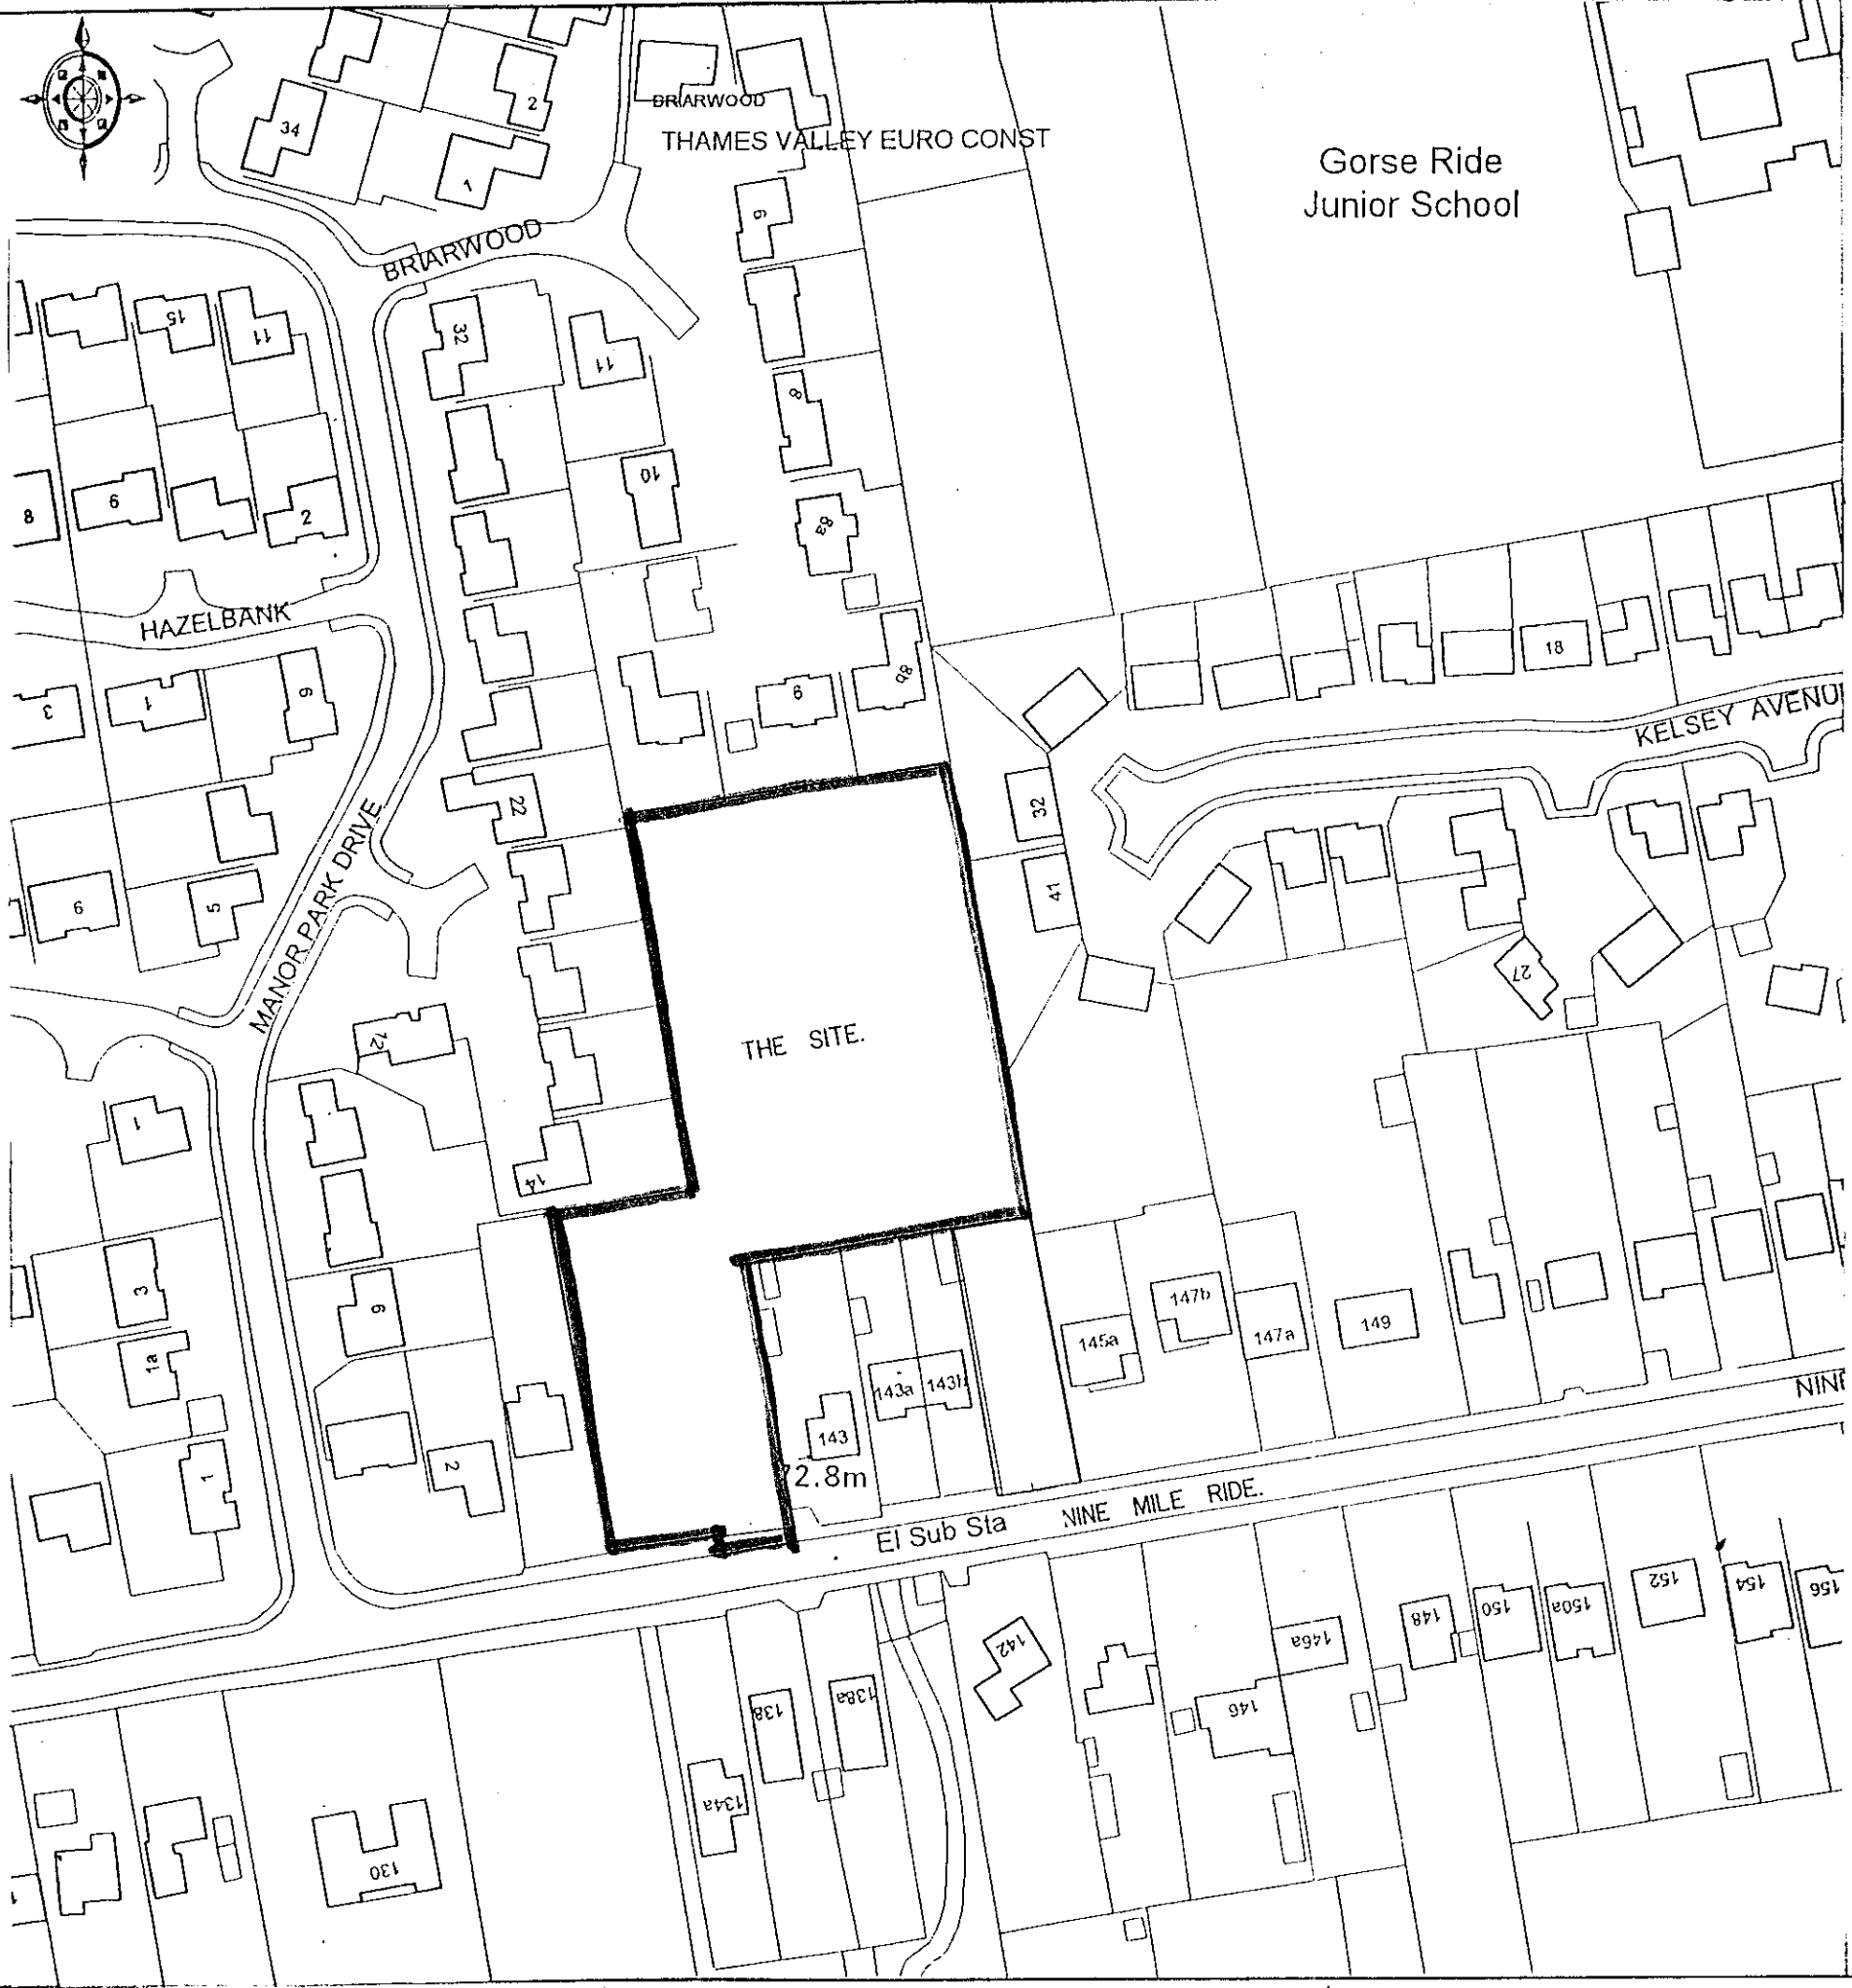

APPROVED

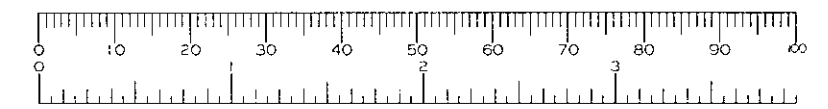

Rev		Date	Details	Drawn
Client				
BARRATT				
Site		Drawing Title		
MASDAR HOUSE NINE MILE RIDE FINCHAMPSTEAD.		LOCATION PLAN		
Date JAN 99		Scale 1/1250		
Drawing No. BARTV/10/06				
AutoCAD Ref.				
				
Derek Homer Associates				
The Old School, Old School Road, Hook, Basingstoke, Hampshire RG27 9NJ Telephone: (01256) 700241 Fax: (01256) 700245				

