


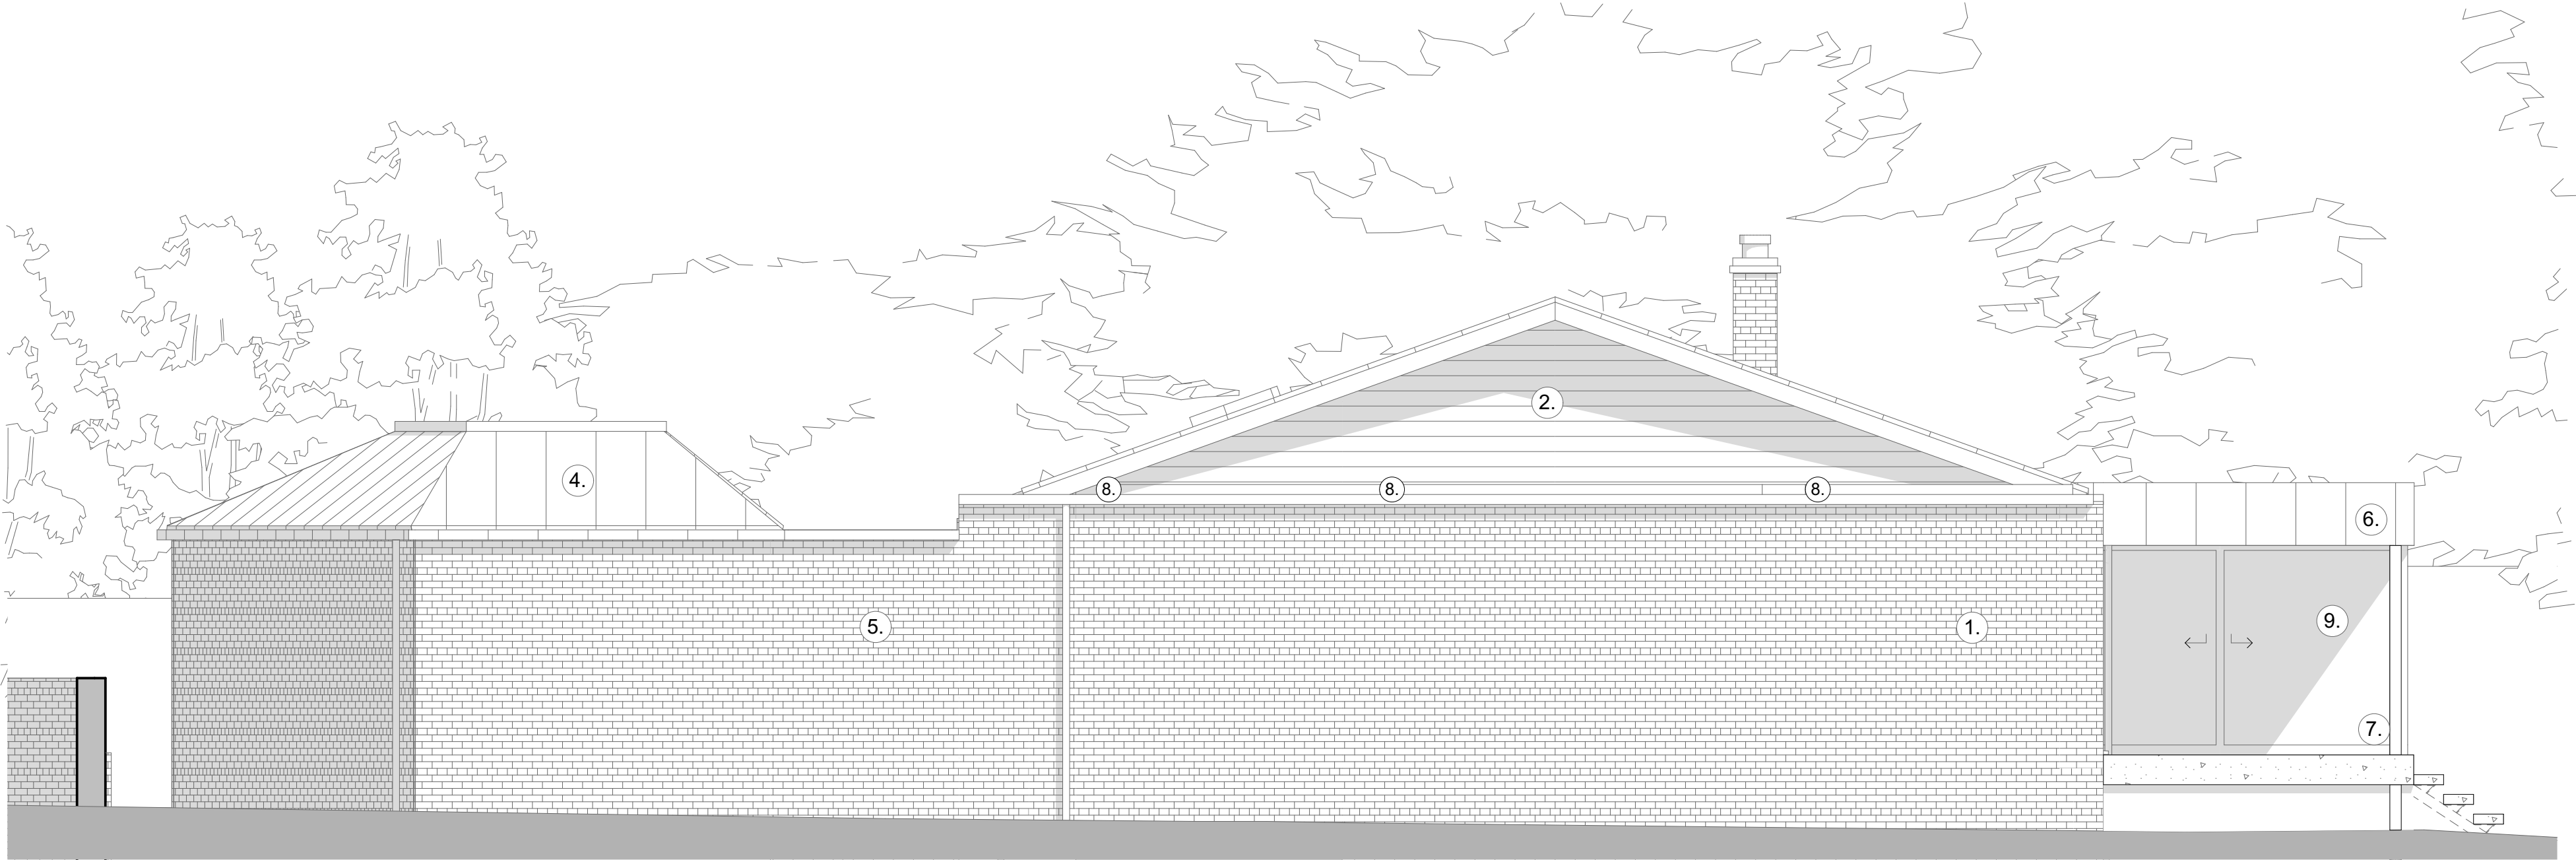

E-N
-

Proposed Northern Elevation
1:50



2
-

Proposed Southern Elevation
1:50

Consultant:

Napier Clarke Architects

t: +44 (0)1628 487808
e: info@napierclarke.co.uk
w: www.napierclarke.co.uk
72 West Street, Marlow, SL7 2BP

Project :

Toll Gate

Drawing Title

Proposed Northern &
Southern Elevations

Drawing No:

TLG_00_
3001

Revision:

C

Use Only:

Planning

Project Ref:

TLG

Scale:

1:50 @A1

Date:

20/01/2026

Rev

Issue Date

Description

A

24/06/2022

Pre-Application Issue

B

30/09/2022

Issued for Planning

C

20/01/2026

Issued for Non Material Amendment

Material Key

1. Existing White Painted Brick
2. Existing White Timber Cladding
3. Proposed Green Metal Roof
4. Proposed Roof to Match Proposed Green Metal Roof of Main House
5. Glass Link

6. Proposed Green Metal Clad Veranda
7. Proposed White 'Floating' Terrace on stilts with Floodable Void Below
8. Proposed Skylights
9. Proposed Conservatory with Integrated Blind on Western Elevation
10. Proposed Metal Frame Windows



General Notes:

This document and its design content is copyright ©. It shall be read in conjunction with all other associated project information including models, specifications, schedules and related consultants documents.

All dimensions to be checked on site. Any discrepancies between drawings to be reported to Architect immediately. Use figured dimensions only. Do not scale from drawings. IF IN DOUBT, ASK.

All Levels are above ordnance datum (AOD). New levels are shown thus: ± 16.400 . Existing Levels are shown thus: EX+ 16.400

Refer to Structural Engineer's drawings and specifications for all structural information. For details of restraints and fixings see Structural Engineer's schedule.

Refer to Services Engineer's drawings and specifications for all services information.

Refer to Landscape Architect's drawings and specifications for all Landscape information.

For elements of work subject to Detailed Design development by sub contractors, this drawings is indicative of the Architects visual & performance requirement only. The sub contractor(s) will be responsible for the detailed design and co-ordination of the installation within the parameters defined in the specification & contract terms and documents.