

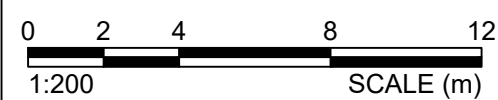



SECTION C-C: SECTION THROUGH PROPOSED POND 1
HORIZONTAL SCALE 1:200

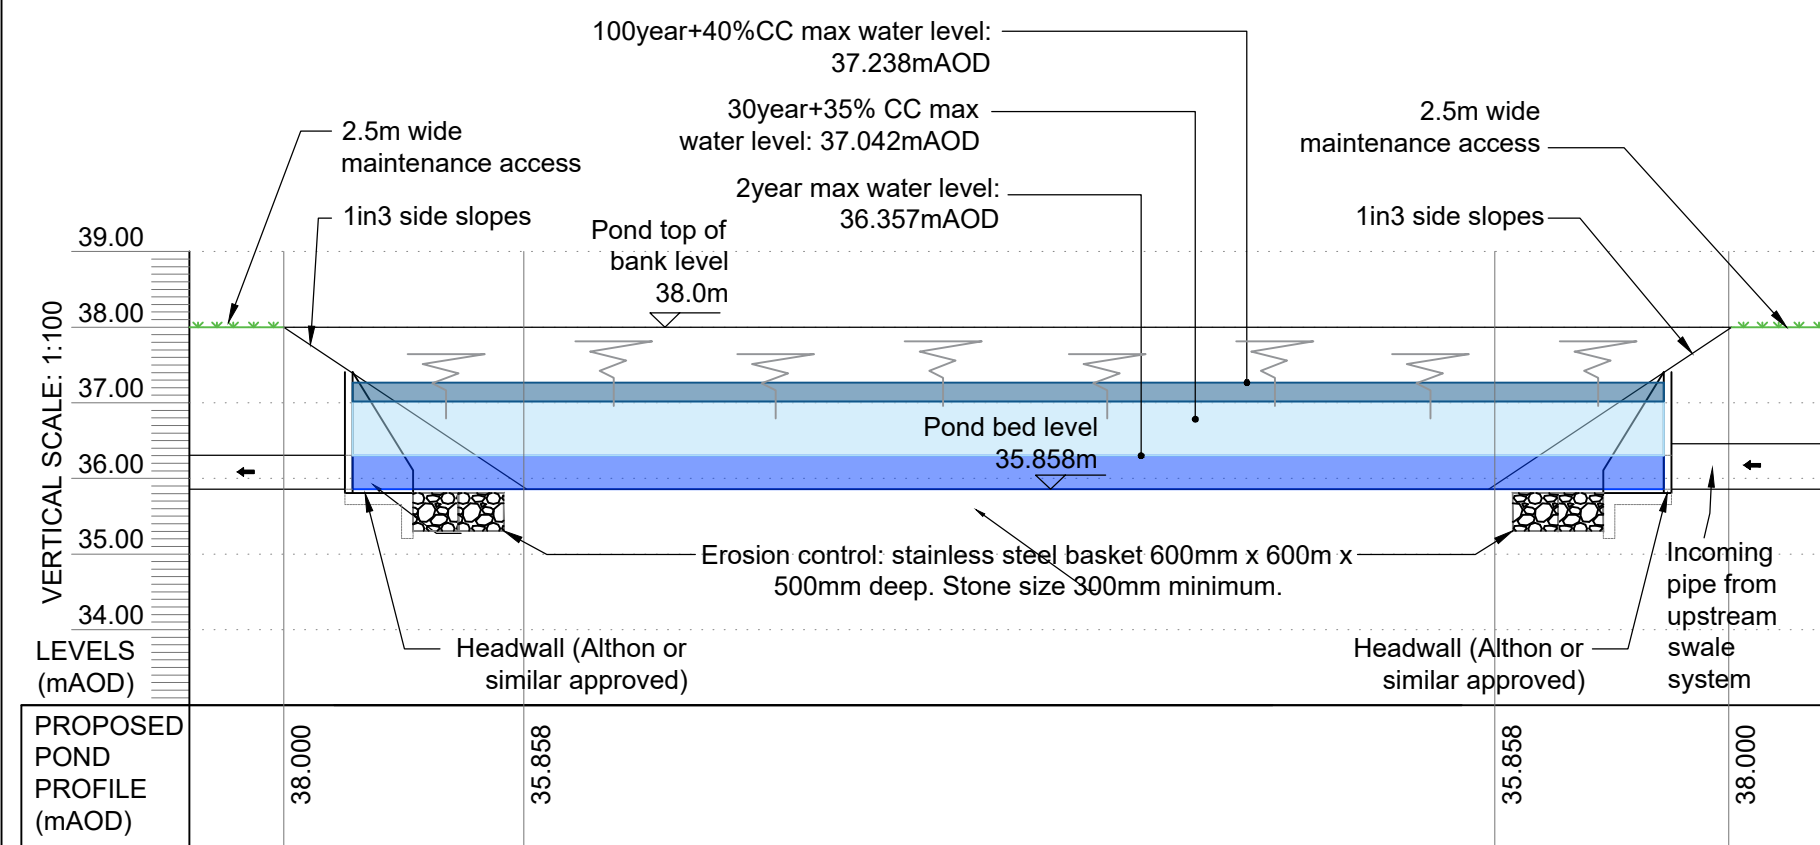

SECTION B-B: SECTION THROUGH DETENTION BASIN 1
HORIZONTAL SCALE 1:200

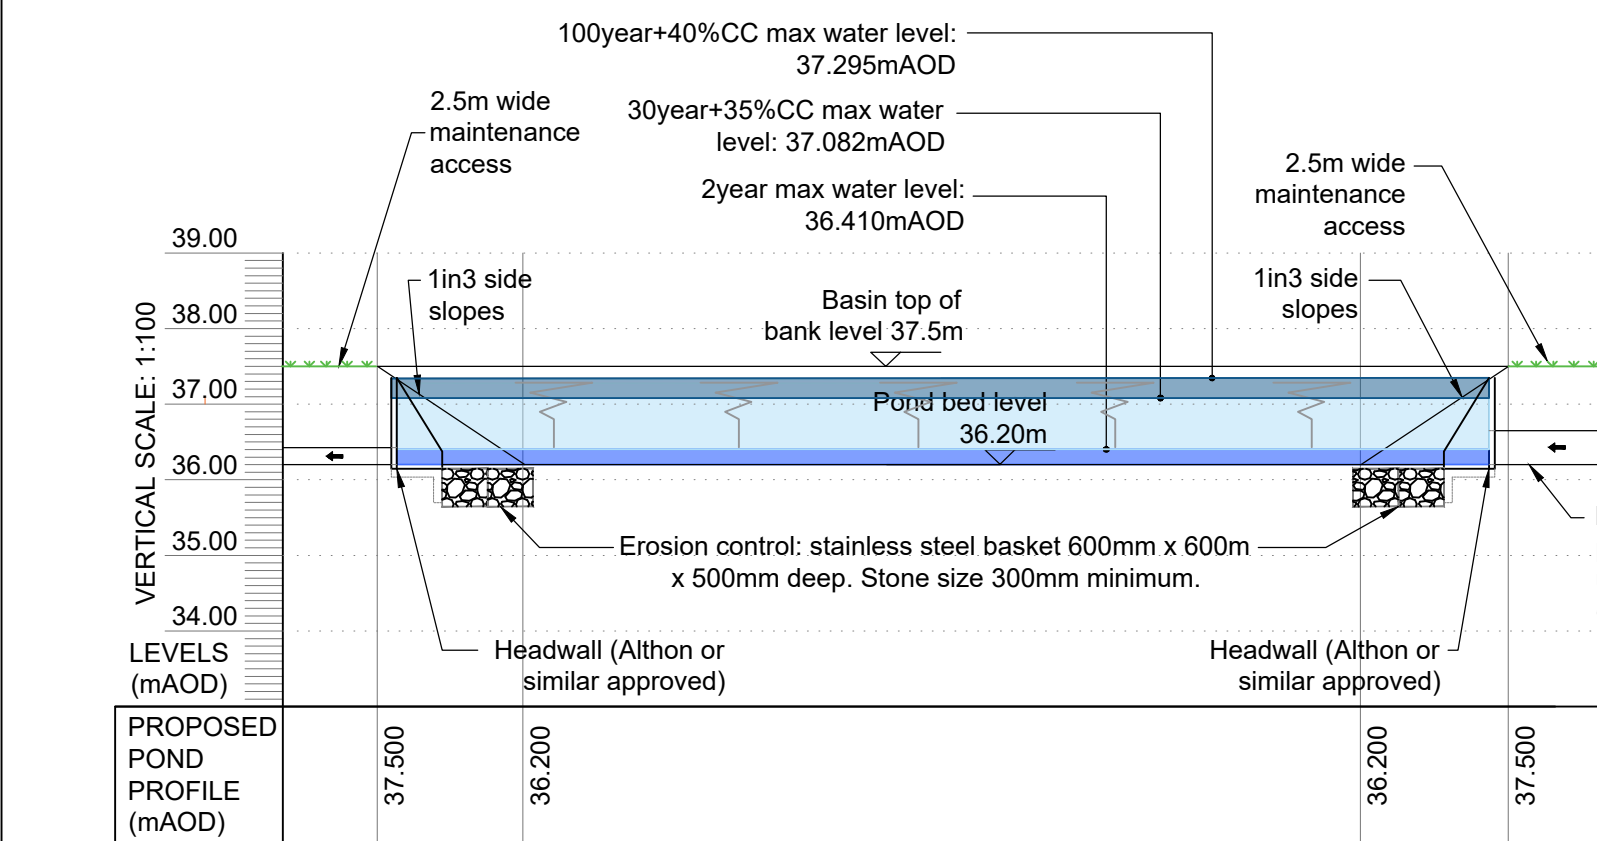

INSET A - SECTION A-A
PROPOSED OUTFALL TO EXISTING DITCH
SCALE 1:50

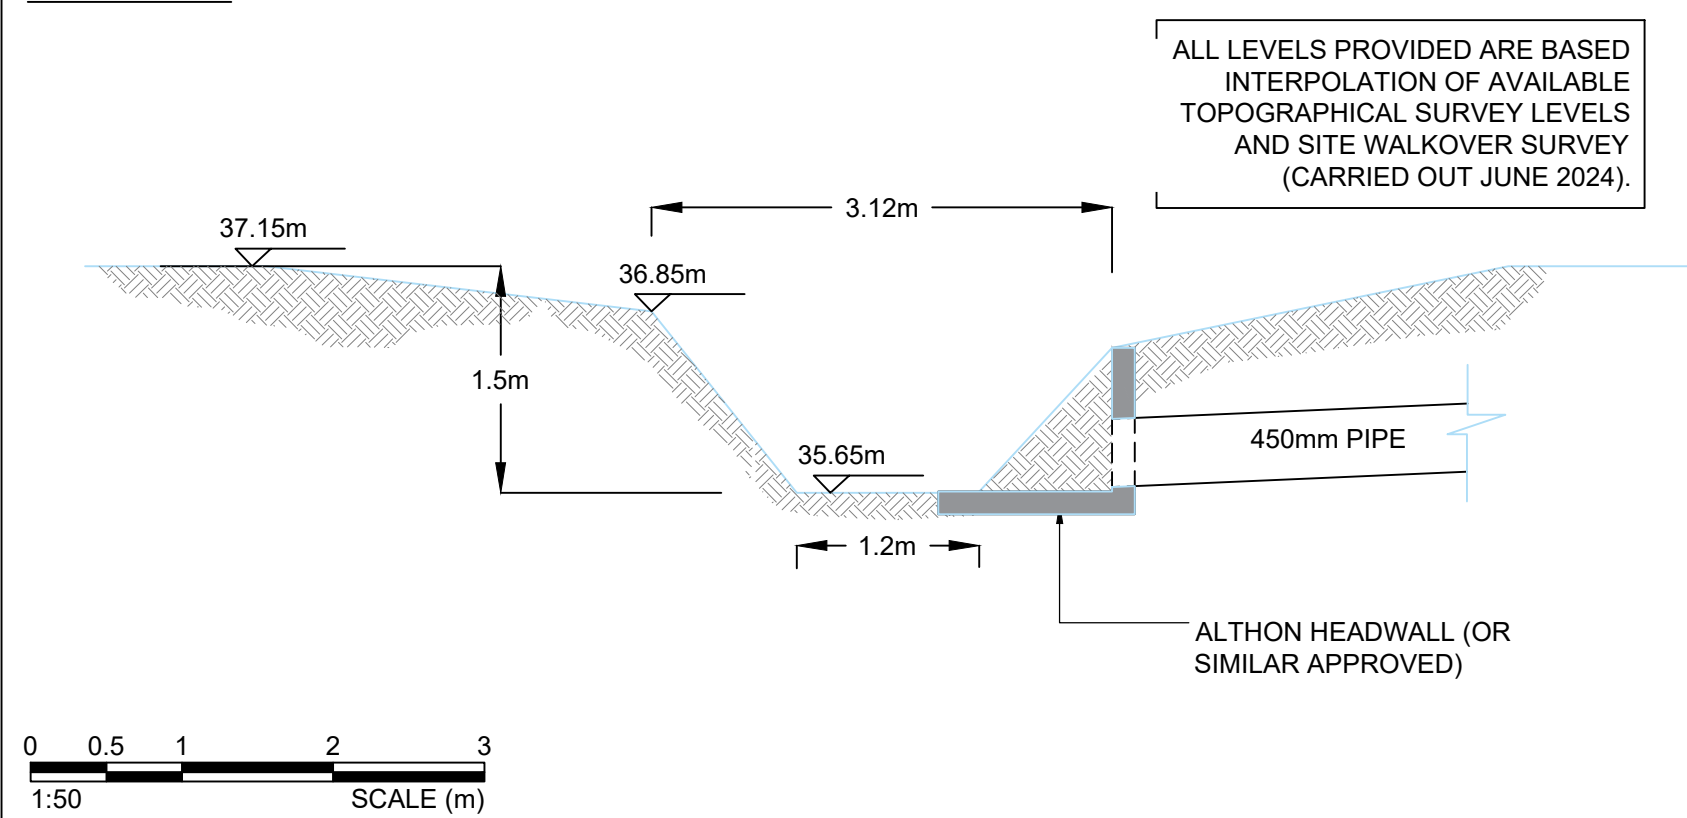

- Legend:**
- | | |
|--|--|
| | APPLICATION BOUNDARY |
| | PROPOSED INDICATIVE GROUND LEVEL |
| | PROPOSED ATTENUATION SWALE
(1in3 SIDE SLOPES) |
| | PROPOSED SWALE FEATURE
(1in3 SIDE SLOPES) |
| | PROPOSED ATTENUATION BASIN / POND
(1in3 SIDE SLOPES) |
| | PROPOSED 2.5m WIDE MAINTENANCE
ACCESS TO BASIN / POND |
| | PROPOSED SURFACE WATER PIPE /
MANHOLE NETWORK |
| | PROPOSED HEADWALL |
| | PROPOSED INDICATIVE FLOOD
EXCEEDANCE FLOW ROUTES |
| | PROPOSED FOUL WATER PIPE / MANHOLE
NETWORK |
| | PROPOSED FOUL PUMPING STATION AND
RISING MAIN |
| | PROPOSED HIGHWAY |
| | PROPOSED DEVELOPMENT AREAS |
| | EXISTING DITCH |
| | EXISTING THAMES WATER PUBLIC
COMBINED SEWER |
| | EXISTING THAMES WATER PUBLIC
FOUL RISING MAIN |
| | EXISTING THAMES WATER PUBLIC
FOUL SEWER |
| | EA MAIN RIVER WATERCOURSE |
| | EA MAIN RIVER CULVERT |

P06	INCLUDING EA MAIN RIVER ROUTE	13.08.25	DE	IW	IW
P05	UPDATES IN ACCORDANCE WITH LATEST MASTERPLAN	10.07.25	PB	DE	DE
P04	UPDATES IN ACCORDANCE WITH LATEST MASTERPLAN	19.07.24	PB	DE	DE
P03	MINOR CHANGES TO FLOW RATES	20.06.24	PB	DE	DE
P02	SECOND ISSUE	20.06.24	PB	DE	DE
P01	FIRST ISSUE	12.06.24	PB	DE	DE
Rev	Amendments	Date	By	Chk	Auth



www.slrconsulting.com

Drawing Status & Suitability Code	
FOR INFORMATION	S0

Client
MACTAGGART AND MICKEL STRATEGIC LAND

Project
LAND EAST OF LODGE ROAD, HURST

Drawing Title
PROPOSED DRAINAGE STRATEGY

Scale 1:1000 @ A1		SLR Project No. 432.010035.00001	
Designed PB	Drawn PB	Checked DE	Authorised DE
Date 24.05.24	Date 24.05.24	Date 24.05.24	Date 10.06.24

Drawing Number	R&V.
409.010068.00001-SLR-HDG-500-01	P06