

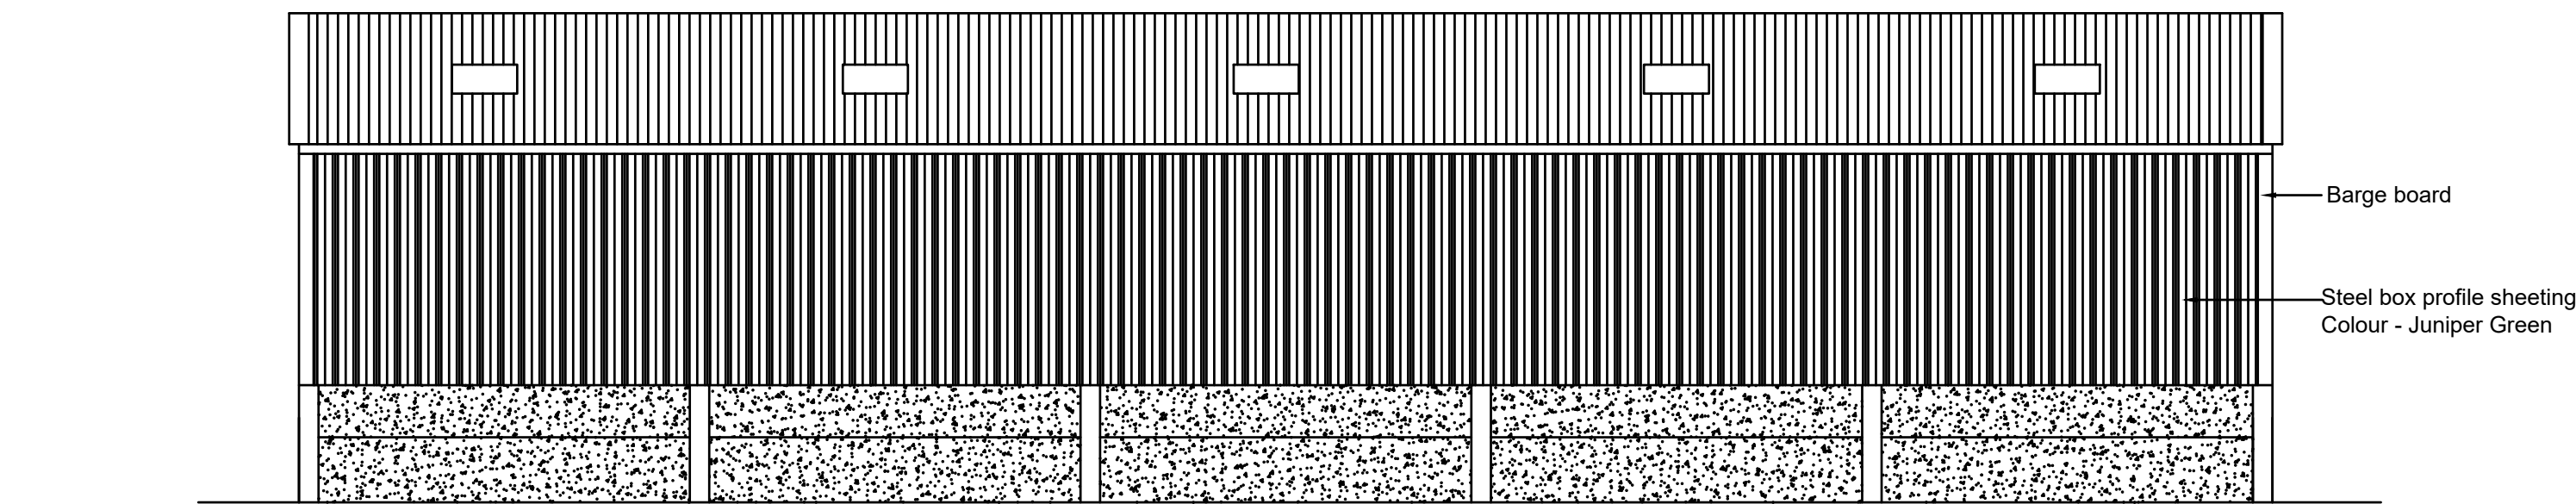
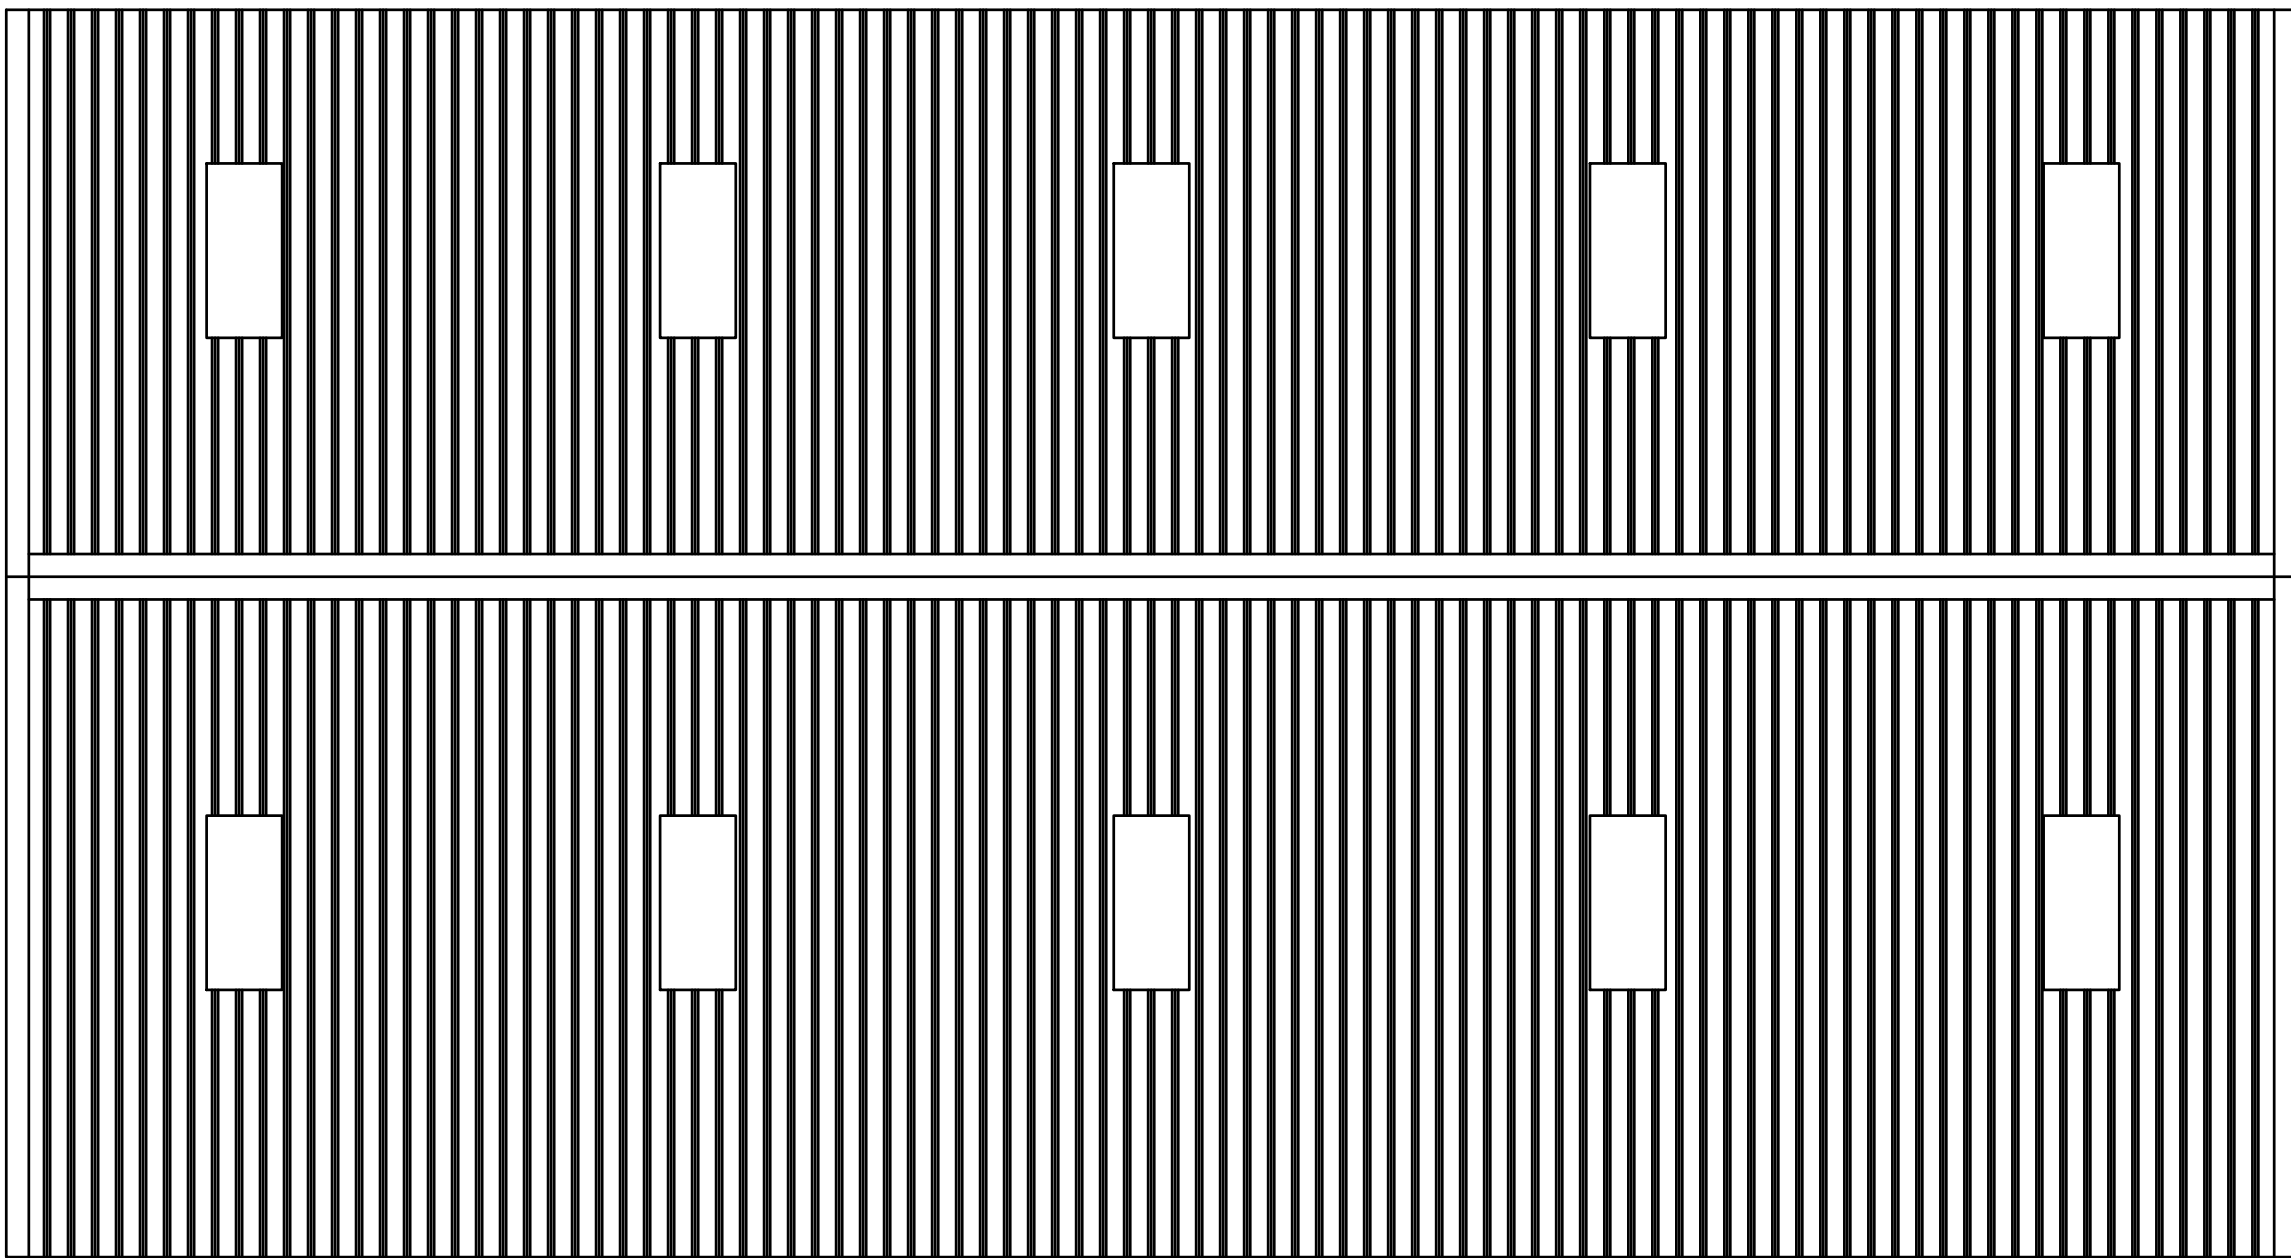



IF IN DOUBT - ASK

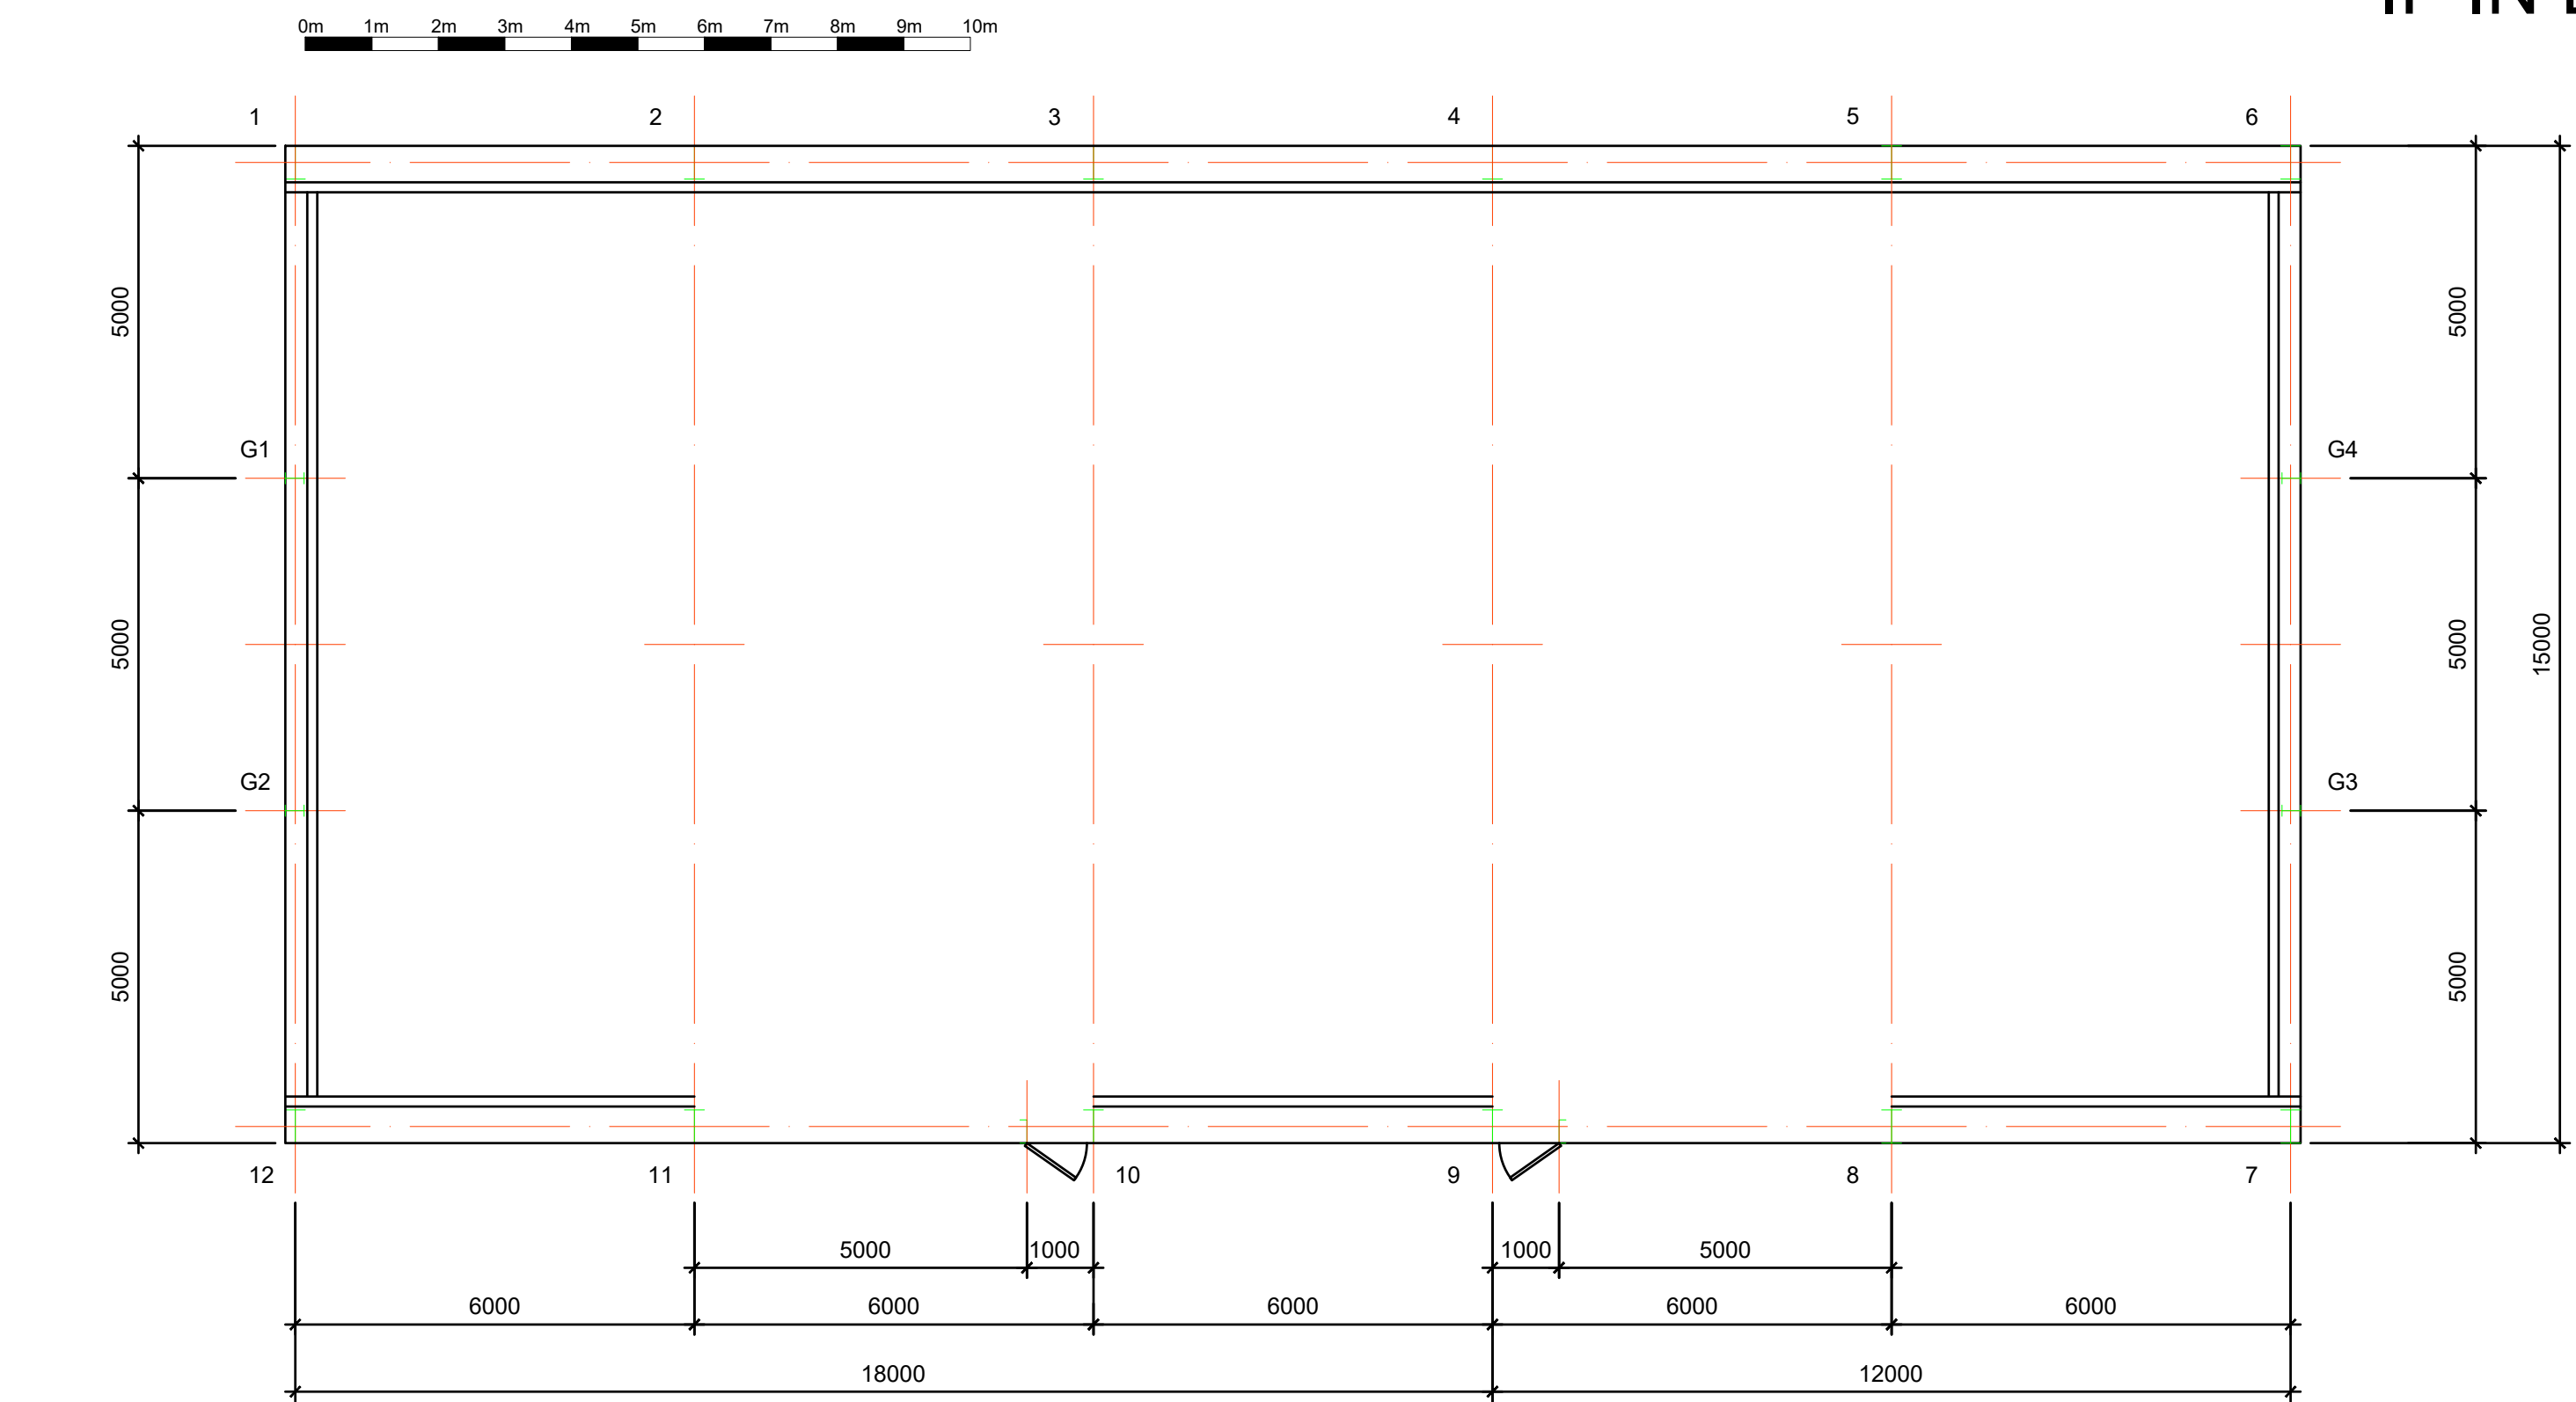


ELEVATION 6 - 1

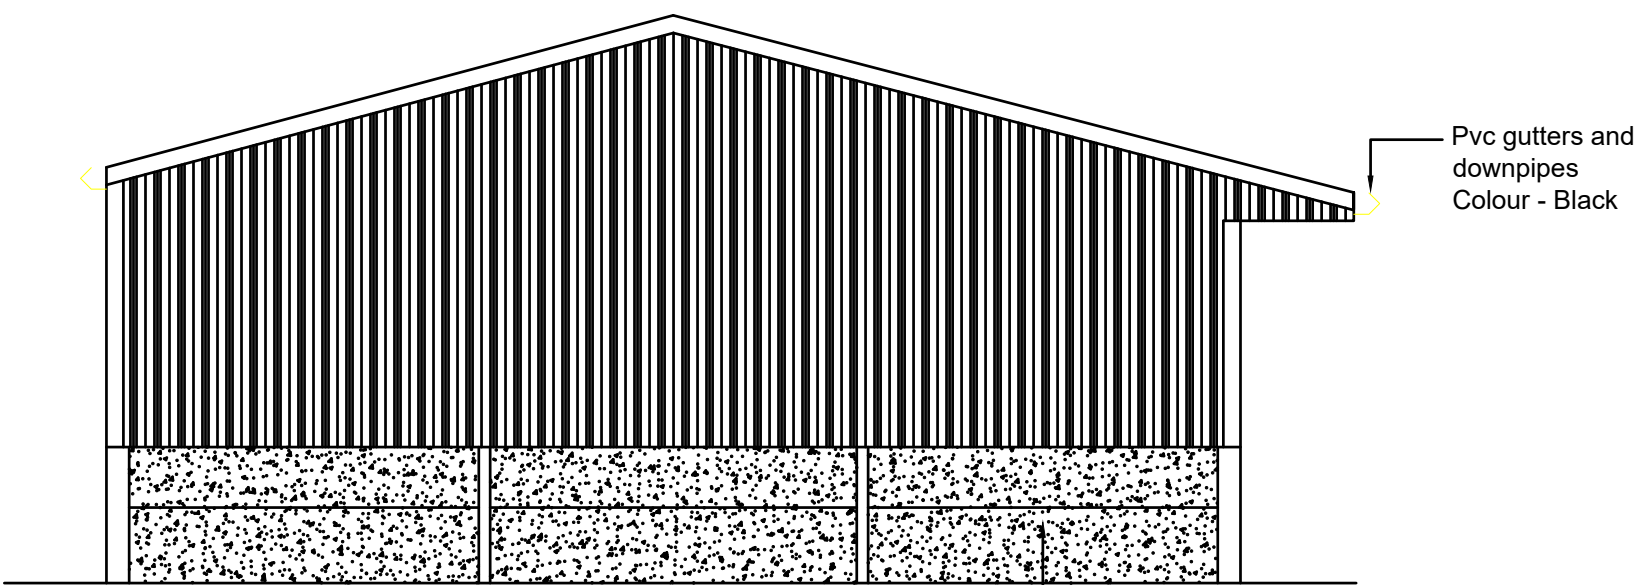

ELEVATION 1 - 12

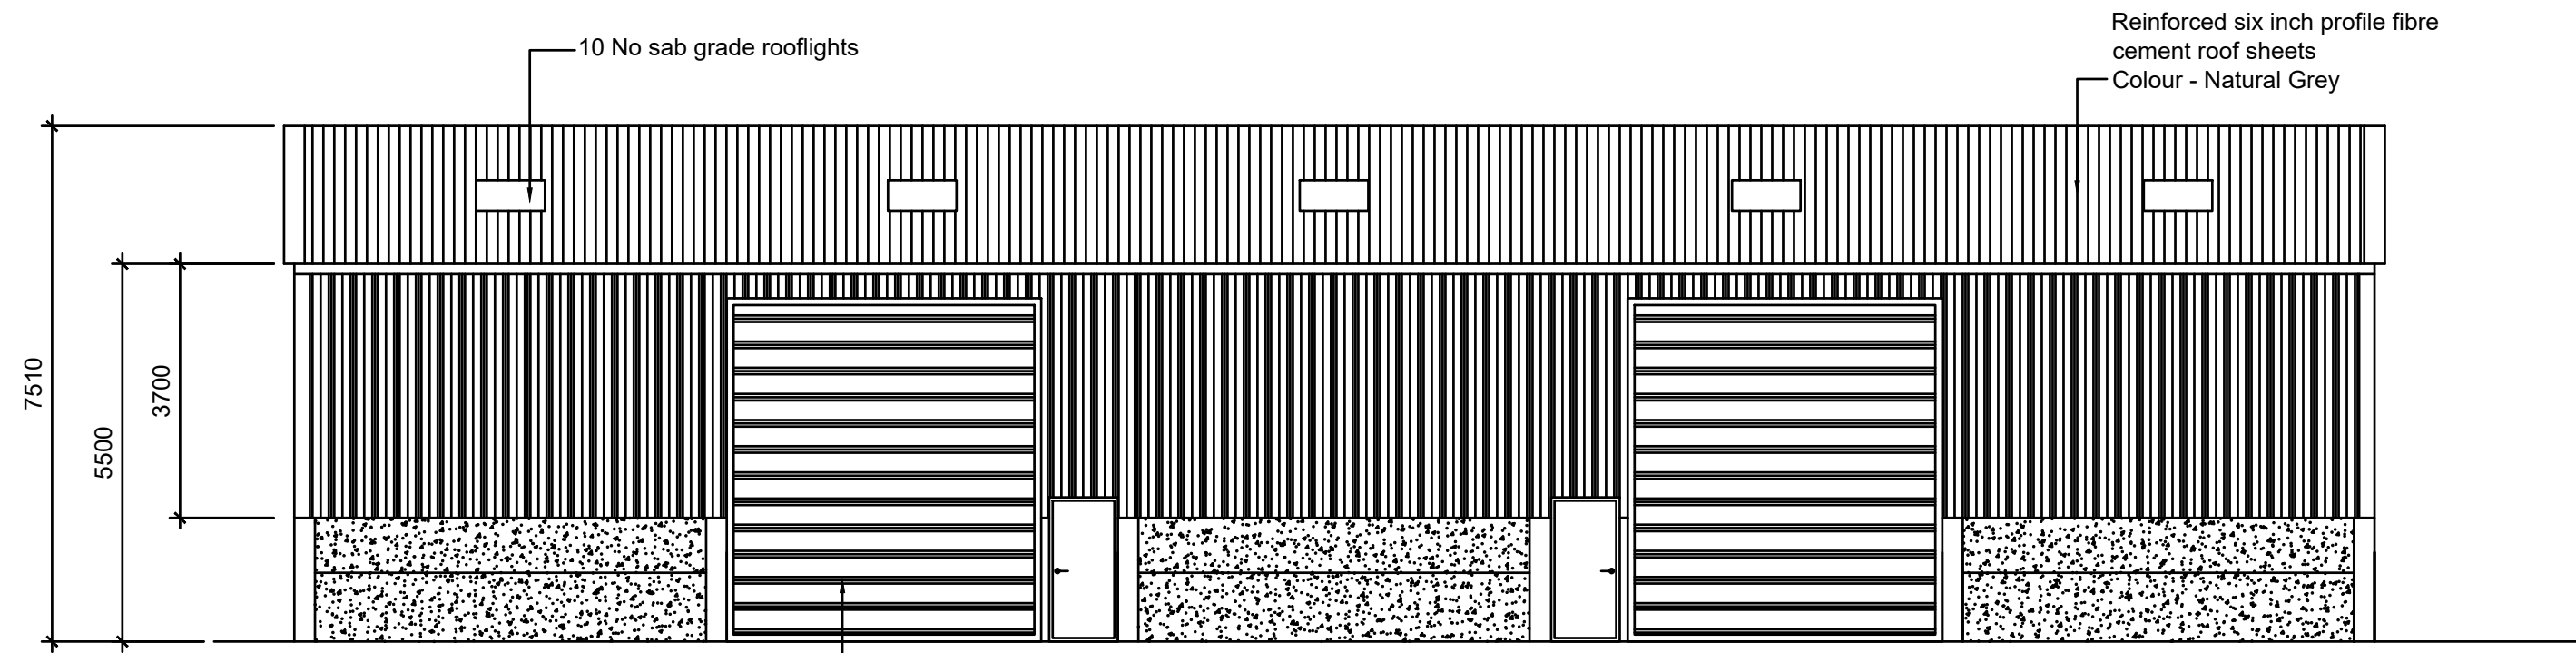

ELEVATION 12 - 7

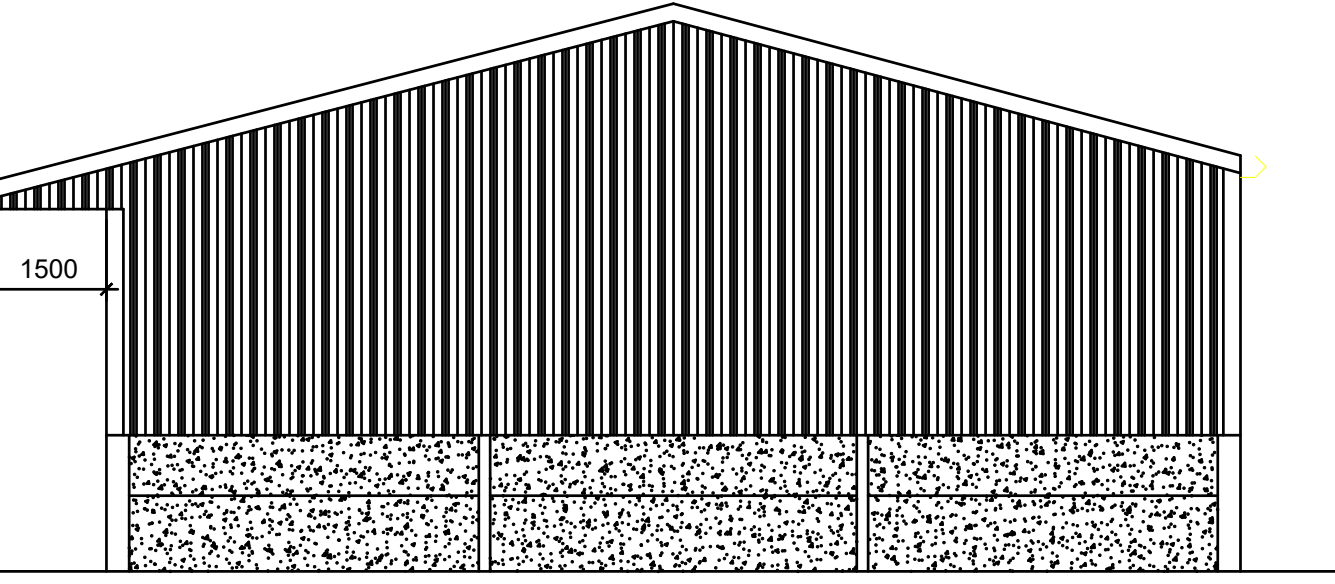

ELEVATION 7 - 6

NOTE!
ALL MAPS REPRODUCED UNDER LICENCE No 100047474.

NOTE
ALL MATERIALS USED ON THE PROPOSED STRUCTURE WILL BE IN KEEPING WITH THE ADJOINING AND SURROUNDING BUILDINGS.

COPYRIGHT NOTICE
DRAWING REMAINS THE PROPERTY OF MT PLANNING AND MAY NOT BE REPRODUCED OR ALTERED WITHOUT THE PRIOR CONSENT OF MARK TUSON.

Date June 2025	Approved by
Drawn by MT	Scale - 1 : 100
Notes	Drg to be read in conjunction with engineers details and specification supplied by MT.
Client TA Copas Family Settlement White Hill Farm Remenham Church Lane Henley, RG9 3EX	

MT PLANNING

FOR ALL YOUR DRAWING NEEDS

07950 887579 mtplanning@hotmail.co.uk

REVISION:- A.	DRAWING NO:- MT / 1547 / 1
---------------	----------------------------