

PROPOSED SIDE ELEVATION - SOUTH

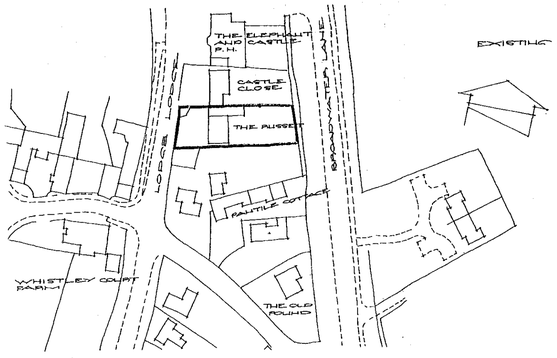

LOCATION PLAN
Scale 1:1250

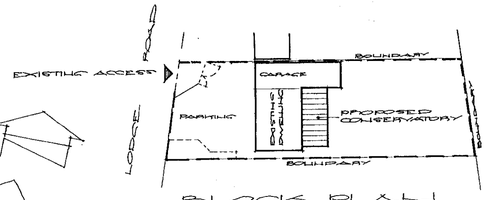

BLOCK PLAN
Scale 1:500

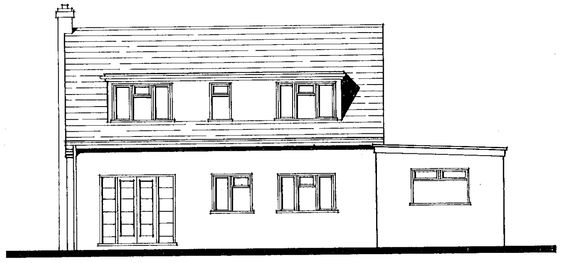

EXISTING REAR ELEVATION

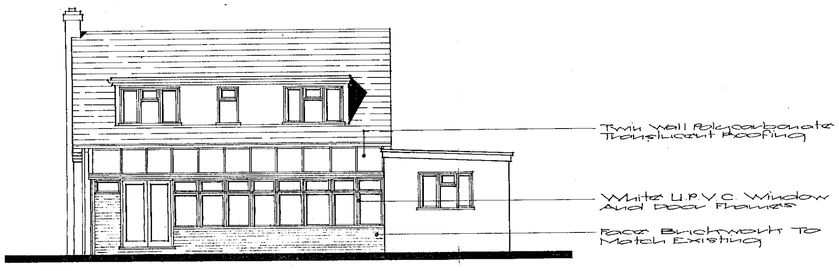

PROPOSED REAR ELEVATION - EAST

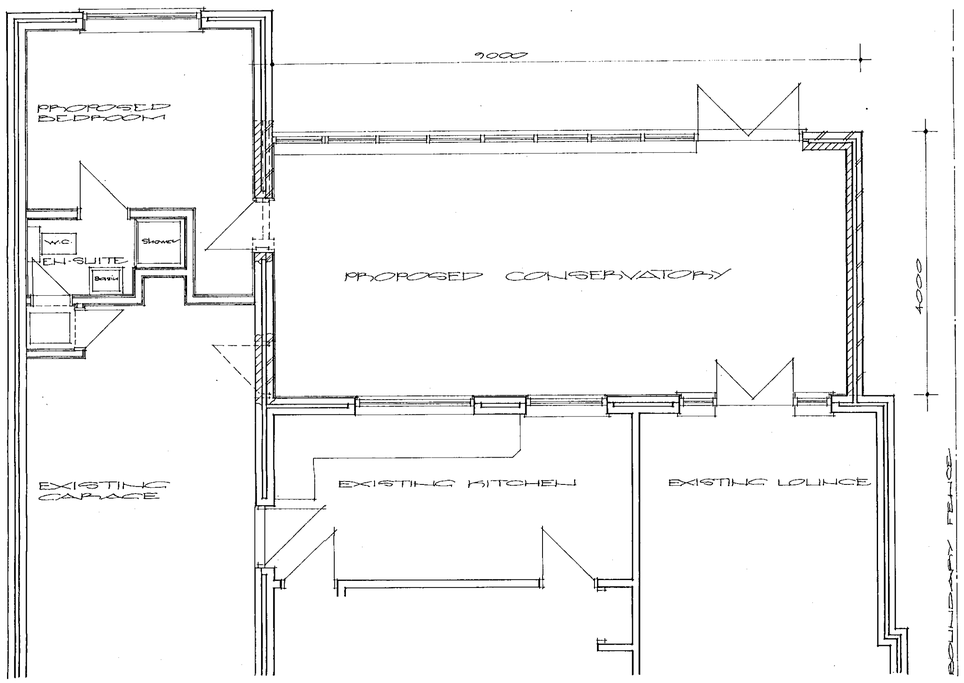

GROUND FLOOR PLAN

13.FEB.2001* 3365

CLIENT:
MR. I.J. AND MRS. S.J. LANGER

PROJECT:
PROPOSED CONSERVATORY AT THE REAR OF THE RUSSET, LODGE ROAD, HURST, BERKSHIRE.

DRAWING:
PROPOSED PLANS AND ELEVATIONS

SCALE: 1:50 & 1:100
DATE: 7TH FEB'2001
DRAWING No: 02-2001-01

BRIAN CLAYDEN & ASSOCIATES,
4 GRANGE COTTAGES,
BROADCOMMON ROAD,
HURST, BERKSHIRE. RG10 0RD
TELEPHONE: 01189343157

AD 15/5/01