

FRONT ELEVATION



SIDE ELEVATION.

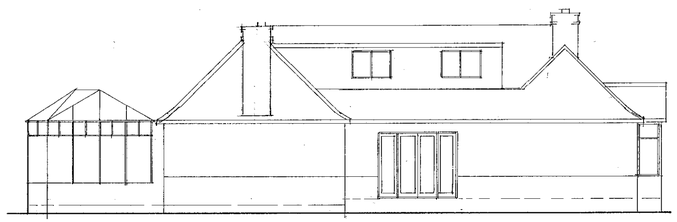

SIDE ELEVATION.

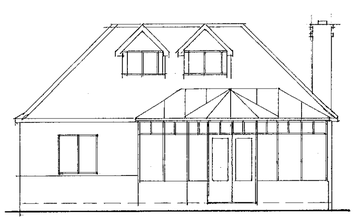

GARDEN ELEVATION.

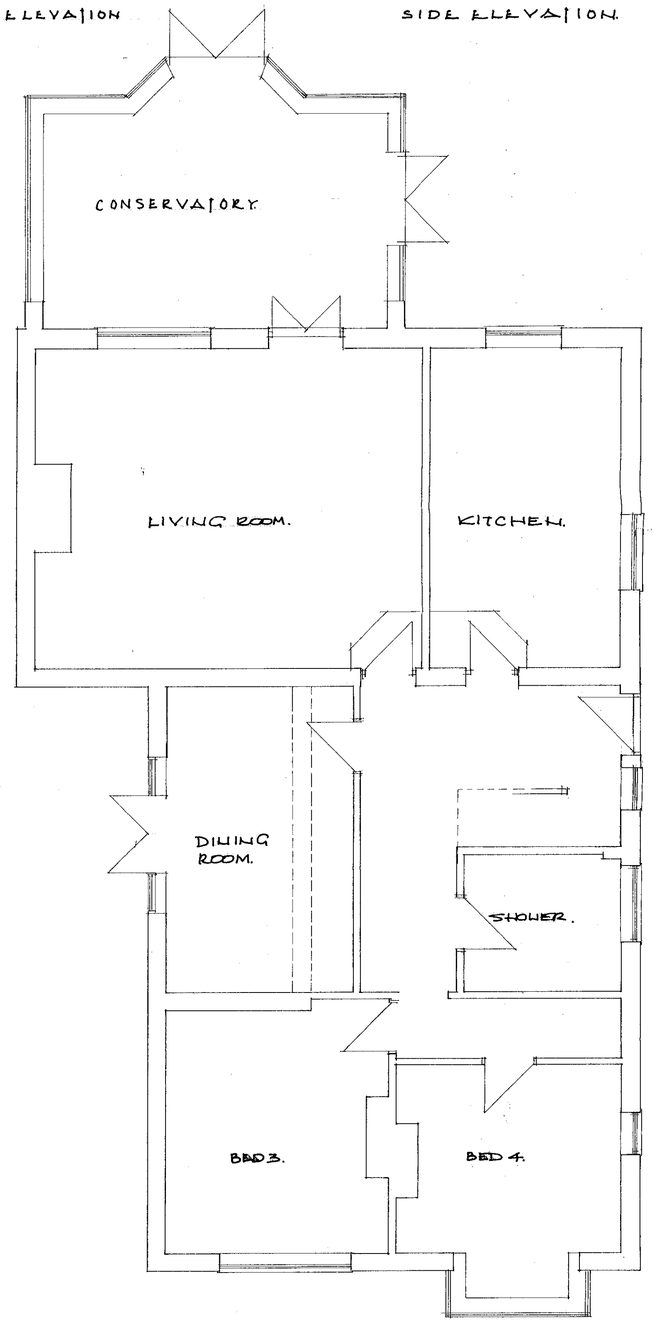

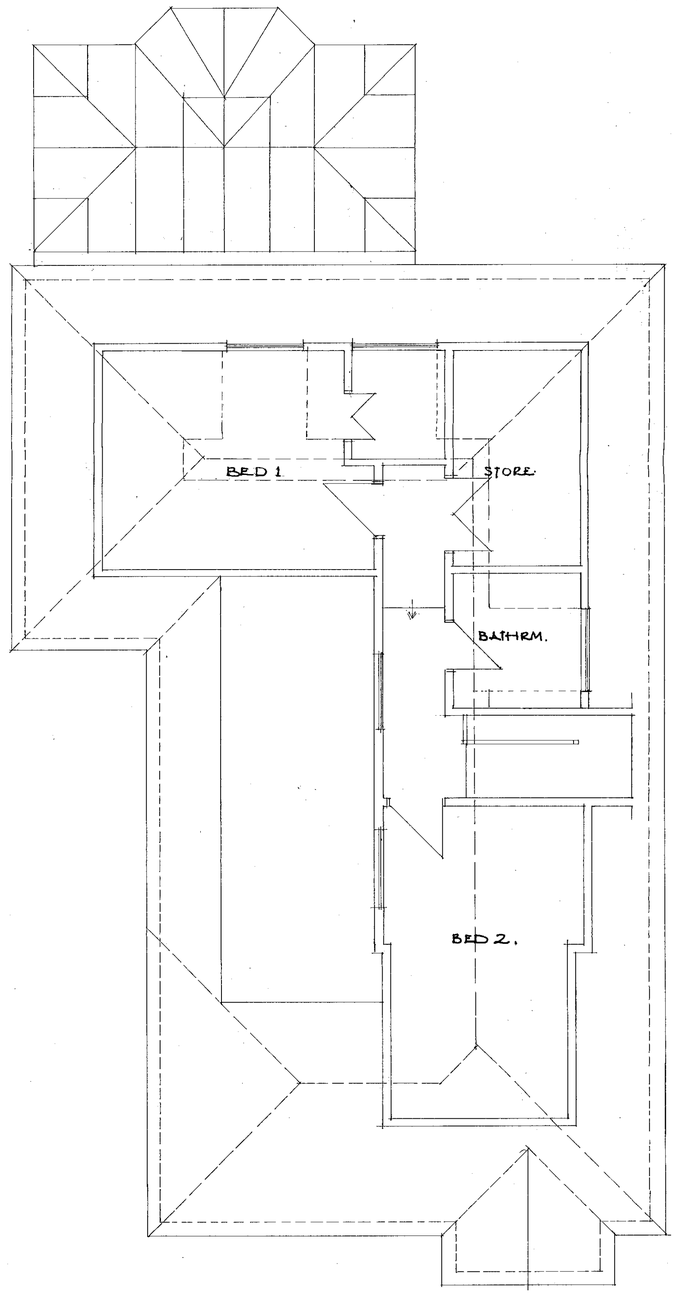

13.FEB.2001 5567

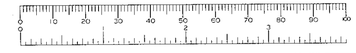

DEREK CANN RIBA CHARTERED ARCHITECT
13MANOR ROAD WOKINGHAM RG41 4AH tel :- 0118 9786895

Job title
66 London Road
Wokingham.

client
Mr P.FANNON.

scale
1:100 1:50

date
JAN. 2001

Drawing Title
SURVEY.

Job no
0019

Drg no
01

Velux roof lights to loft Space.



ROAD ELEVATION.



SIDE ELEVATION.



SIDE ELEVATION.



GARDEN ELEVATION.

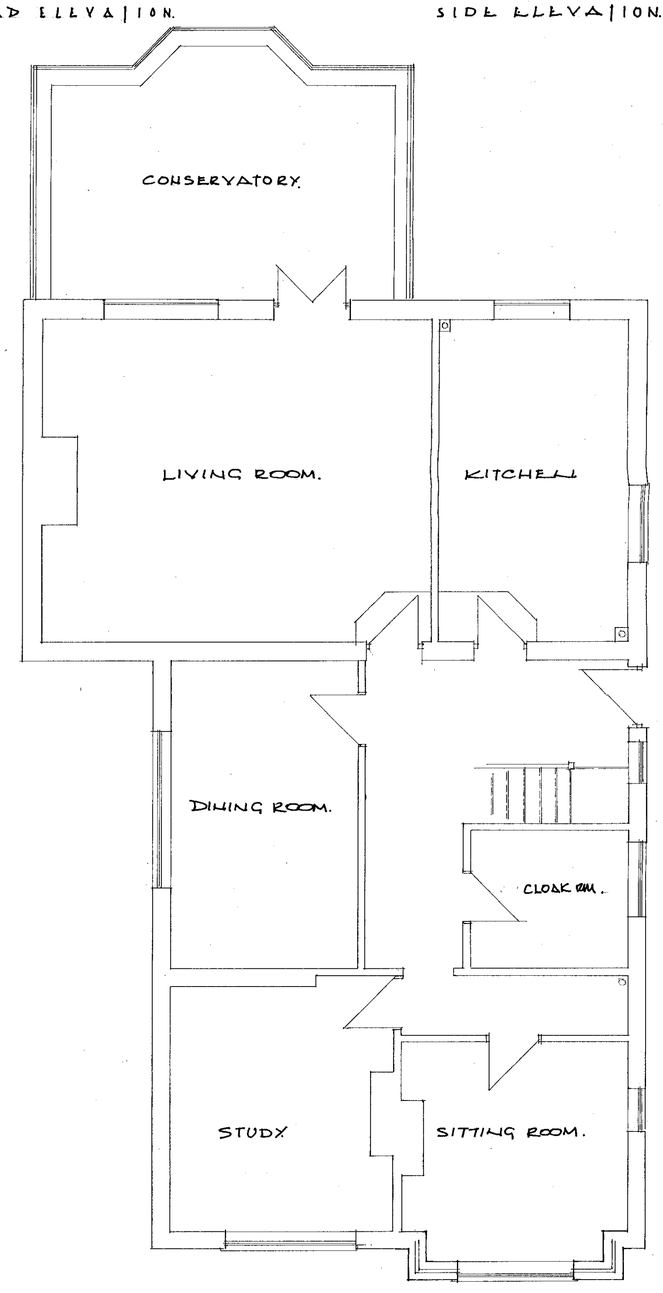

EXISTING GRND FLOOR.

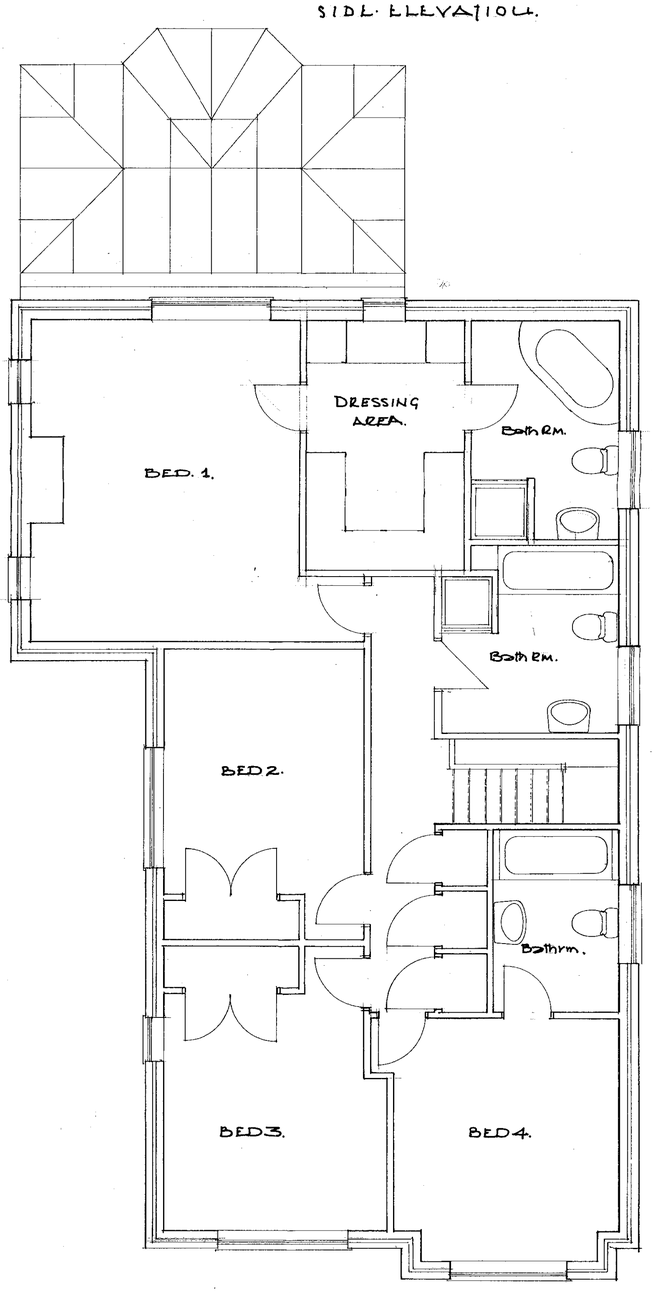

PROPOSED NEW 1st FLOOR.

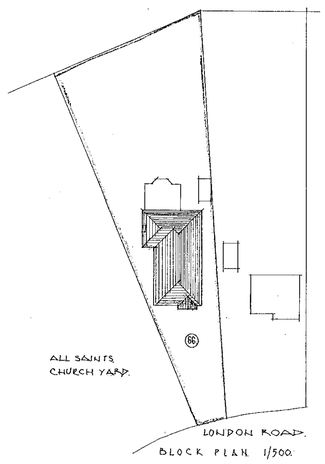

BLOCK PLAN 1/500.

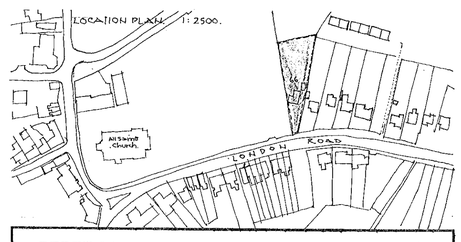

13.FEB.2001 * 5567

DEREK CANN RIBA CHARTERED ARCHITECT
13MANOR ROAD WOKINGHAM RG41 4AH. tel:- 0118.9786885

Job title: 66 London Road Wokingham.

client: Mr+Mrs P. FANNON

scale: 1:100. 1:50.

date: FEB 2001

Drawing Title: Proposed new 1st. Floor

Job no. 0019

Drg no 02