

PROPOSED NORTH ELEVATION

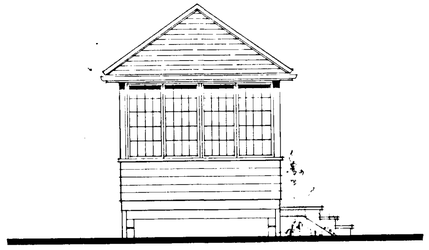

PROPOSED WEST ELEVATION

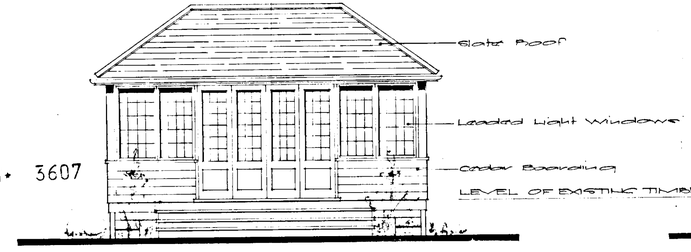

20.MAR2001* 3607

PROPOSED SOUTH ELEVATION

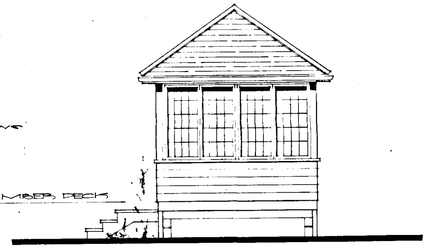

PROPOSED EAST ELEVATION

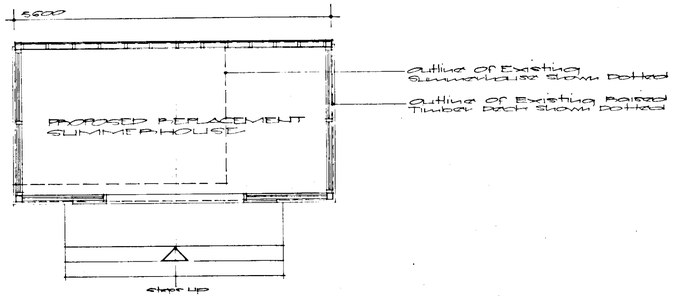

GROUND FLOOR PLAN



APPROVED

LIFE NAME	MR. D.C. ELSBURY
PROJECT	PROPOSED REPLACEMENT SUMMERHOUSE AT: THAMES REACH, LODDON DRIVE, WARGRAVE, BERKSHIRE.
DRAWING	PROPOSED PLAN AND ELEVATIONS
SCALE 1:50	DRAWING NO. 95 • 2001 • 01
DATE 14TH March 2001	
PRIAN CLAYDEN & ASSOCIATES, 4 GRANGE COTTAGES, BROADCOMMON ROAD, HURST, BERKSHIRE RG10 0RD TELEPHONE • 0118 9343167	