

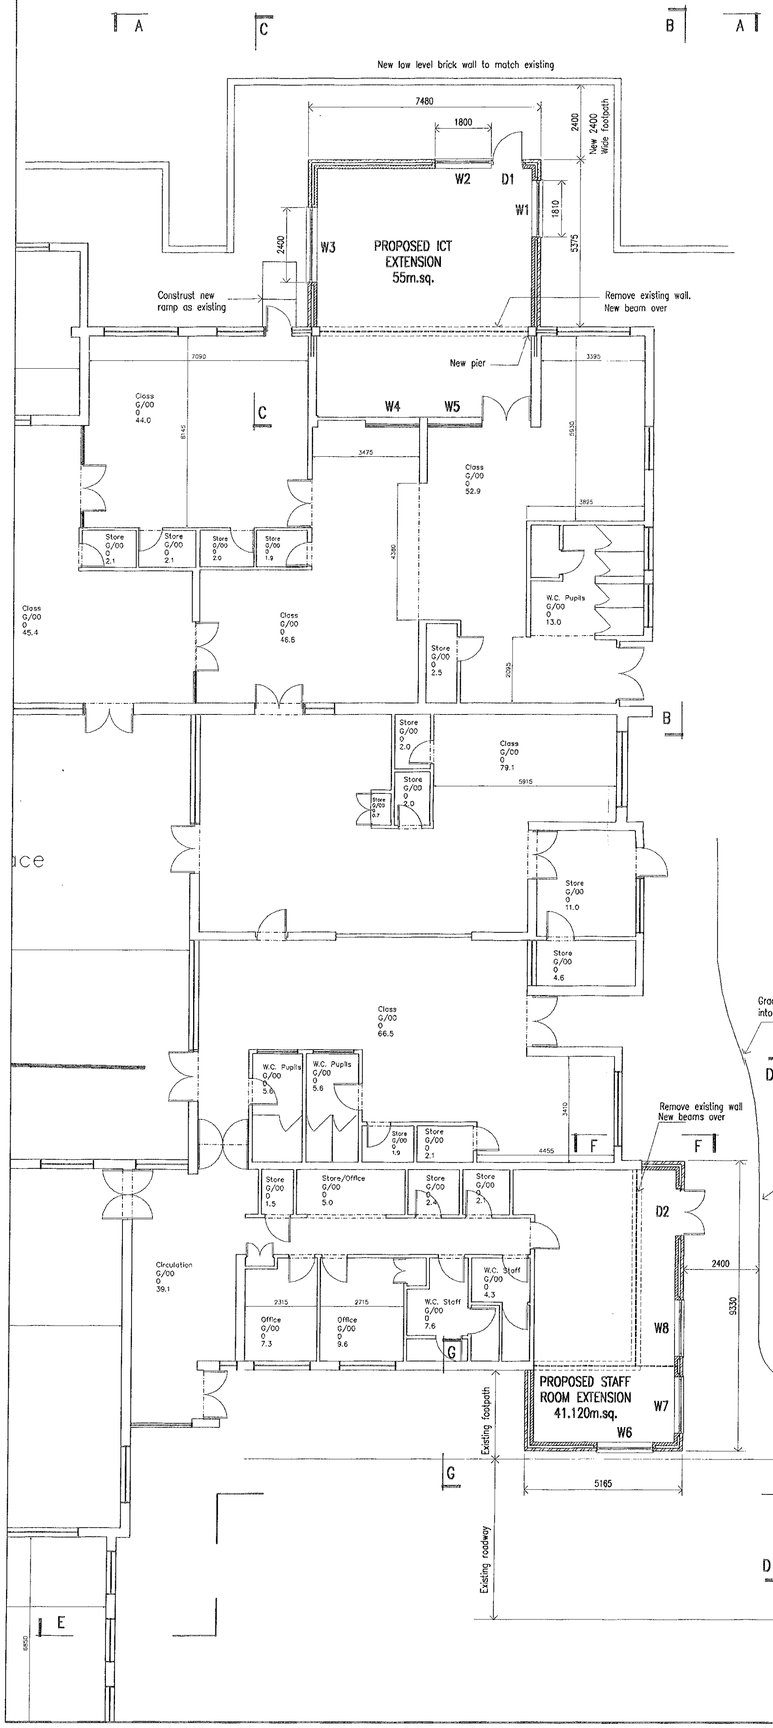



Existing Elevation A–A

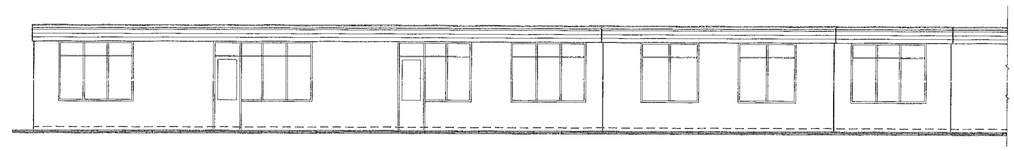


Existing Elevation B–B

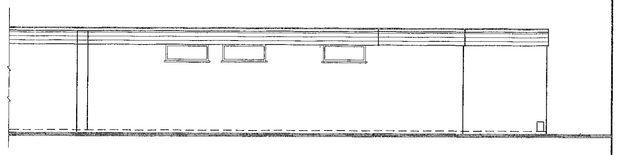

Existing Elevation D–D

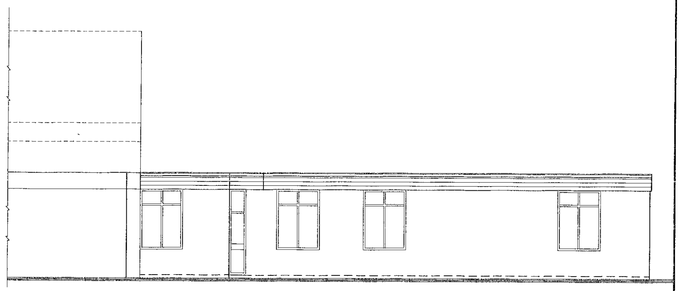

Existing Elevation E–E

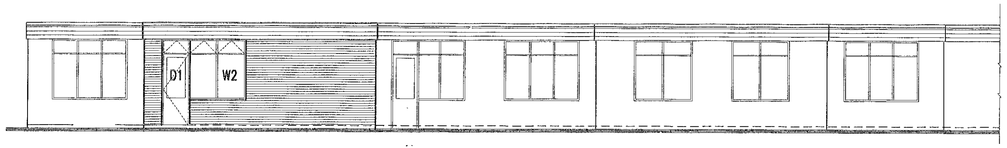



Proposed Elevation A–A


Flat roof construction with deep facia to matching existing

New windows and doors to match existing


New 275 external wall. Brickwork type and coursing to match existing. 75 filled cavity 100 block inner leaf.

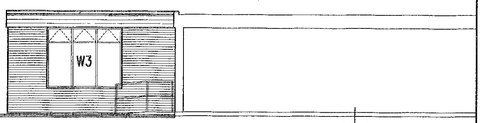


Proposed Elevation C–C

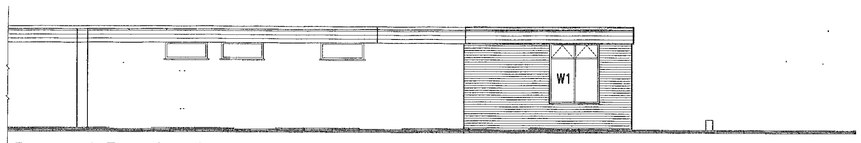



Proposed Elevation B–B

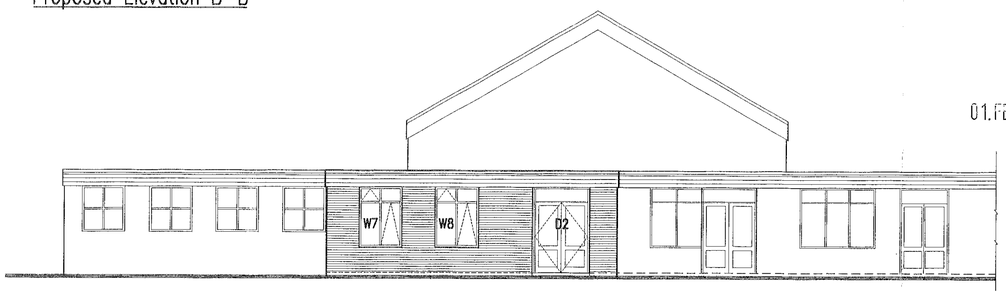


Proposed Elevation D–D



Proposed Elevation G–G

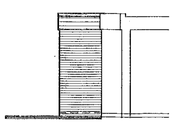



Proposed Elevation F–F




Proposed Elevation E–E



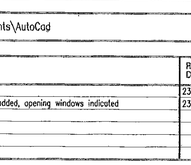

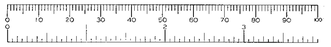


M.Sartorio ARICS MBEng
HEAD OF PROPERTY SERVICES
P.O. Box 151,
Civic Offices,
Shute End,
Wokingham,
Berks, RG40 1WH


The Anthony Smith Partnership
Construction Consultants
Castlefield House
113 Castle Hill
Reading
Berkshire
RG1 7SY
Telephone 0118 939 1195
Fax 0118 950 4170


01.FEB.2001 * 32

| | |
|---|---|
| Client | Wokingham District Council<br>Support Services Department<br>Property Services, Shute End<br>Wokingham, Berks, RG40 1WH |
| Project | Gorse Ride Junior School<br>Gorse Ride South<br>Finchampstead<br>Wokingham, Berks, RG40 4JJ |
| Drawing | ICT and Staff Room Extension<br>Plans & Elevations |
| Drawn by | Bpft |
| Date | 24.1.2001 |
| Scale | 1:100 |
| Dwg.No. | 2898/01 B |
| Cad Ref. | C:\My Documents\AutoCad |


| Revision Number | Revisions | Revision Date |
|---|---|---|
| A | Planning Issue | 23.1.2001 |
| B | Elevations F–F and G–G added, opening windows indicated | 23.1.2001 |
| C | | |
| D | | |
| E | | |
| F | | |

22/1/01

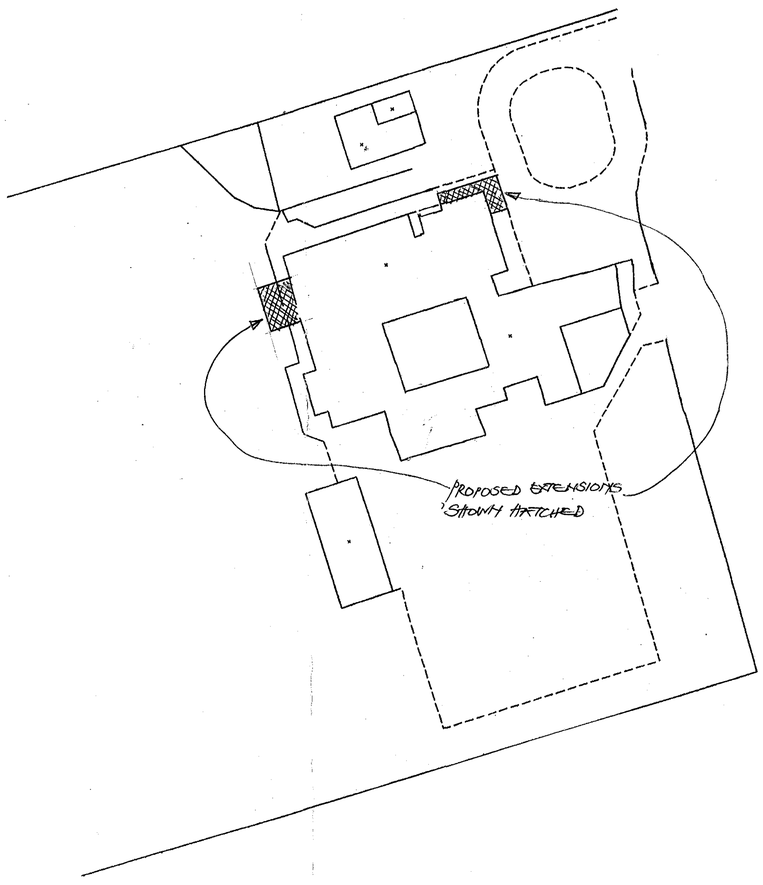


Ordnance Survey®
Superplan®

Planning Extract - 1
Site-centred

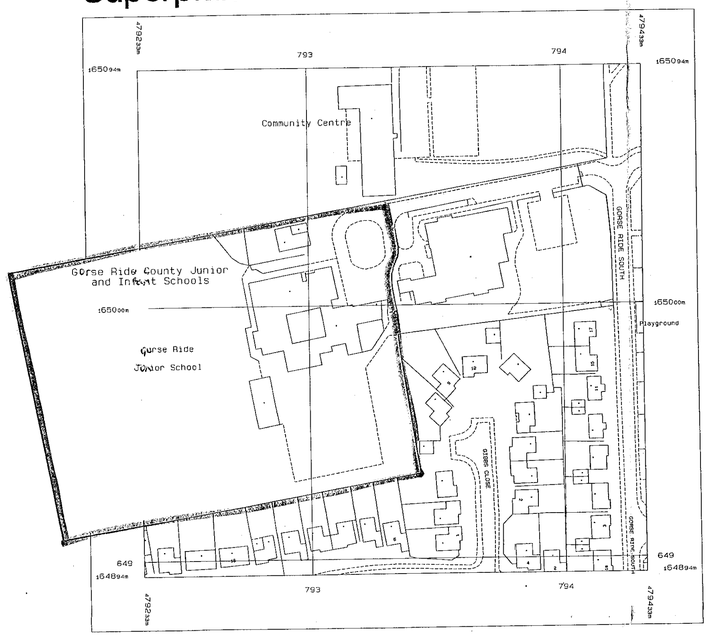


Produced 08 Nov 2000 from Ordnance Survey digital data and incorporating surveyed revision available at this date. © Crown Copyright 2000.

Reproduction in whole or in part is prohibited without the prior permission of Ordnance Survey.

Ordnance Survey, the OS symbol and Superplan are registered trade marks of Ordnance Survey, the national mapping agency of Great Britain.

This Superplan product does not contain all recorded map information.

Scale 1: 1250

Part or all of this Superplan is enlarged from mapping produced at one or more of the following scales: 1:1250, 1:2500 & 1:10000

National Grid sheet reference at centre of this Superplan: SU7964

The representation of a road, track or path is no evidence of a right of way.

0 10 20 30 40 50 60 70 80 90 100

M.Sartorio ARICS MBEng
HEAD OF PROPERTY SERVICES
P.O. Box 151,
Civic Offices,
Shute End,
Wokingham,
Berks, RG40 1WH

The Anthony Smith Partnership
Construction Consultants
Castlefield House
113 Castle Hill
Reading
Berkshire
RG1 7SY
Telephone 0118 939 1195
Fax 0118 950 4170

01.FEB.2001 • 3294

Client Wokingham District Council
Support Services Department
Property Services, Shute End
Wokingham, Berks, RG40 1WH

Project Gorse Ride Junior School
Gorse Ride South,
Finchampstead, Wokingham
Berkshire, RG40 4JJ

Drawing Location & Site Plans

Drawn by Psa

Date 12.11.00

Scale As Shown

Dwg.No. 2898/12 A

Cad Ref. C:\My Documents\AutoCad

| Revision Number | Revisions | Revision Date |
|---|---|---|
| A | Planning Issue | 12.11.00 |
| B | | |
| C | | |
| D | | |
| E | | |
| F | | |