


Location Plan



Path Construction

Clean Hoggin Path Topsoil Neutral
1:20 @ A2

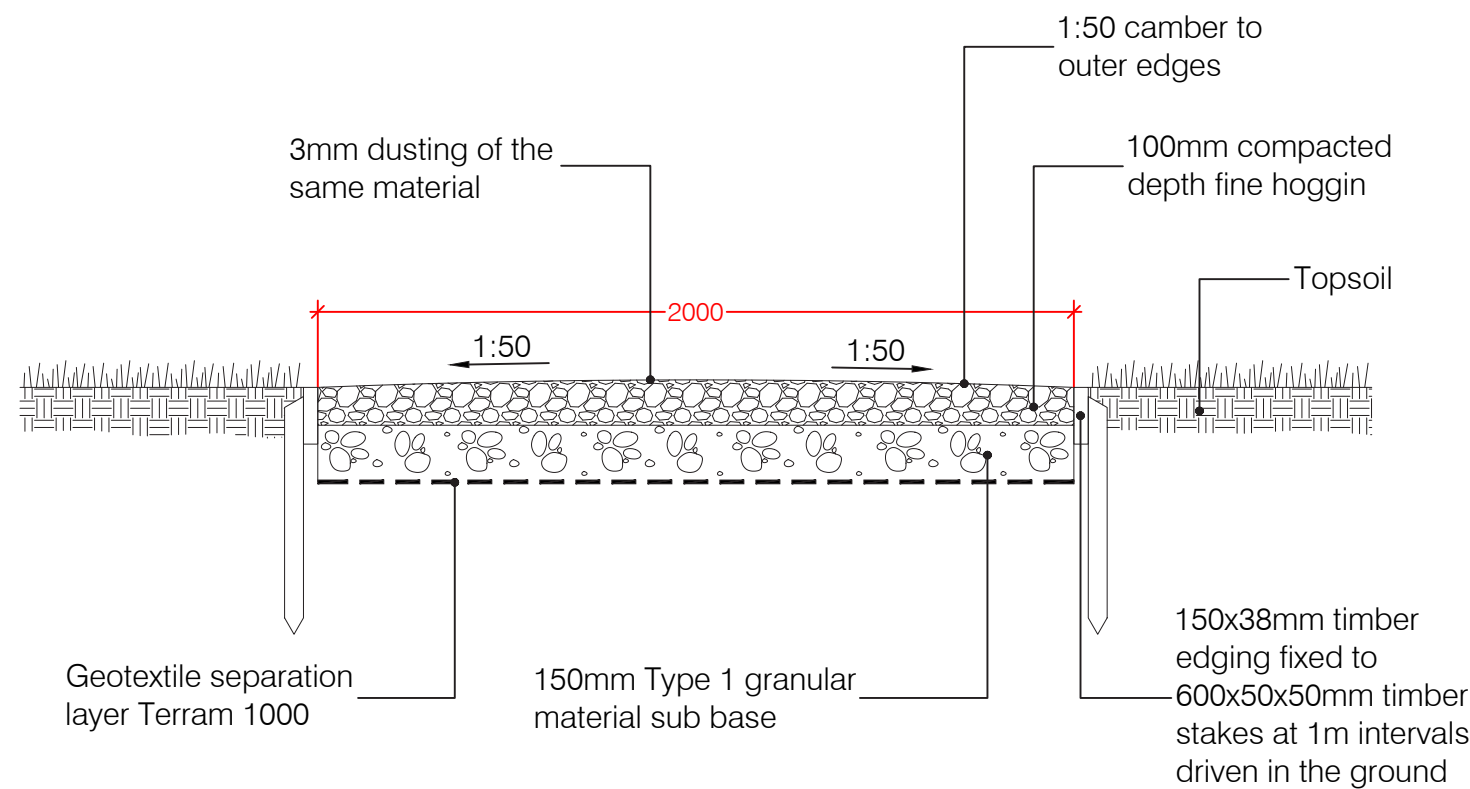


Interpretation Signage ●

2 no. Fitzpatrick Woolmer
Musketeer Single Leg Wooden Lectern
Size A2
As per signage located in Finchwood
SANG
www.fwdp.co.uk



Litter Bin ●

2 no. Broxap Sirius Dog Waste Bin
40L with post, colour green
As per bins located in Finchwood SANG
www.broxap.com

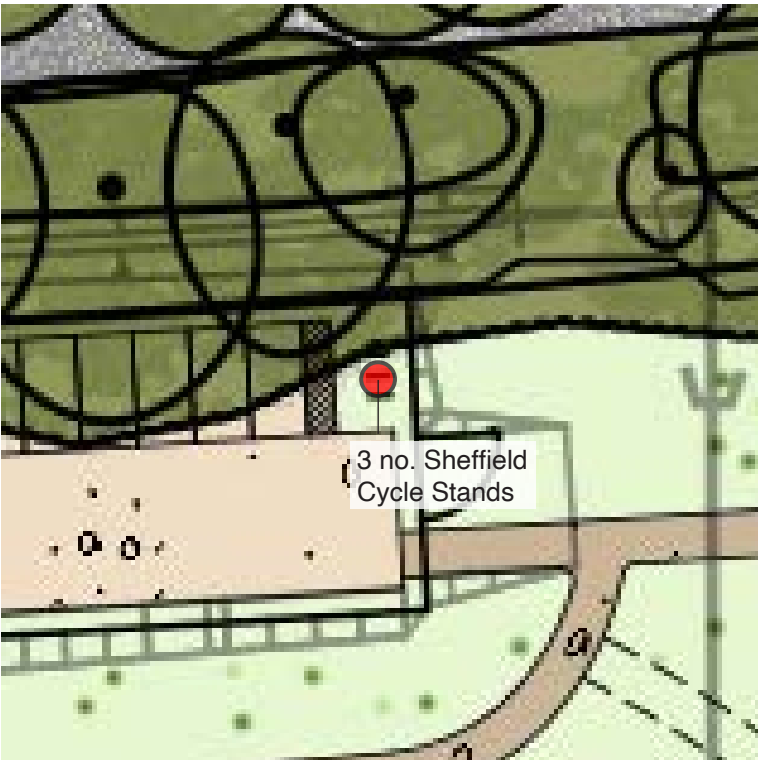

Cycle Stands ●



3 no. Broxap Sheffield Cycle Stands
BXMW/GS/Sheffield-Stand
www.broxap.com



Maintenance Access Gate ●

1 no. Centrewire 3600mm wide
Heavy Duty Rectangular Vehicle Barrier
Installed with hang and slam post for
closed and additional slam post to hold
open.
Powder coated dark green with wire
mesh.
To include security hinges and steel
bosing as padlock covers.
www.centrewire.com

Rev P4 14.05.24 Issued for planning
Rev P3 09.05.24 Issued for planning
Rev P2 08.05.24 Issued for planning
Rev P1 12.02.24 Issued for planning

Revisions



The Tithe Barn
Bradbourne House
East Malling
Kent
ME19 6DZ
T: 01732 752780
mail@murdochwickham.com
www.murdochwickham.com

Job Title

Arborfield Garrison, Infrastructure

Client

Crest Nicholson Chiltern

Drawing Title

Landscape Details

Date 14 February 2024
Scale 1:20 @ A1
Drawn NC

Drawing no. 14558/SANGW/LS/5603 P4