


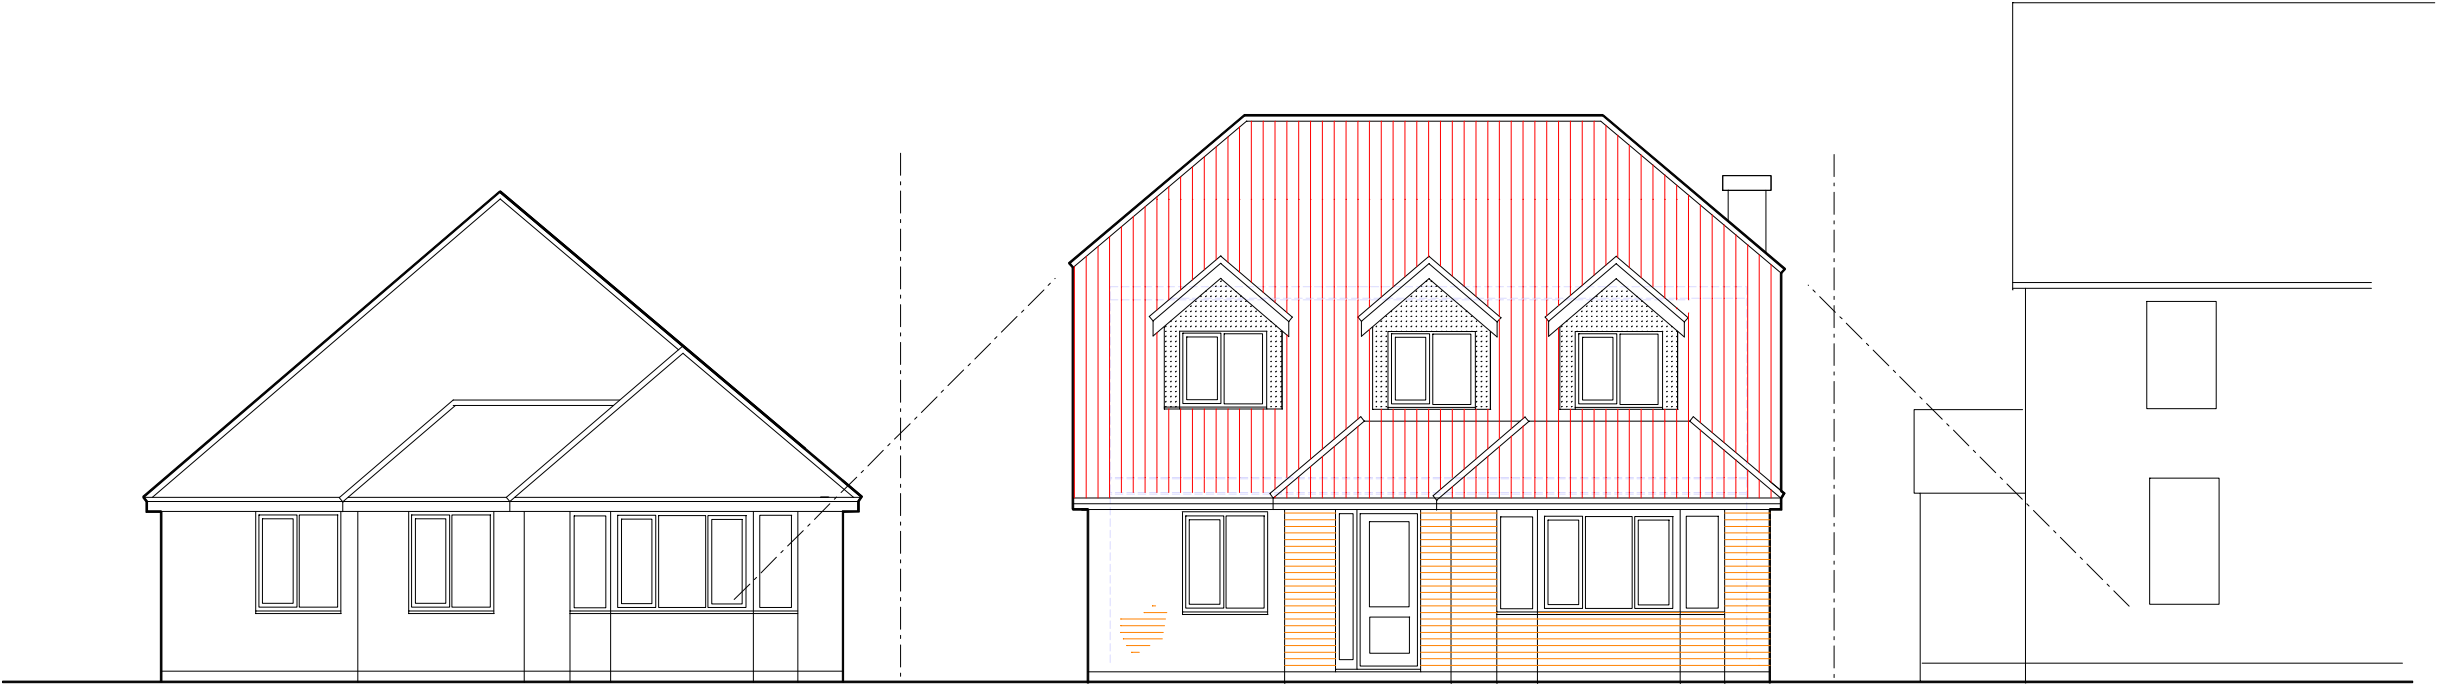

proposed street scene



existing street scene
existing street +

ISSUE B REVISED 24/03/25 ISSUE A INTRO 14/03/25		Client Mr Matt Deacon	
Project Proposed second storey extension to 46 Ellis Road RG45 6PU f		Scale 1:100	Date: March 2025
Drawing title	Street scene	Drg No 3227-3	