



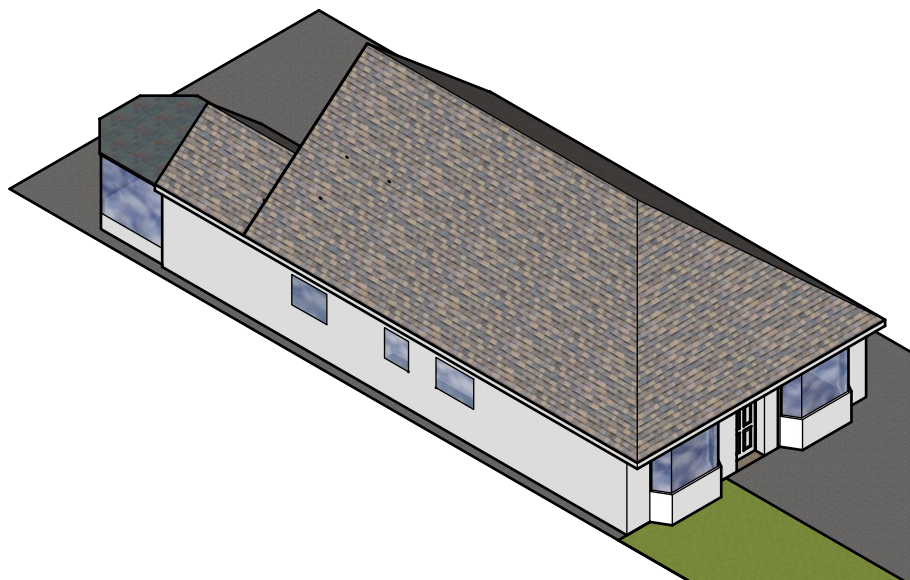

Existing view

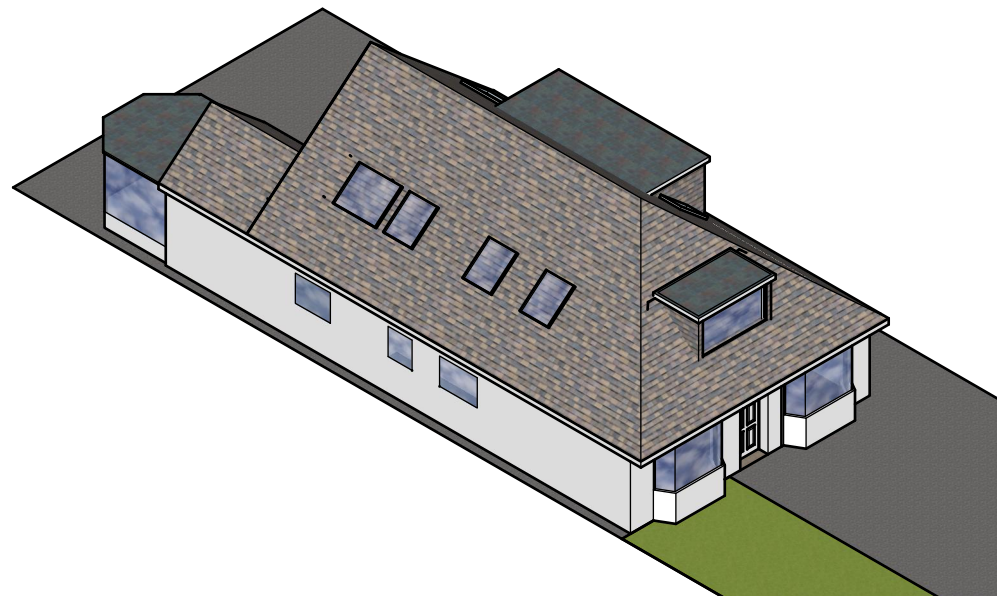

Proposed view

Isometric Views 1:200

ATW DESIGN SERVICES

Andrew@atwgroup.co.uk 07837 174395


Springholme Basingstoke Rd

REVISIONS

|   | MM/DD/YY | REMARKS |
|---|----------|---------|
| 1 | --/--/-- | ...     |
| 2 | --/--/-- | ...     |
| 3 | --/--/-- | ...     |
| 4 | --/--/-- | ...     |
| 5 | --/--/-- | ...     |

01


A

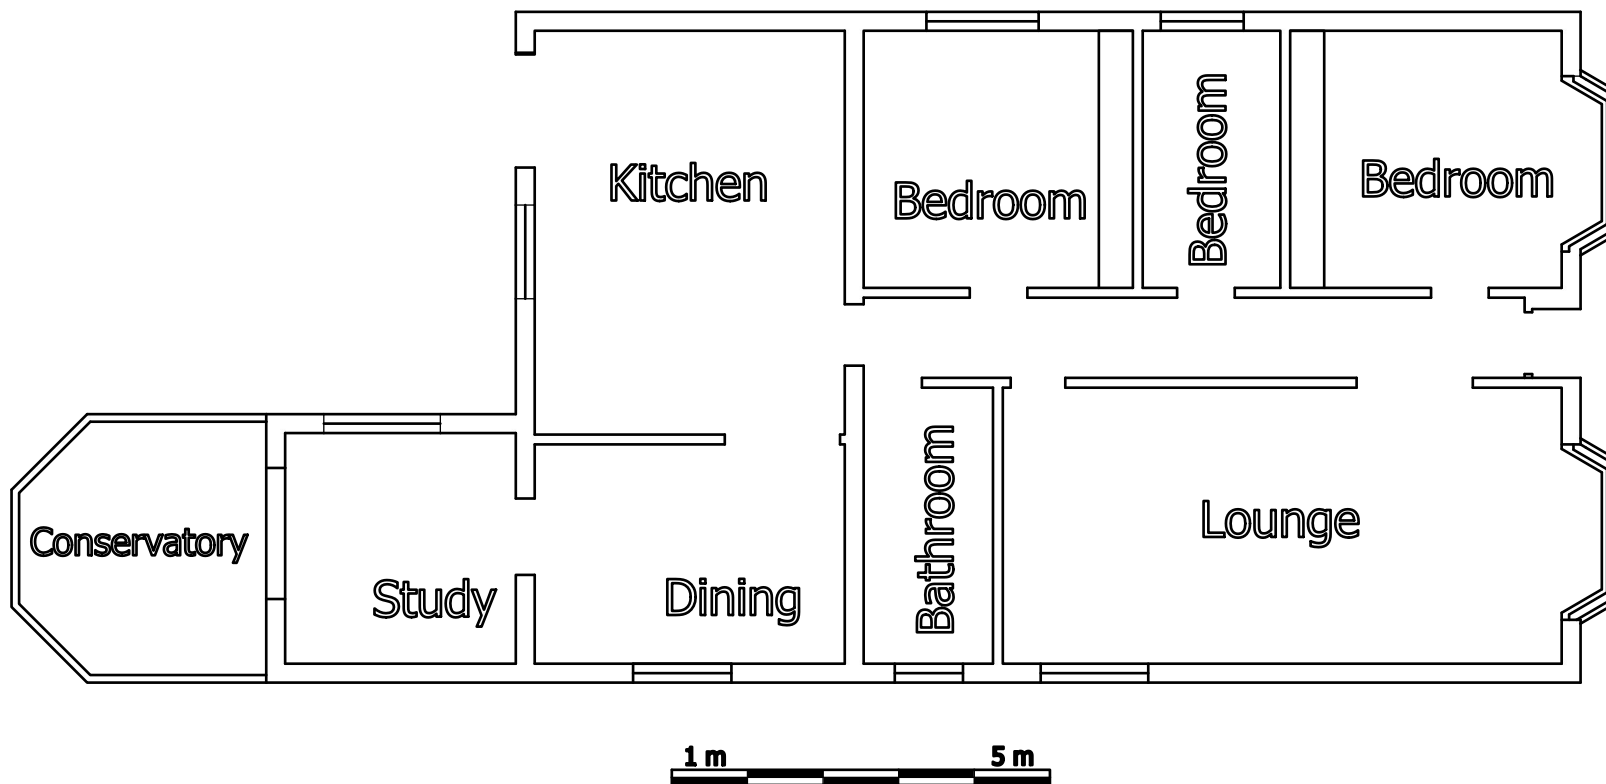

Ground floor Existing  
1:100

ATW DESIGN SERVICES  
Andrew@atwgroup.co.uk 07837 174395  
Springholme Basingstoke Rd

| REVISIONS |          |         |
|-----------|----------|---------|
|           | MM/DD/YY | REMARKS |
| 1         | --/--/-- | ...     |
| 2         | --/--/-- | ...     |
| 3         | --/--/-- | ...     |
| 4         | --/--/-- | ...     |
| 5         | --/--/-- | ...     |

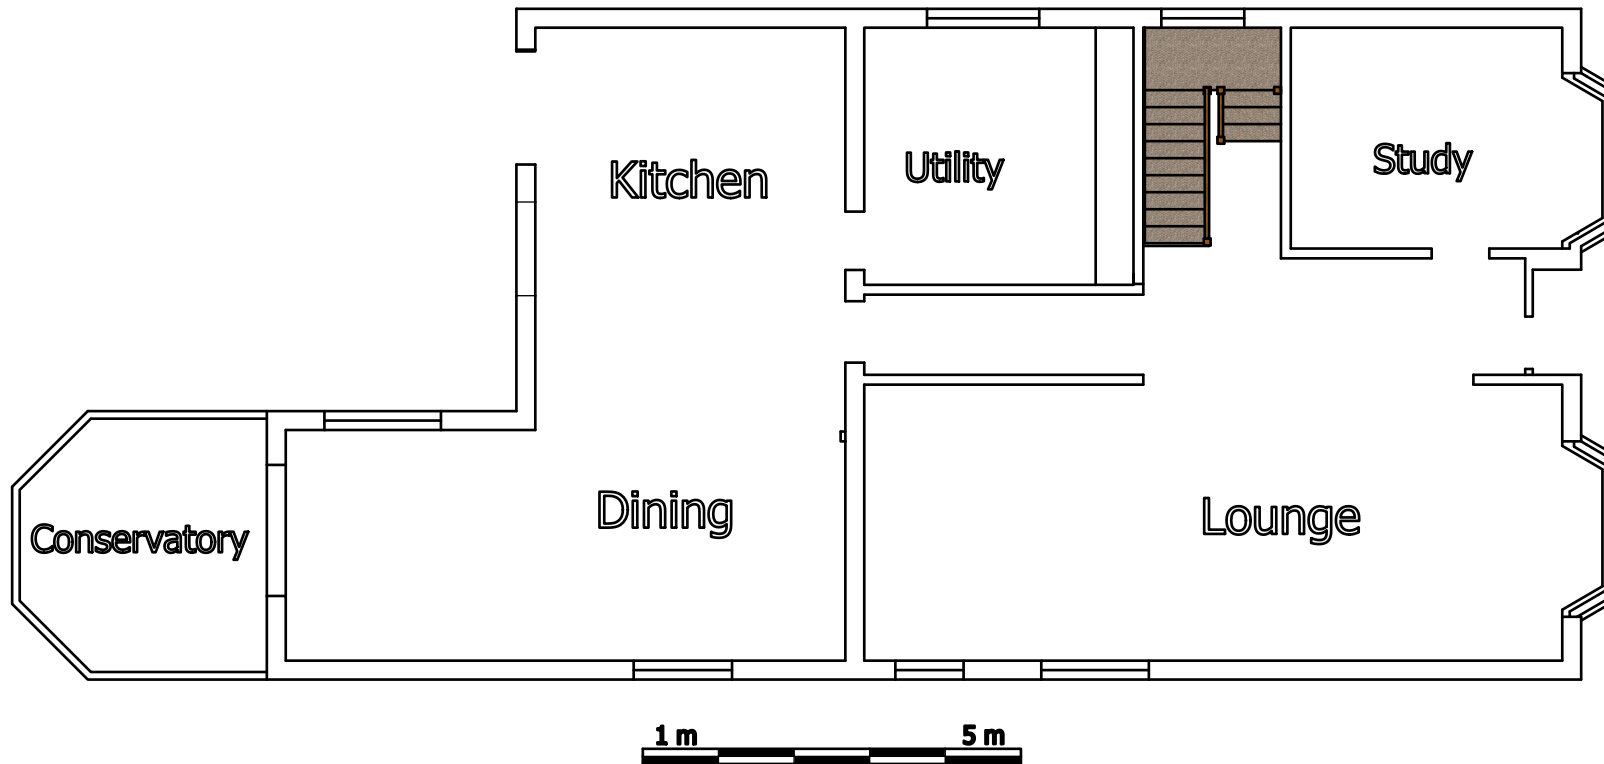

Ground floor proposed  
1:100

ATW DESIGN SERVICES

Andrew@atwgroup.co.uk 07837 174395


Springholme Basingstoke Rd

# REVISIONS

|   | MM/DD/YY | REMARKS |
|---|----------|---------|
| 1 | --/--/-- | ...     |
| 2 | --/--/-- | ...     |
| 3 | --/--/-- | ...     |
| 4 | --/--/-- | ...     |
| 5 | --/--/-- | ...     |

03


A

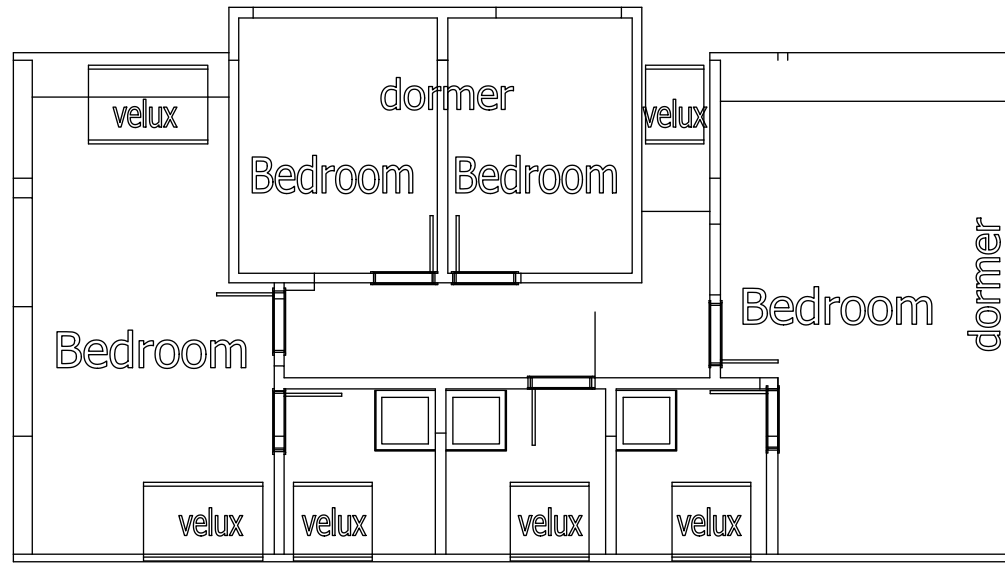

First floor Proposed  
1:100

ATW DESIGN SERVICES  
Andrew@atwgroup.co.uk 07837 174395  
Springholme Basingstoke Rd

| REVISIONS |          |         |
|-----------|----------|---------|
|           | MM/DD/YY | REMARKS |
| 1         | --/--/-- | ...     |
| 2         | --/--/-- | ...     |
| 3         | --/--/-- | ...     |
| 4         | --/--/-- | ...     |
| 5         | --/--/-- | ...     |

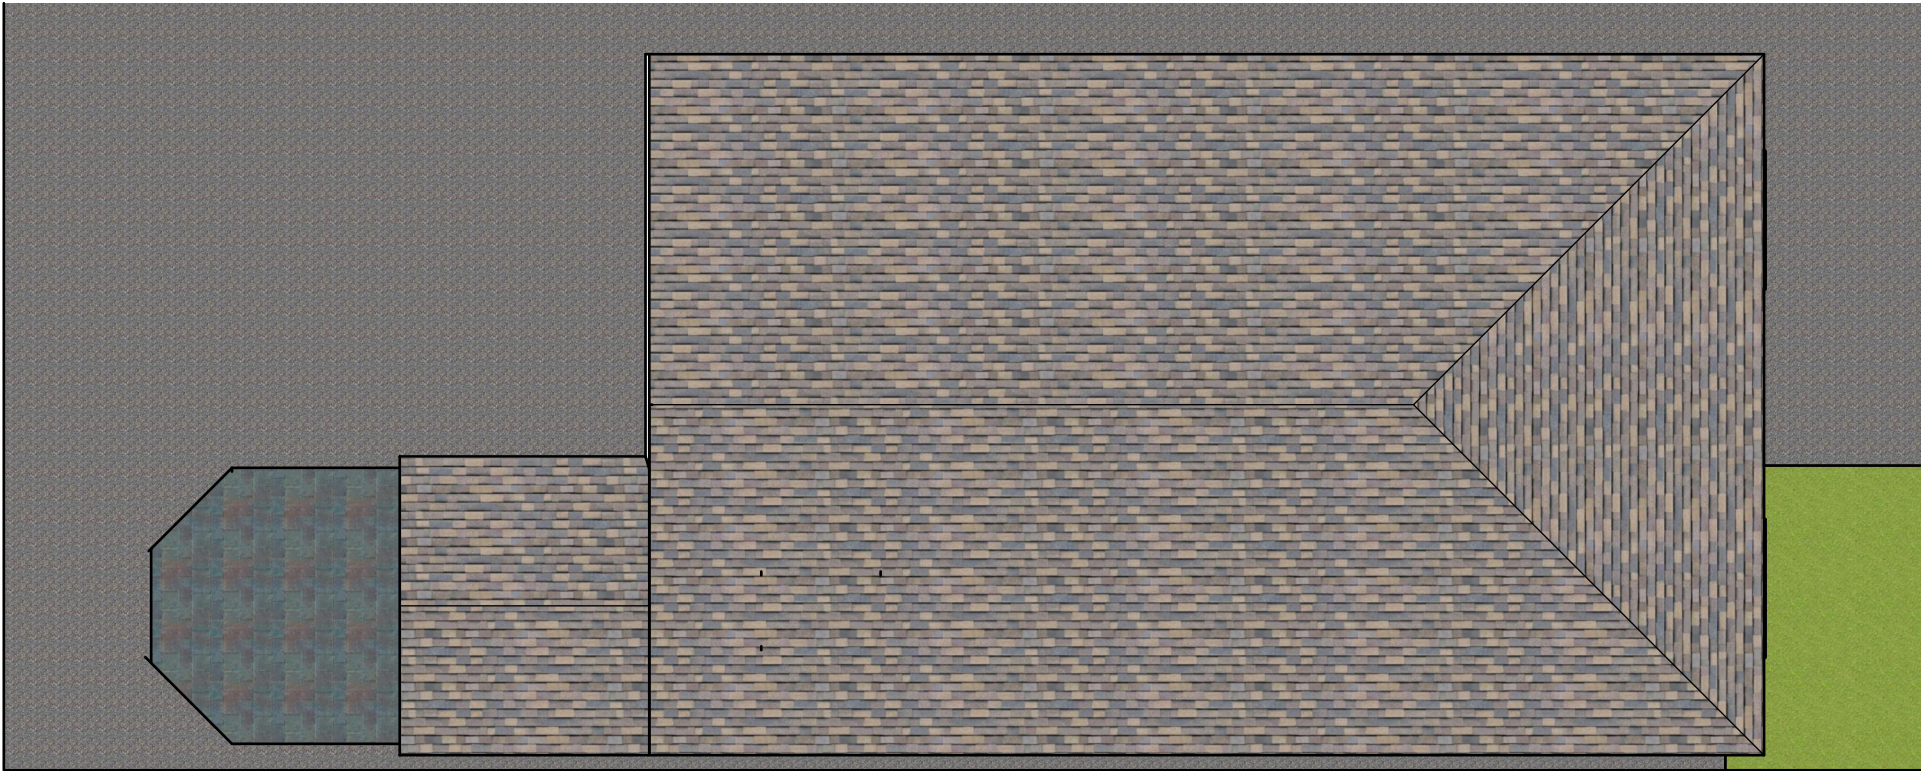

Roof Existing. 1:100

ATW DESIGN SERVICES

Andrew@atwgroup.co.uk 07837 174395


Springholme Basingstoke Rd

REVISIONS

|   | MM/DD/YY | REMARKS |
|---|----------|---------|
| 1 | --/--/-- | ...     |
| 2 | --/--/-- | ...     |
| 3 | --/--/-- | ...     |
| 4 | --/--/-- | ...     |
| 5 | --/--/-- | ...     |

05

A

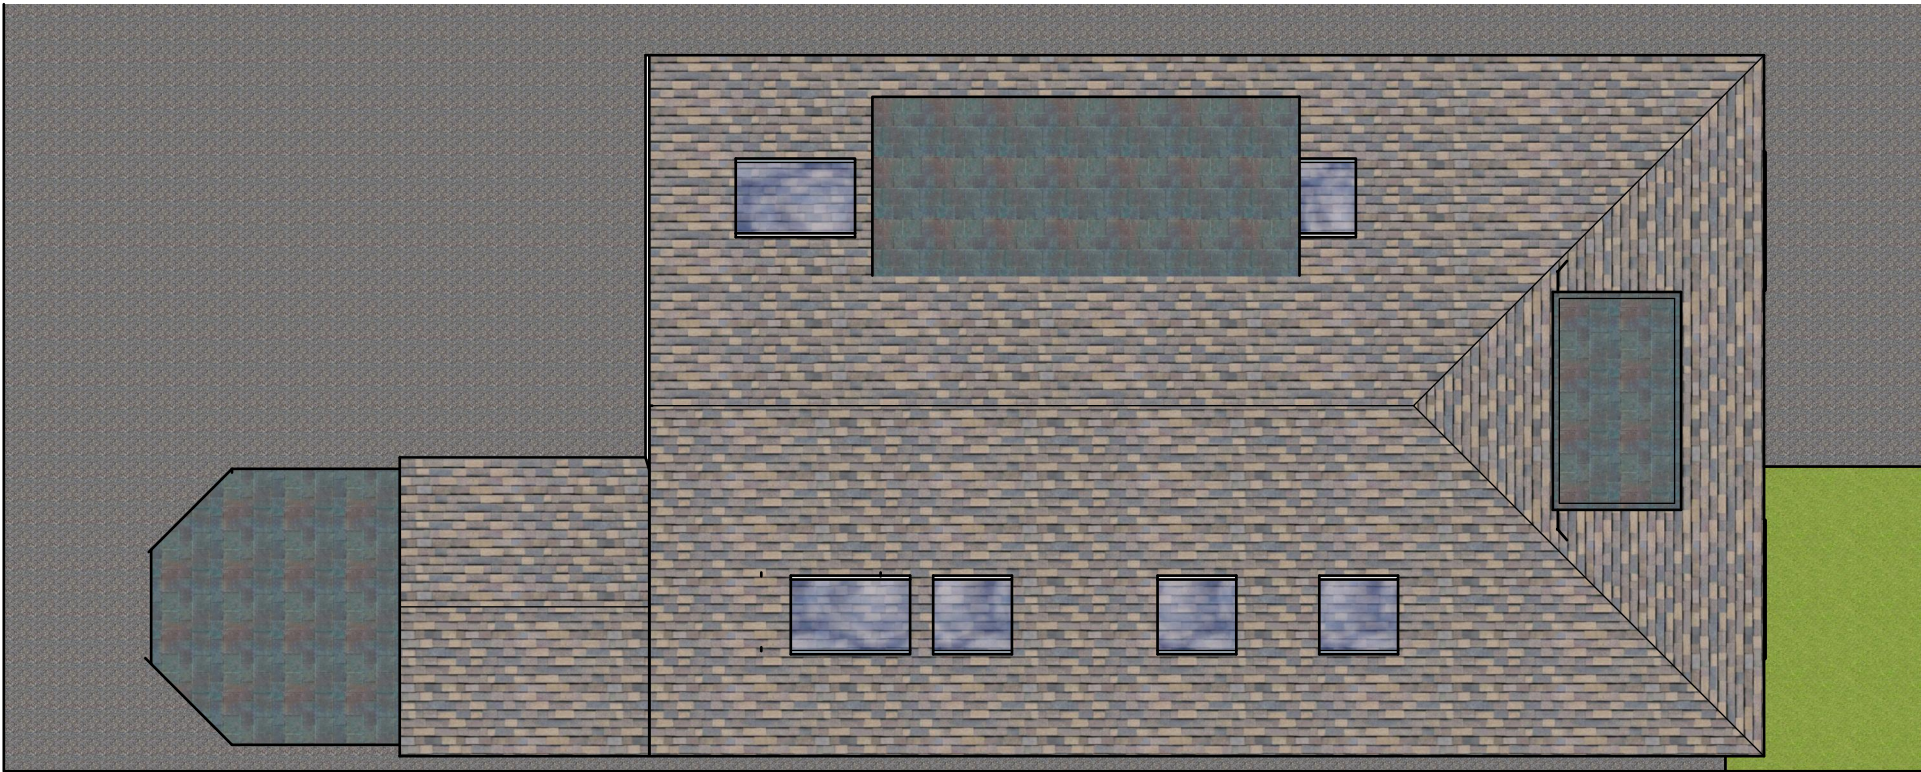

Roof Proposed. 1:100

ATW DESIGN SERVICES

Andrew@atwgroup.co.uk 07837 174395

Springholme Basingstoke Rd

REVISIONS

|   | MM/DD/YY | REMARKS |
|---|----------|---------|
| 1 | --/--/-- | ...     |
| 2 | --/--/-- | ...     |
| 3 | --/--/-- | ...     |
| 4 | --/--/-- | ...     |
| 5 | --/--/-- | ...     |

06

A



South



Front



North

1m 5m



Rear

Existing elevations 1:200

ATW DESIGN SERVICES

Andrew@atwgroup.co.uk 07837 174395

Springholme Basingstoke Rd

REVISIONS

|   | MM/DD/YY | REMARKS |
|---|----------|---------|
| 1 | --/--/-- | ...     |
| 2 | --/--/-- | ...     |
| 3 | --/--/-- | ...     |
| 4 | --/--/-- | ...     |
| 5 | --/--/-- | ...     |

07


A



South



Front

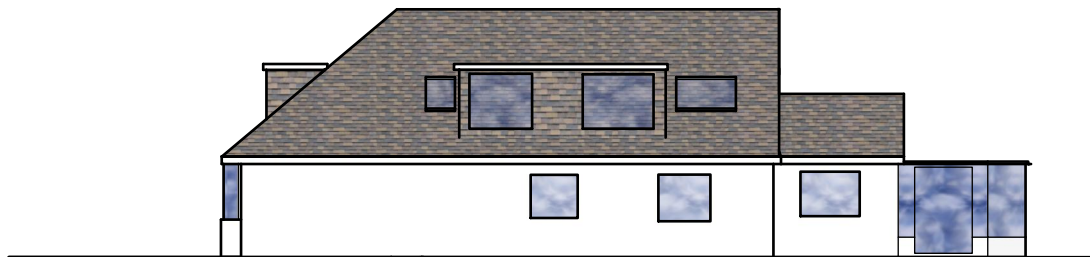

North



Rear

Proposed elevations 1:200

ATW DESIGN SERVICES

Andrew@atwgroup.co.uk 07837 174395


Springholme Basingstoke Rd

REVISIONS


|   | MM/DD/YY | REMARKS |
|---|----------|---------|
| 1 | --/--/-- | ...     |
| 2 | --/--/-- | ...     |
| 3 | --/--/-- | ...     |
| 4 | --/--/-- | ...     |
| 5 | --/--/-- | ...     |

08


A

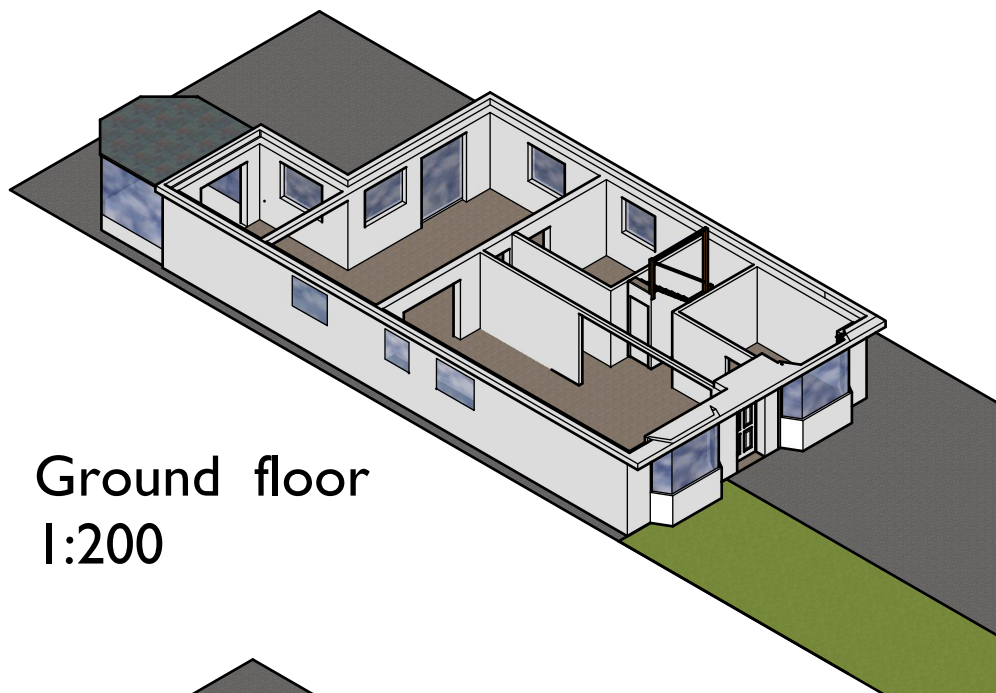

Ground floor  
1:200

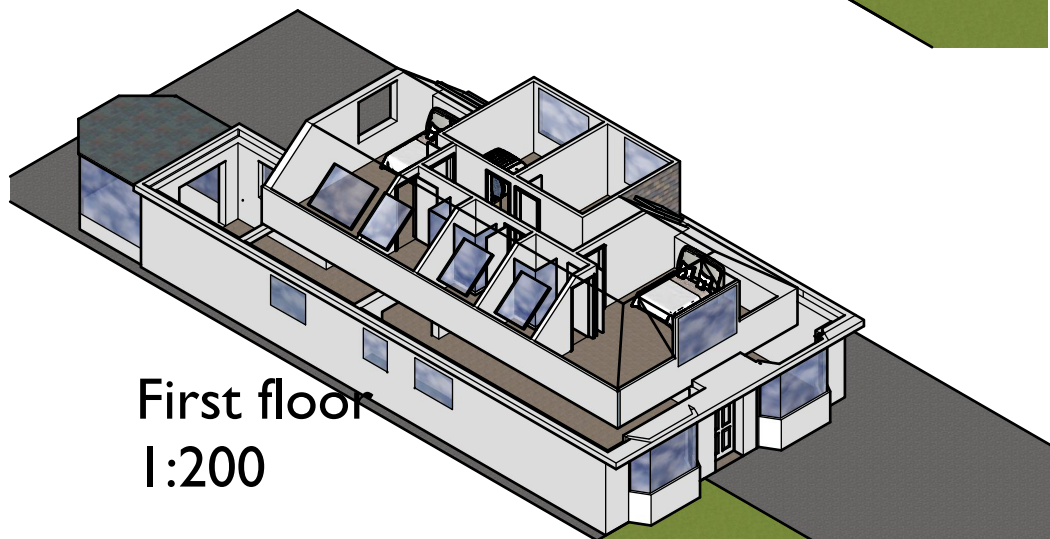

First floor  
1:200

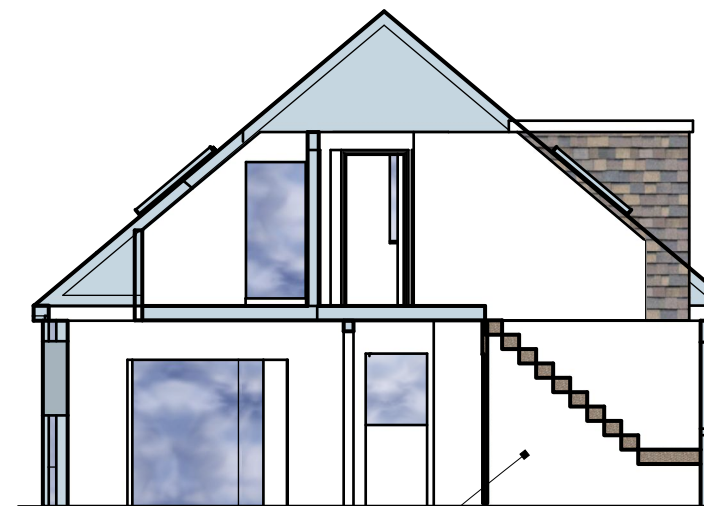

<Toilet under  
stairs

Cross section 1:100

Views. scale as shown

ATW DESIGN SERVICES

Andrew@atwgroup.co.uk 07837 174395

Springholme Basingstoke Rd

# REVISIONS

|   | MM/DD/YY | REMARKS |
|---|----------|---------|
| 1 | --/--/-- | ...     |
| 2 | --/--/-- | ...     |
| 3 | --/--/-- | ...     |
| 4 | --/--/-- | ...     |
| 5 | --/--/-- | ...     |

09

A



Site Plan 1:1250 at A4

ATW DESIGN SERVICES

Andrew@atwgroup.co.uk 07837 174395


Springholme Basingstoke Rd

REVISIONS

|   | MM/DD/YY | REMARKS |
|---|----------|---------|
| 1 | --/--/-- | ...     |
| 2 | --/--/-- | ...     |
| 3 | --/--/-- | ...     |
| 4 | --/--/-- | ...     |
| 5 | --/--/-- | ...     |

10

A

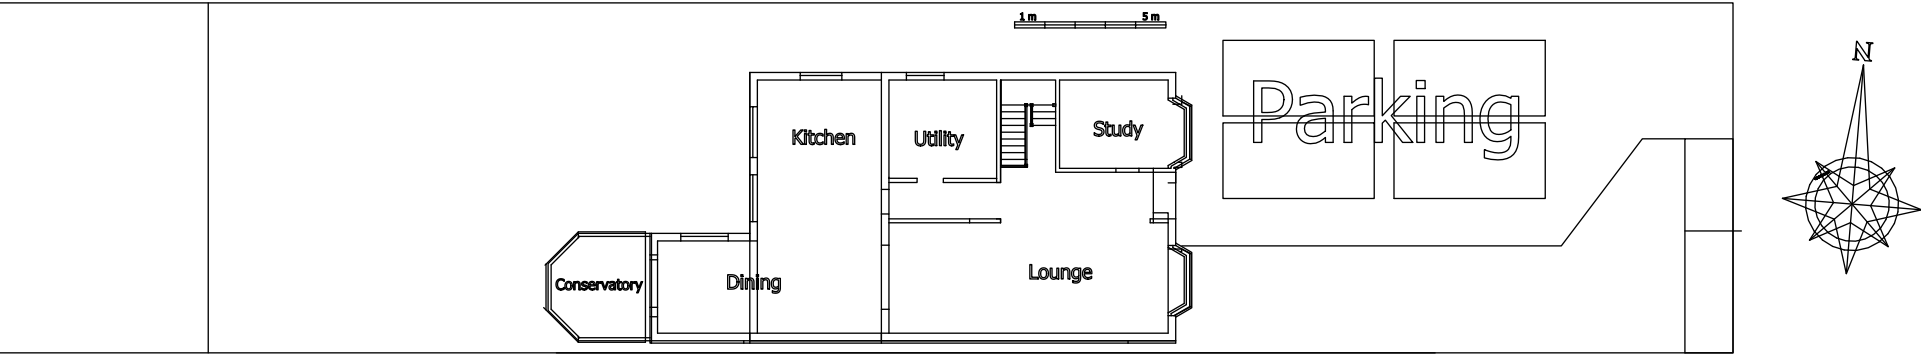

Parking Plan 1:250 at A4

ATW DESIGN SERVICES  
Andrew@atwgroup.co.uk 07837 174395  
Springholme Basingstoke Rd

| REVISIONS |          |         |
|-----------|----------|---------|
|           | MM/DD/YY | REMARKS |
| 1         | --/--/-- | ...     |
| 2         | --/--/-- | ...     |
| 3         | --/--/-- | ...     |
| 4         | --/--/-- | ...     |
| 5         | --/--/-- | ...     |