


Site Block Plan
PARKING PLAN .



0 20
Metres

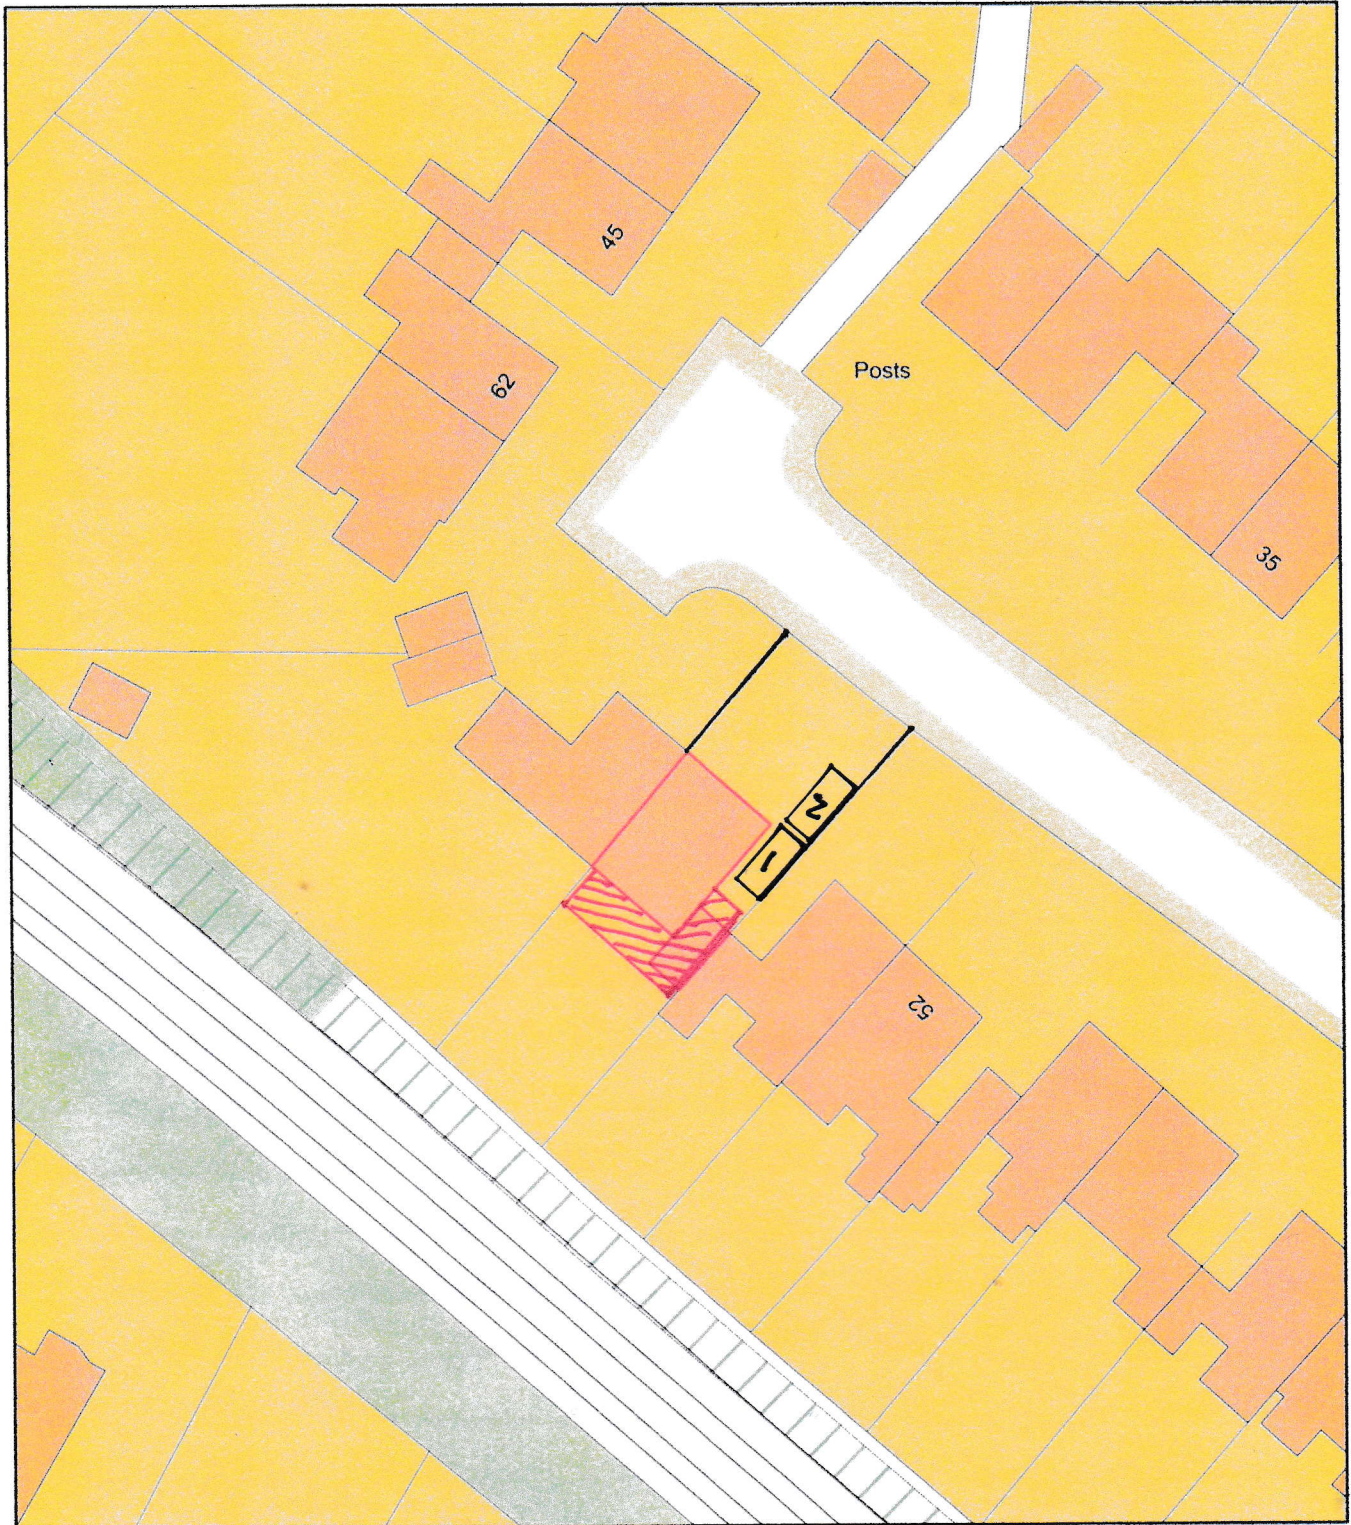

Plan Produced for: JT

Date Produced: 27 Jan 2025

Plan Reference Number / Project ID: TQRQM25027102615084 / 56 Copse D PP.

Scale: 1:500 @ A4