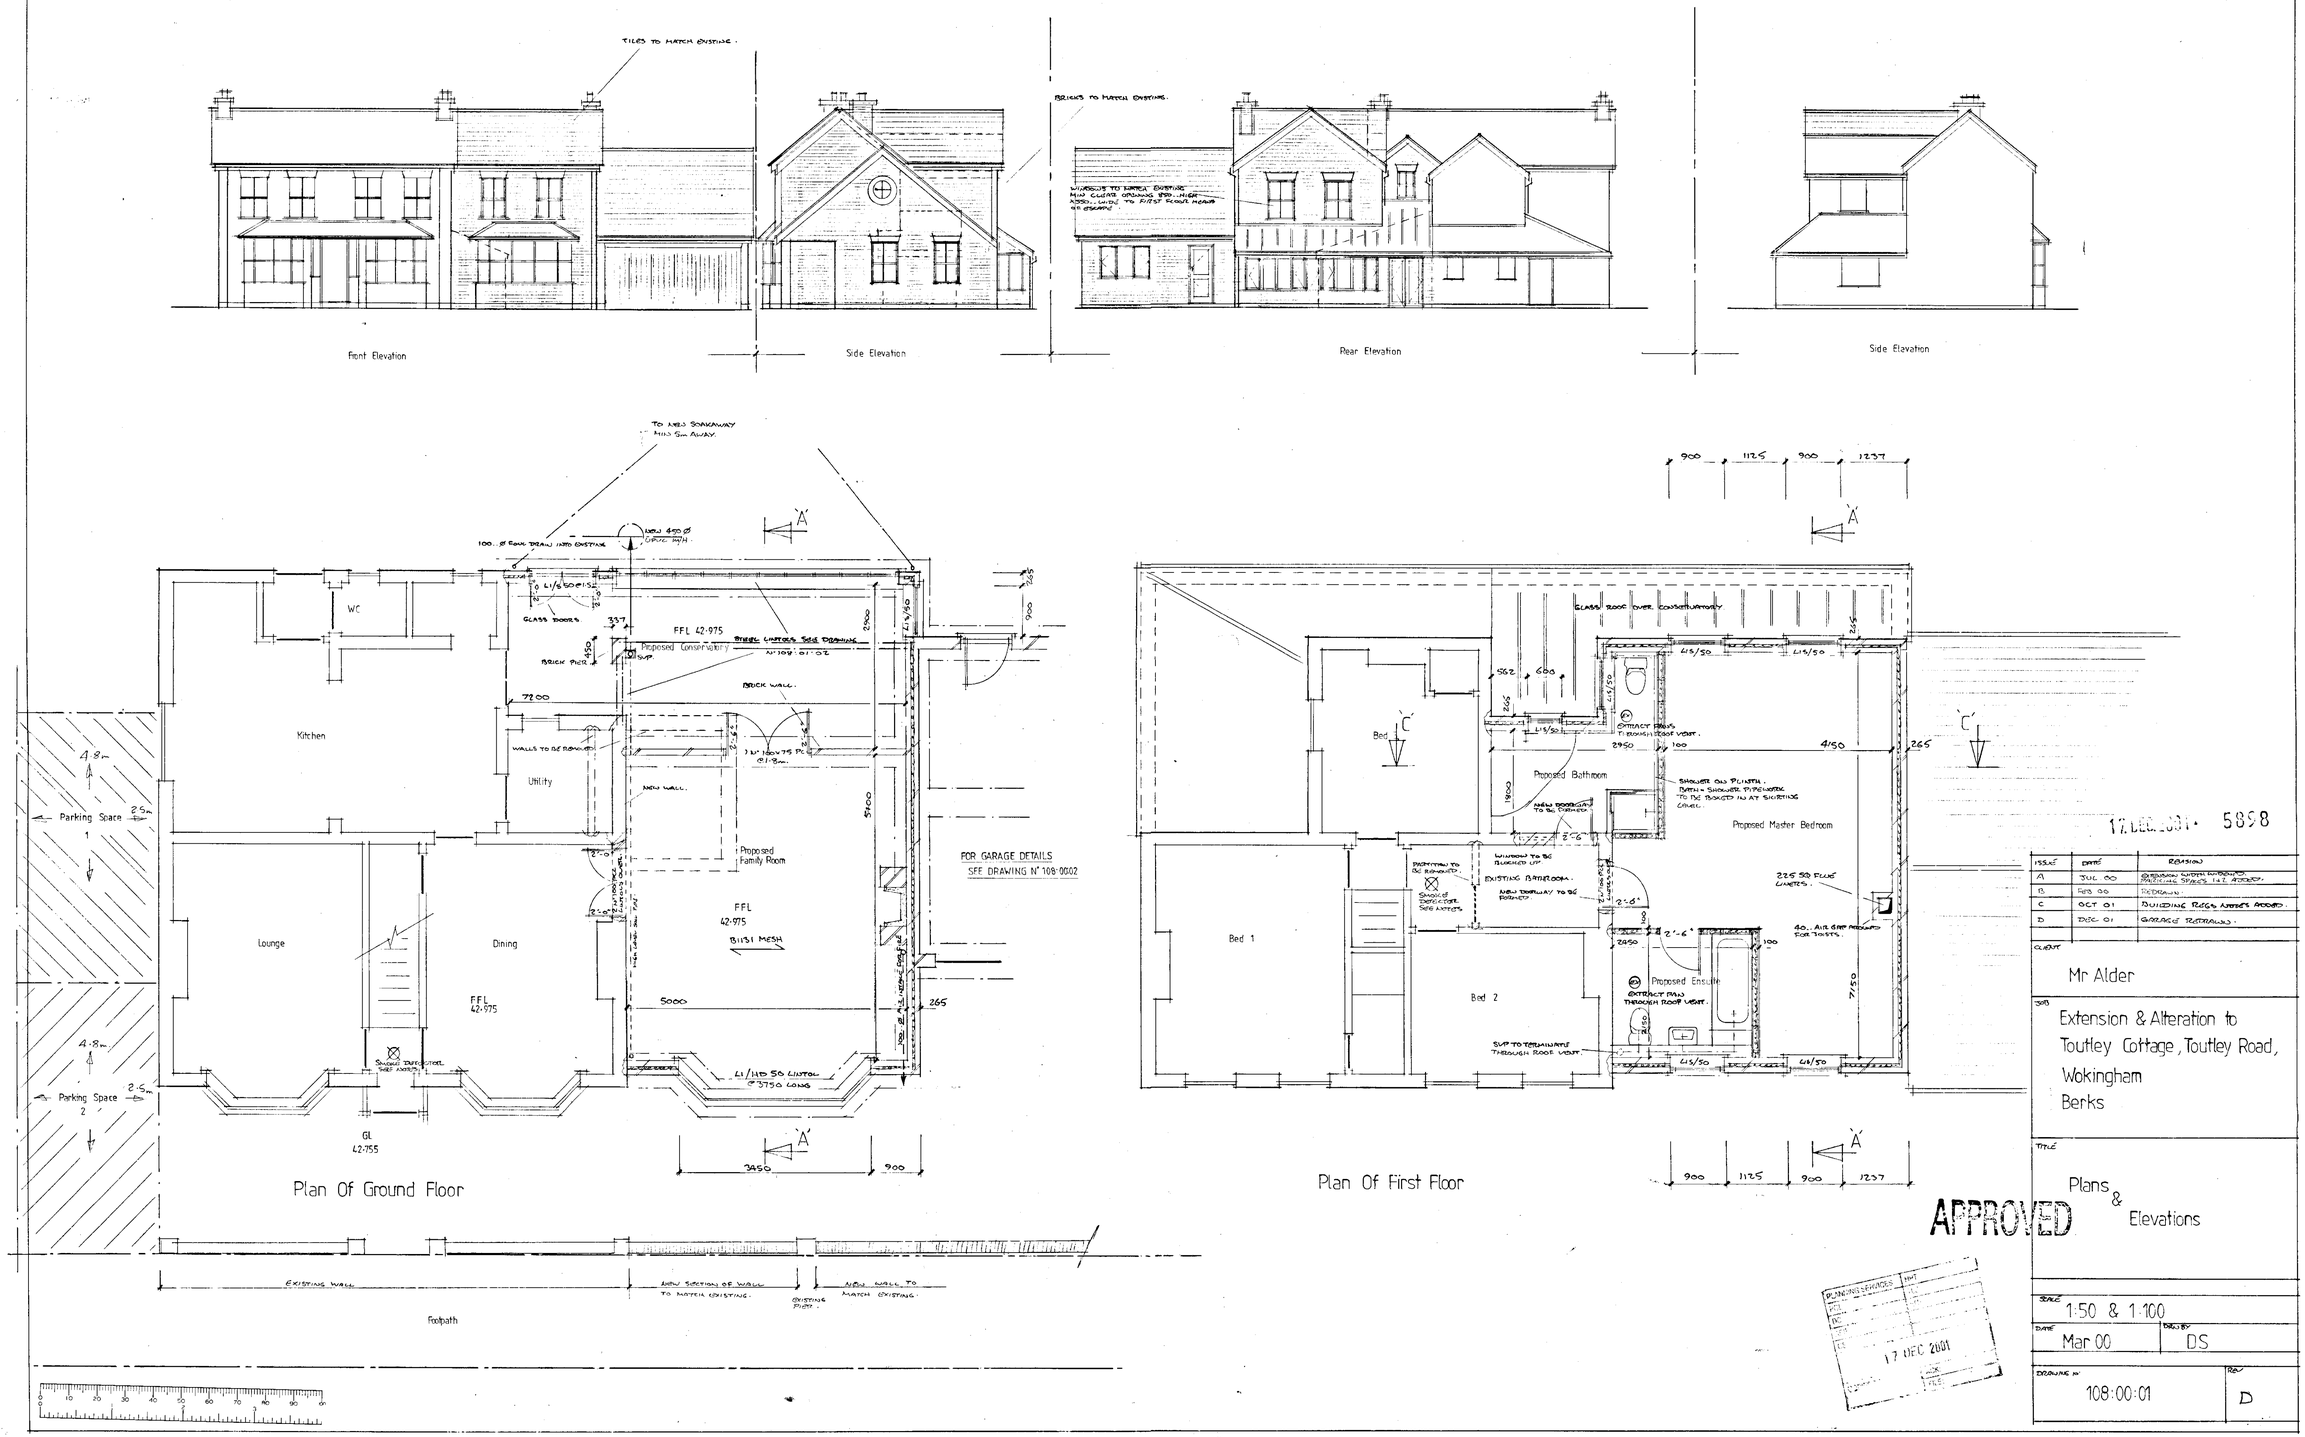

17 DEC 2001 5898

ISSUE	DATE	REASON
A	JUL 00	[illegible]
B	FEB 00	REDRAWN.
C	OCT 01	BUILDING REGS NOTES ADDED.
D	DEC 01	GARAGE REDRAWN.

CLIENT
Mr Alder

JOB
Extension & Alteration to Toutley Cottage, Toutley Road, Wokingham Berks

TITLE
Plans & Elevations

APPROVED

PLANNING SERVICES
17 DEC 2001

SCALE 1:50 & 1:100
DATE Mar 00
DRAWN BY DS
DRAWING N° 108:00:01
REV D