
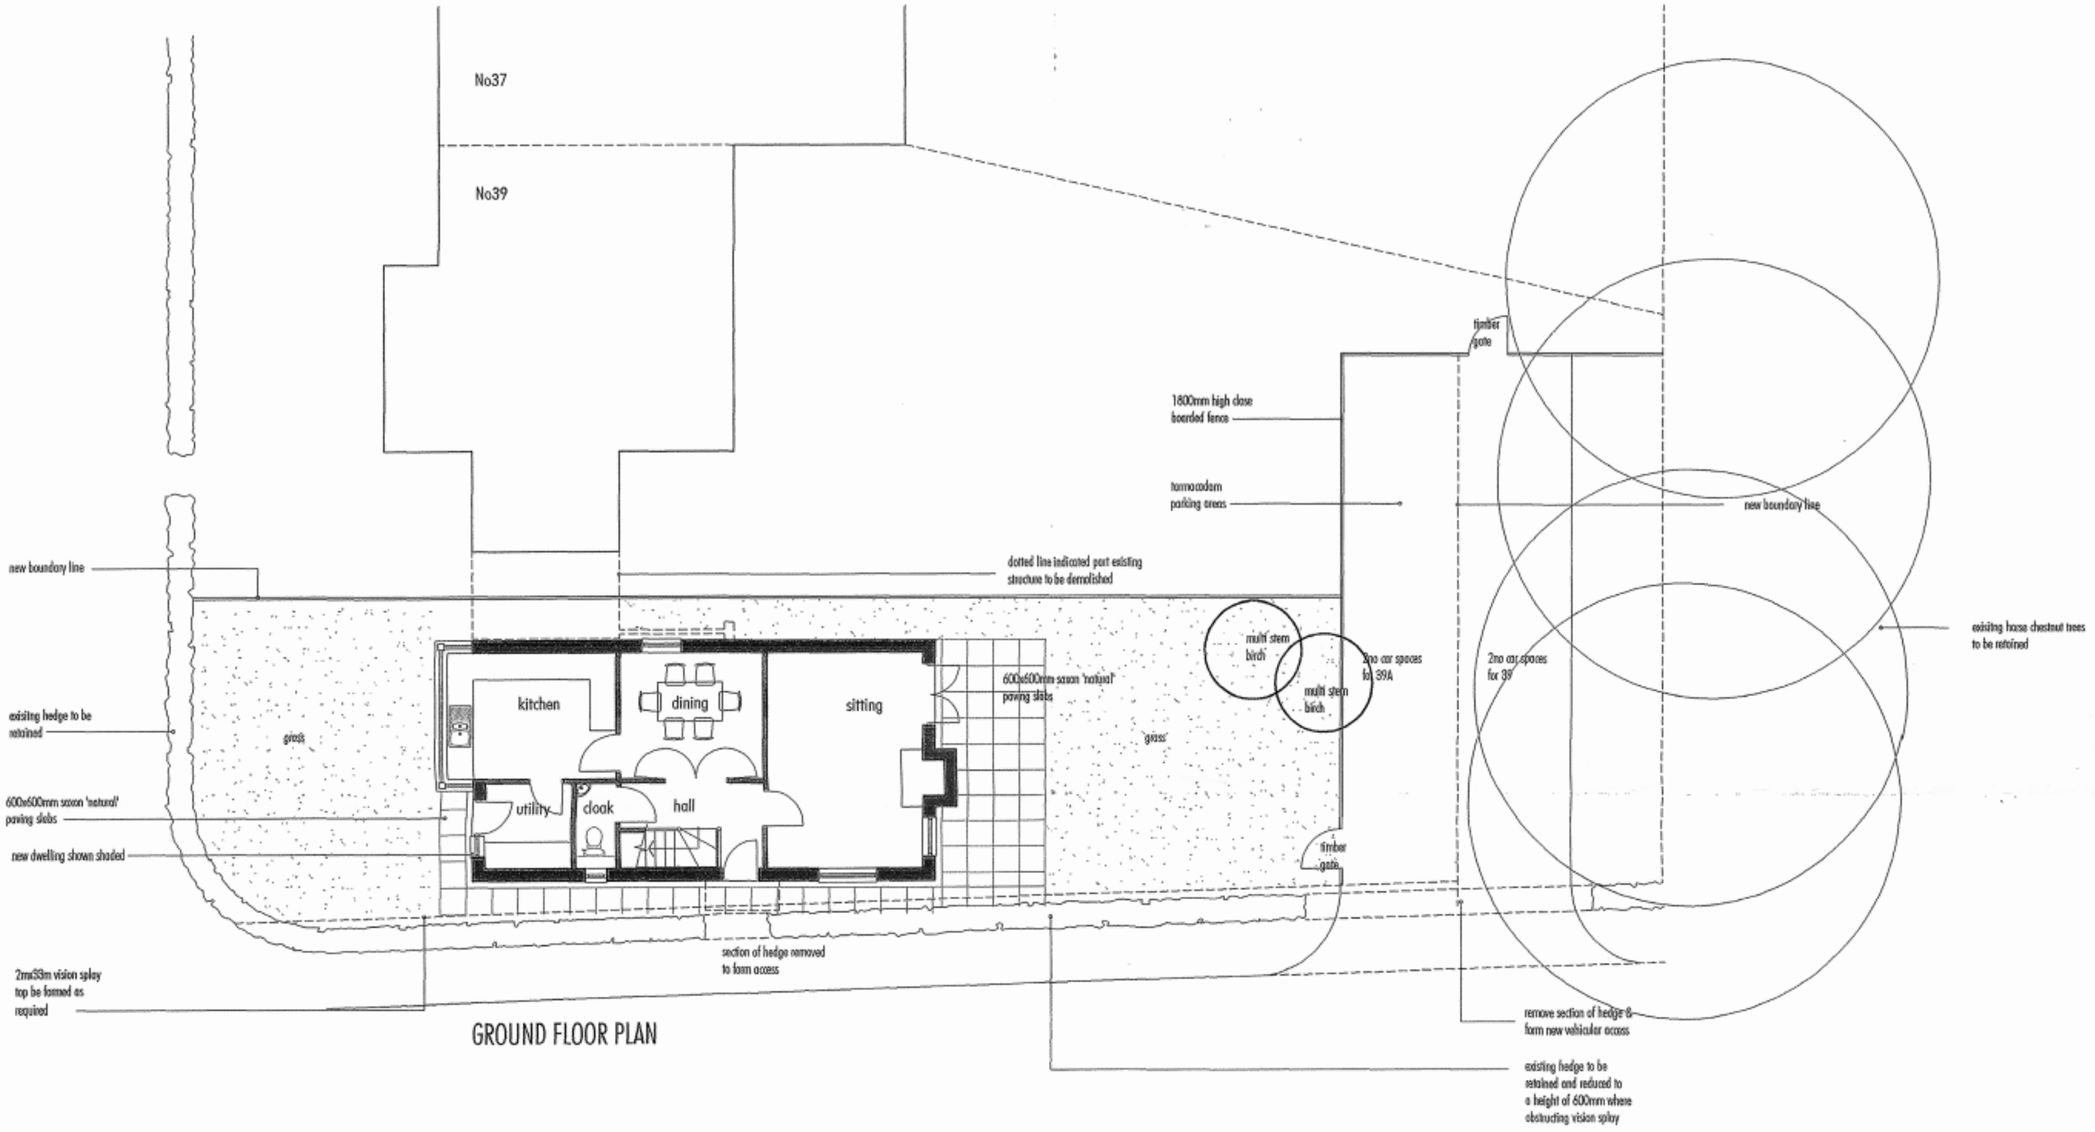


GROUND FLOOR PLAN

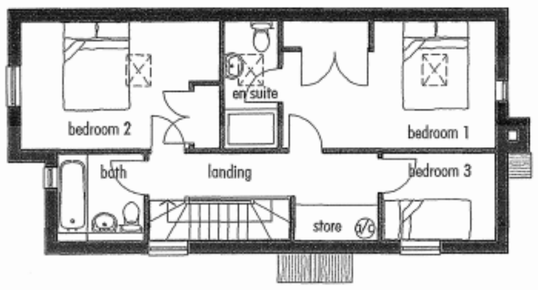

FIRST FLOOR PLAN

--5260

--5260

DETAILS TO MEET CONDITIONS

PLANNING
DC:
ADMIN:
29 JAN 2007
Appn:
ENF:
COPIES:
ACK:

DO NOT SCALE

½ mm 10 20 mm 30 40 50 60 70 80 90 100 110 120 130 140 150

ORIGINAL SIZE OF DRAWING A2

For use in precise named location only
Copyright reserved

rev. D 17.01.07 notes added for planning conditions
rev. C 17.01.02 garages and garden room omitted
rev. B 29.11.01 garage increased in size
rev. A 16.11.01 window removed from utility

The ANDERSON ORR Partnership
The Studio, 70. Church Road, Wheatley, OXON, OX33 1LZ t: 01865 873936

PROJECT NEW DWELLING
39 LITTLE GLEBE
SONNING ON THAMES

scale	1:100
date	NOV 2001
drawn	KVL
job	0171
client	ANDERSON
drawing	PROPOSED FLOORS PLANS & SITE PLAN
no.	0171-P01
rev	D