
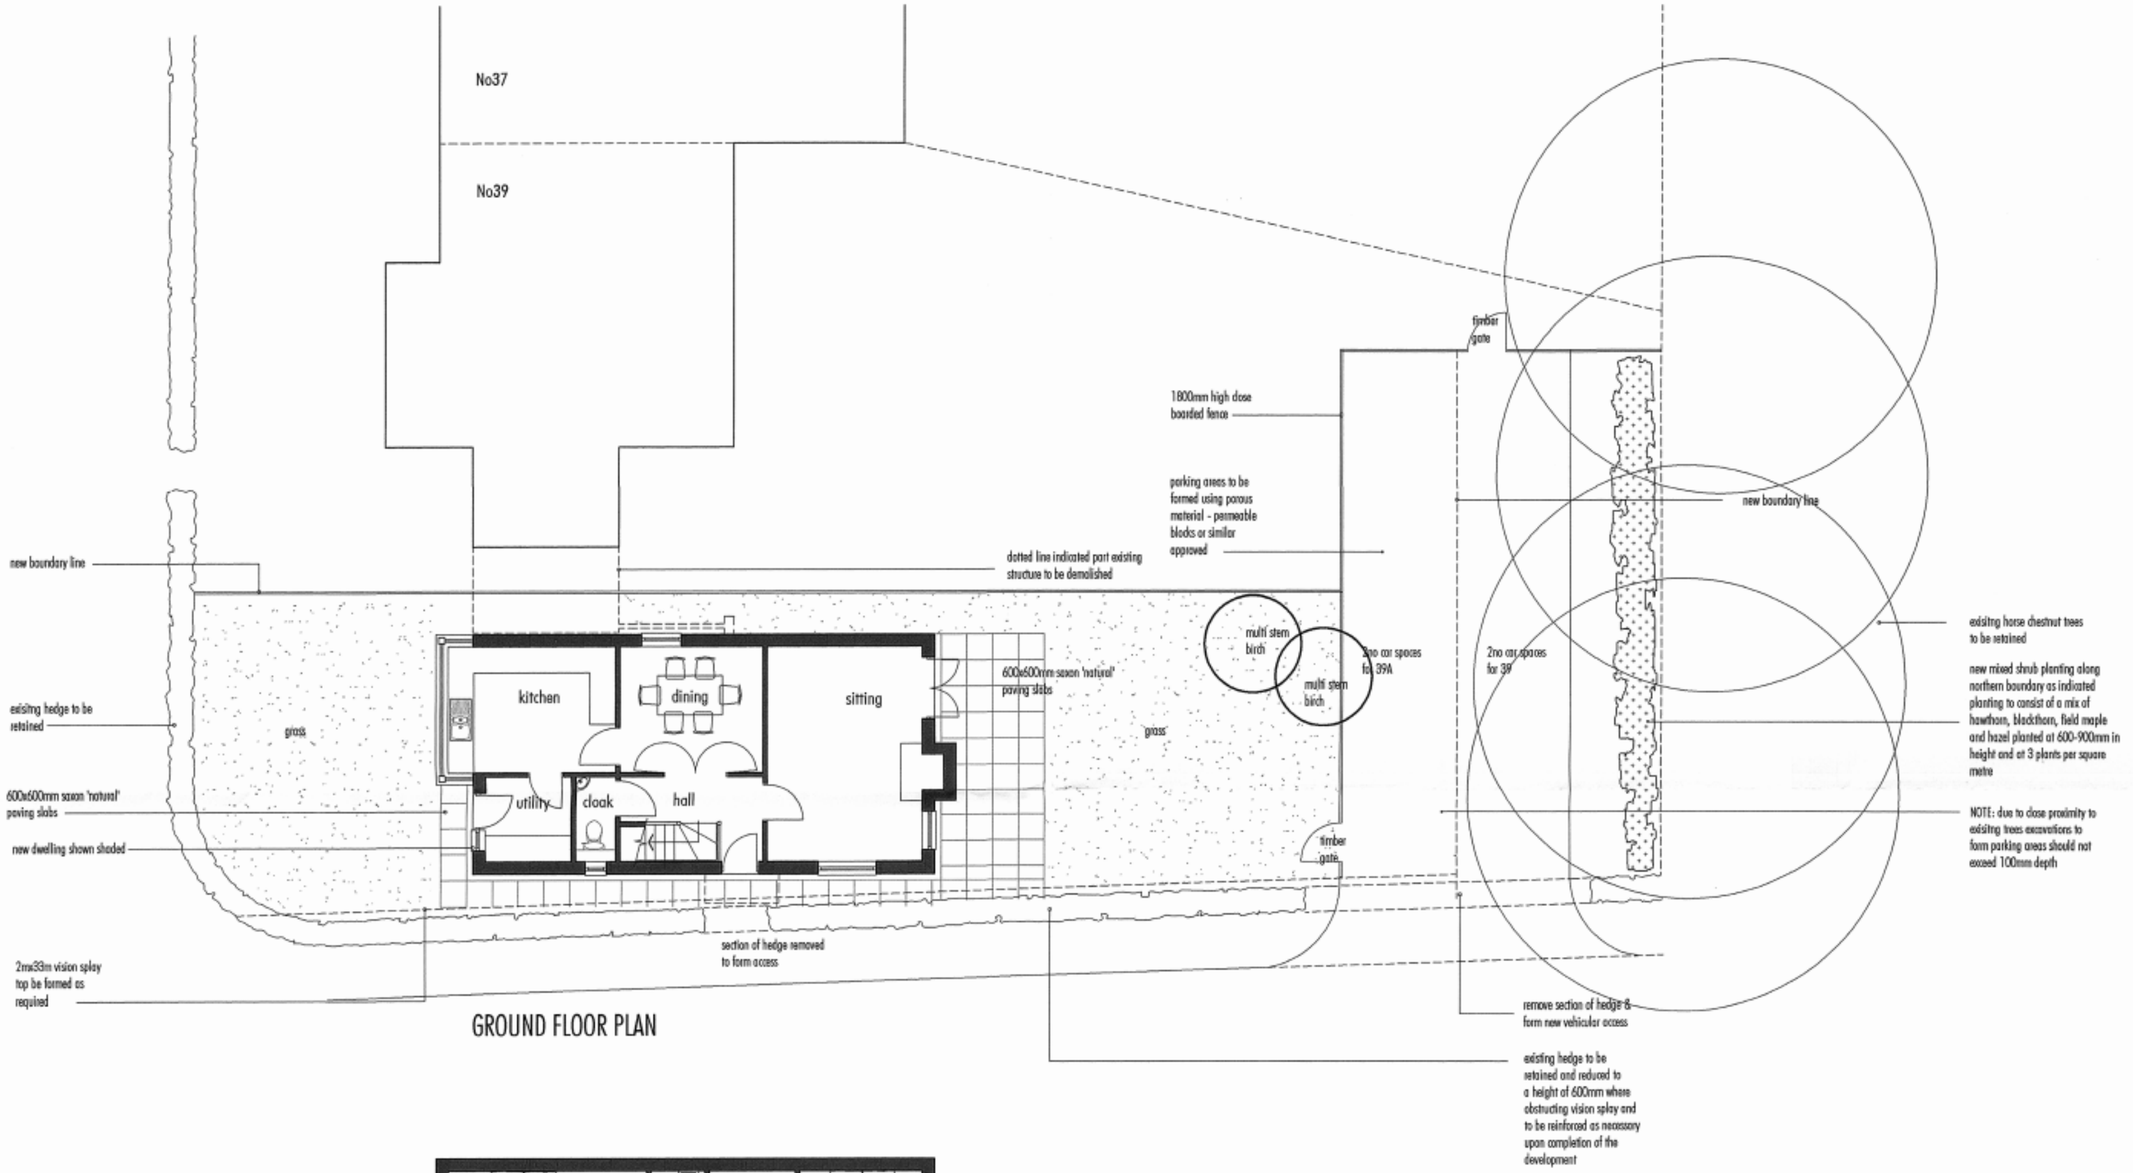


GROUND FLOOR PLAN

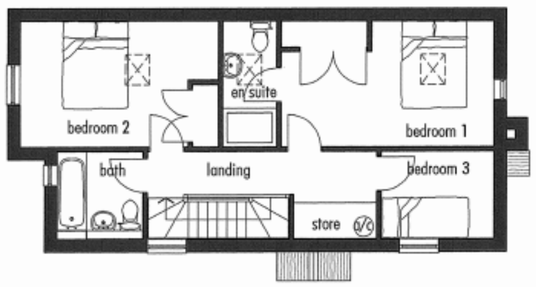

FIRST FLOOR PLAN

PLANNING
DC: ADMIN:
11 MAY 2007
ENF: APP:
COPIES: ACK:

DETAILS TO MEET CONDITIONS

5260

rev. F 09.05.07 additional notes added for mixed shrub planting
rev. E 10.04.07 additional notes added for planning conditions 3 & 16
rev. D 17.01.07 notes added for planning conditions
rev. C 17.01.02 garages and garden room omitted
rev. B 29.11.01 garage increased in size
rev. A 16.11.01 window removed from utility

DO NOT SCALE

½ mm 10 20 mm 30 40 50 60 70 80 90 100 110 120 130 140 150

ORIGINAL SIZE OF DRAWING A2

The ANDERSON ORR Partnership
The Studio, 70. Church Road, Wheatley, OXON, OX33 1LZ t: 01865 873936

PROJECT NEW DWELLING
39 LITTLE GLEBE
SONNING ON THAMES

scale	client
1:100	ANDERSON
date	drawing
NOV 2001	PROPOSED FLOORS PLANS & SITE PLAN
drawn	
KVL	
job	no. / rev
0171	0171-P01 / F

For use in precise named location only
Copyright reserved