

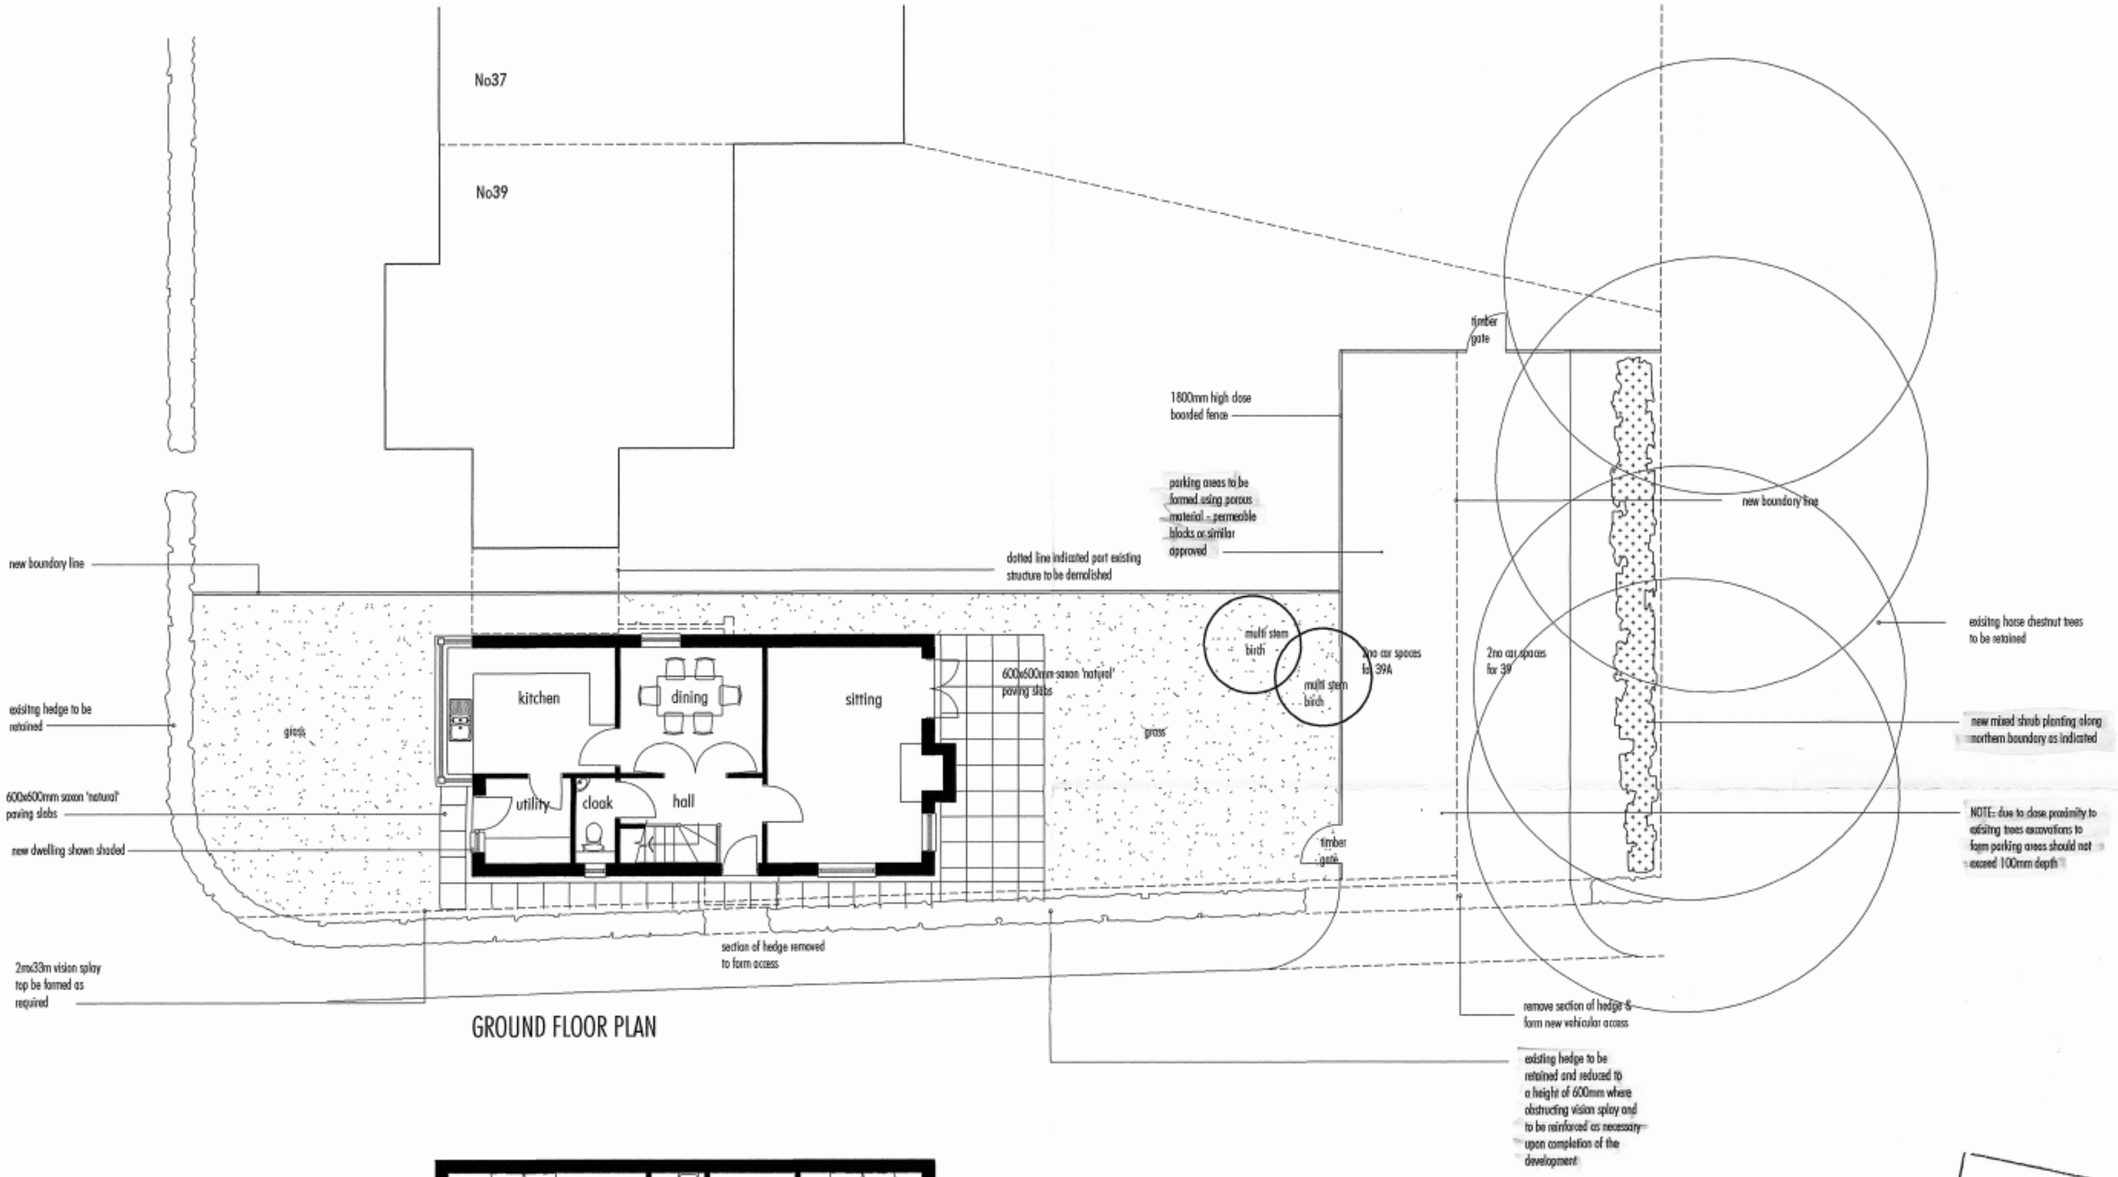


GROUND FLOOR PLAN

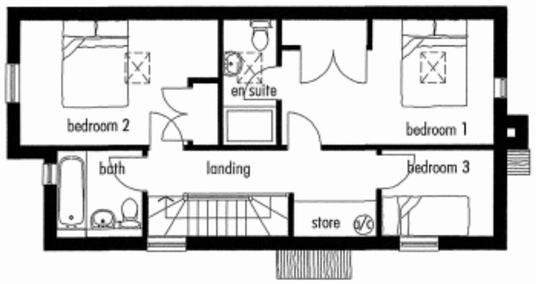

FIRST FLOOR PLAN

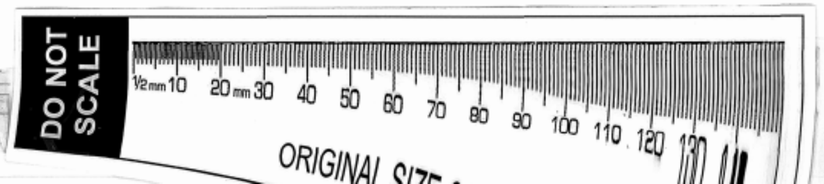

For use in precise named location only
Copyright reserved

PLANNING
DC: ADMIN:
11 APR 2007
ENF: APP:
COPIES: ACK:

DETAILS TO MEET CONDITIONS

-5260

rev. E 10.04.07 additional notes added for planning conditions 3 & 16
rev. D 17.01.07 notes added for planning conditions
rev. C 17.01.02 garages and garden room omitted
rev. B 29.11.01 garage increased in size
rev. A 16.11.01 window removed from utility

The ANDERSON ORR Partnership
The Studio, 70. Church Road, Wheatley, OXON, OX33 1LZ t: 01865 873936

PROJECT NEW DWELLING 39 LITTLE GLEBE SONNING ON THAMES	scale 1:100	client ANDERSON	
	date NOV 2001	drawing PROPOSED FLOORS PLANS & SITE PLAN	
	drawn KVL		
	job 0171	no. 0171-P01	rev E