


LANDSCAPING DETAILS

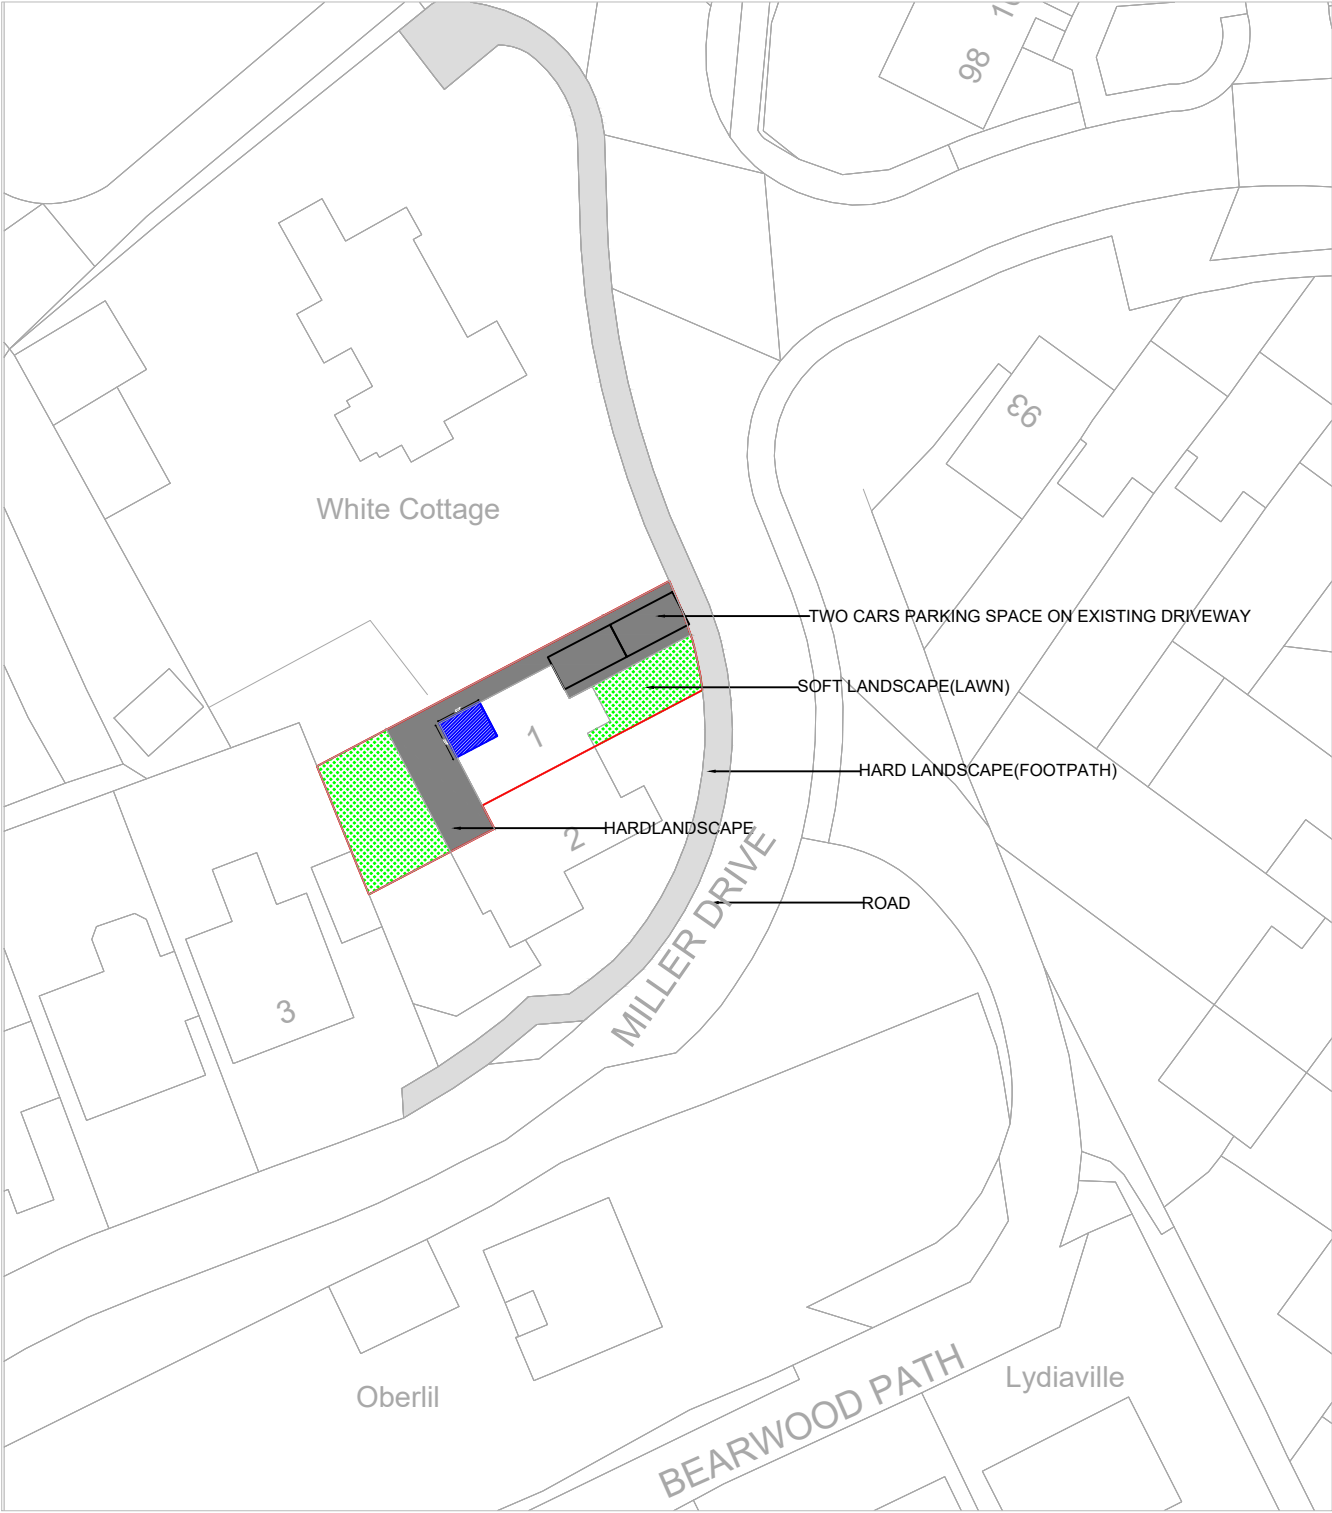

© 2023 1 Stop Design & Build.
All dimensions to be checked on site by the contractor and such dimensions to be their responsibility. All construction works must comply with the relevant British Standards and Building Regulations requirements. Any drawing errors and omissions to be reported to 1 Stop Design & Build.

Client Name

p.S

Project Address

1, Miller Drive, Winnersh,
Wokingham RG41 5RP

ection

Garage Conversion & Garage extension

stage

PLANNING

Drawing Title

LANDSCAPING DETAILS

Drawing Status

For Approval

Revisions and Notes

EXISTING STRUCTURE

STRUCTURE TO BE DEMOLISHED

PROPOSED STRUCTURE

 SHARED WALL

Project No. 2025-03-RG 41

Drawing No. LD

Drawing No. LD

Revision 00

Scale at A3 1:500

Date 28/04/25

Designed	ES	Checked
----------	----	---------

Drawn	ES	Approved
-------	----	----------

REGION

DESIGN

LD & B III

QDOILE

1 STOP DESIGN & BUILD
128 CITY ROAD LONDON

EC1V 2NX, UK

Email: info@1stopdesignandbuild.co.uk

Web: www.1stopdesignandbuild.co.uk

Phone No.: 0208 0512780