




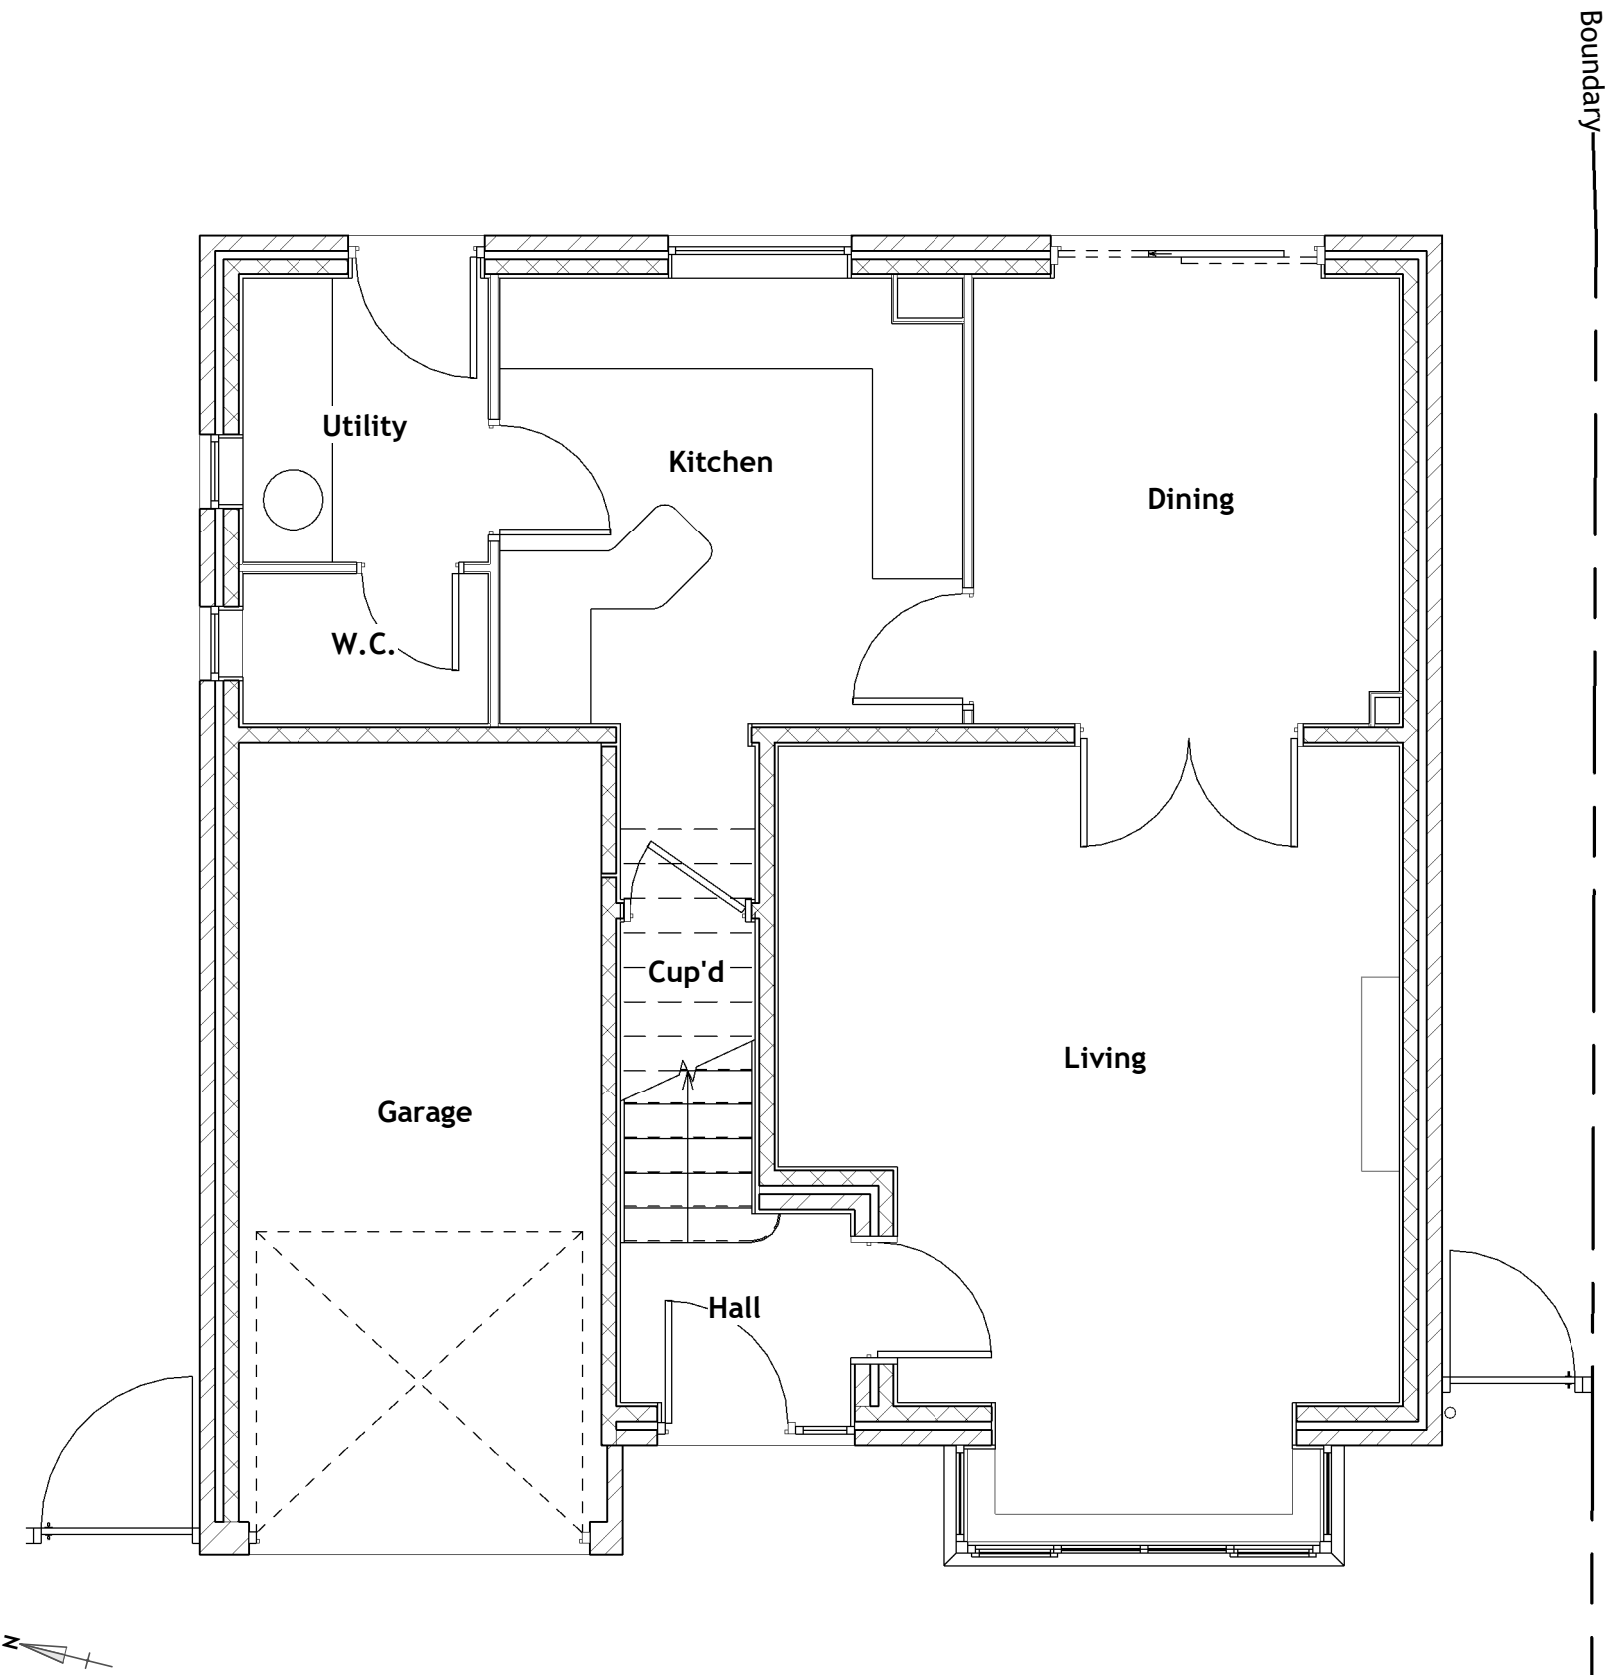

Existing Ground Level Plan
General Arrangement | 00-FFL | Scale 1 : 50

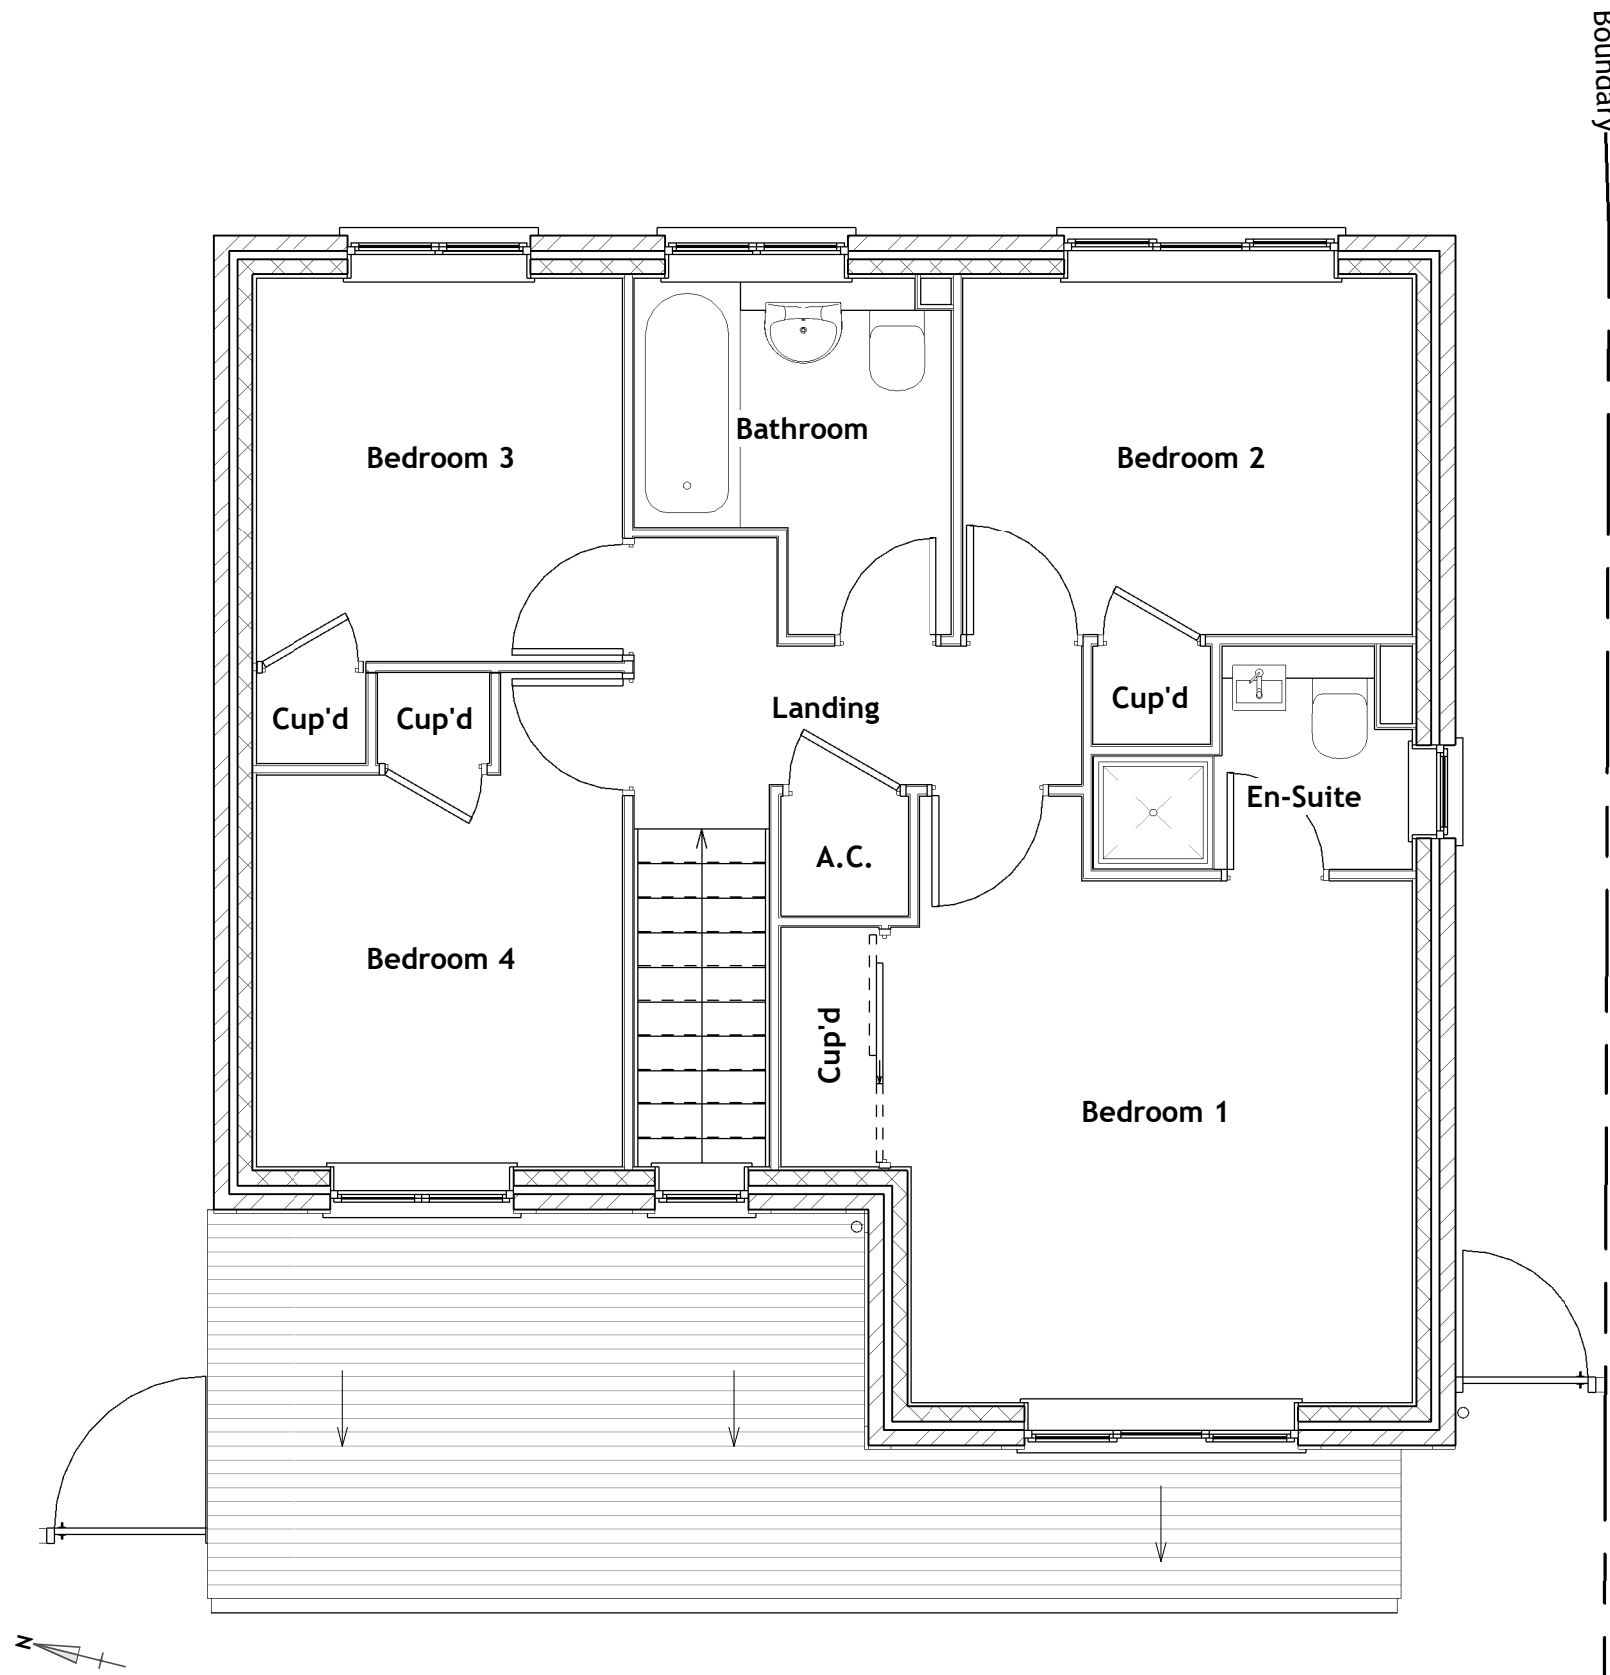


Existing First Level Plan
General Arrangement | 01-FFL | Scale 1 : 50

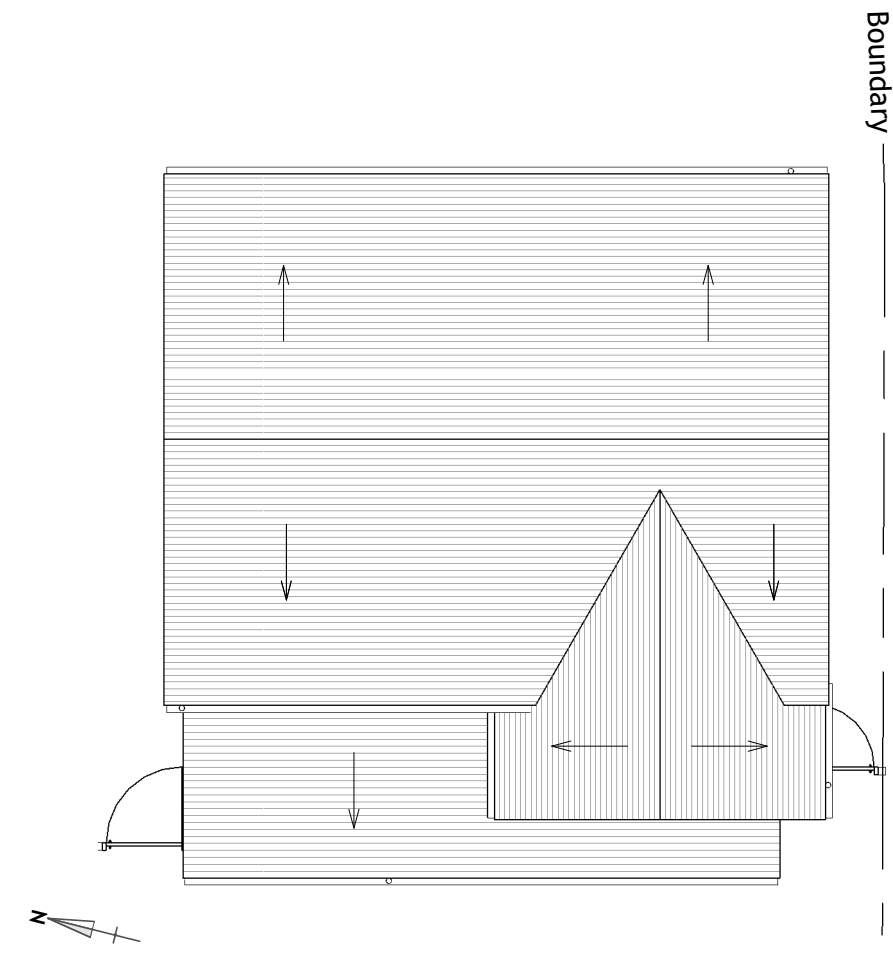

Existing Roof Level Plan
General Arrangement | RF-RDG | Scale 1 : 100



Existing Elevation - West
General Arrangement | Scale 1 : 100

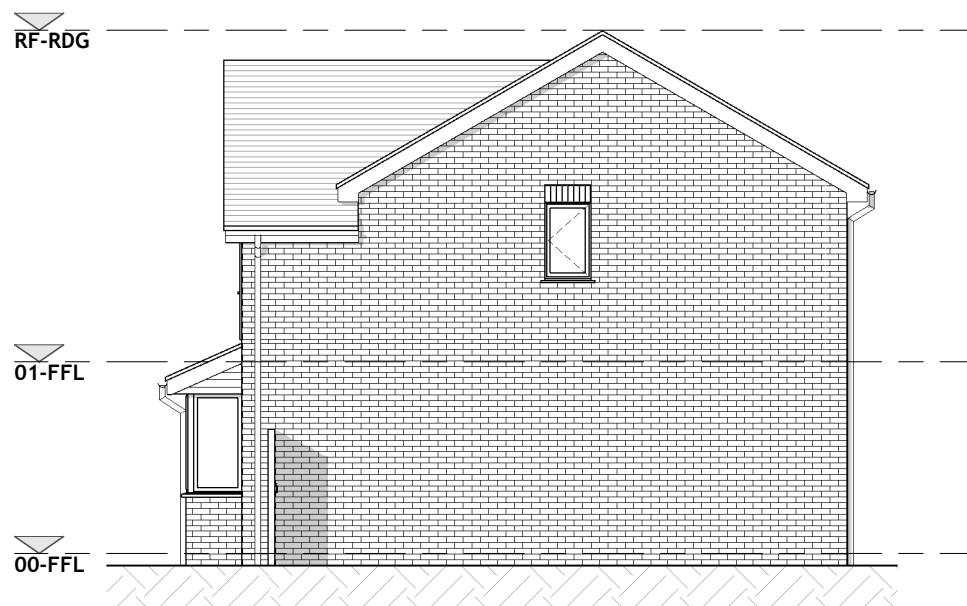



Existing Elevation - South
General Arrangement | Scale 1 : 100



Existing Elevation - East
General Arrangement | Scale 1 : 100



Existing Elevation - North
General Arrangement | Scale 1 : 100

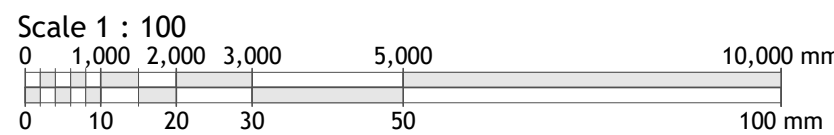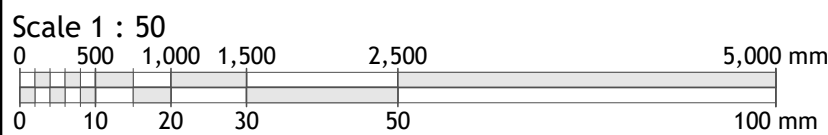

Copyright © 2022 Michael Aubrey Partnership Ltd. (MAPL)

Sheet Notes

- the drawing is copyright protected and may not be used, reproduced or relied upon by any third party except as explicitly agreed by MAPL
- all dimensions are in millimetres unless noted otherwise
- all measurements must be obtained from stated dimensions only and not be scaled off except for Local Authority Planning application purposes
- all drawings must be read in conjunction with all other project drawings and any discrepancies reported immediately for clarification
- full schedules, specification notes and legends are located on drawings numbered '900' to '999' (900 series)

A	12.10.2022	JMR	Planning issue
0	24.08.2022	FM	First issue
Rev	Date	By	Description



michael aubrey
partnership
0118 962 9666 • www.mapl.co.uk

Client

Mr. & Mrs. Aslett

Project Address

**4 Charlton Close, Wokingham.
RG40 4YQ**

Project Description

**Two Storey Side Extension &
Single Storey Rear Extension**

Sheet Title

Plans & Elevations - Existing GA

Sheet Ref.	MAP-C4375-111	Rev.	A
Project Ref.	C4375	Date	12.10.2022
Drawn by	FM	Checked by	JMR
Scale	As indicated	Sheet Size	A1