



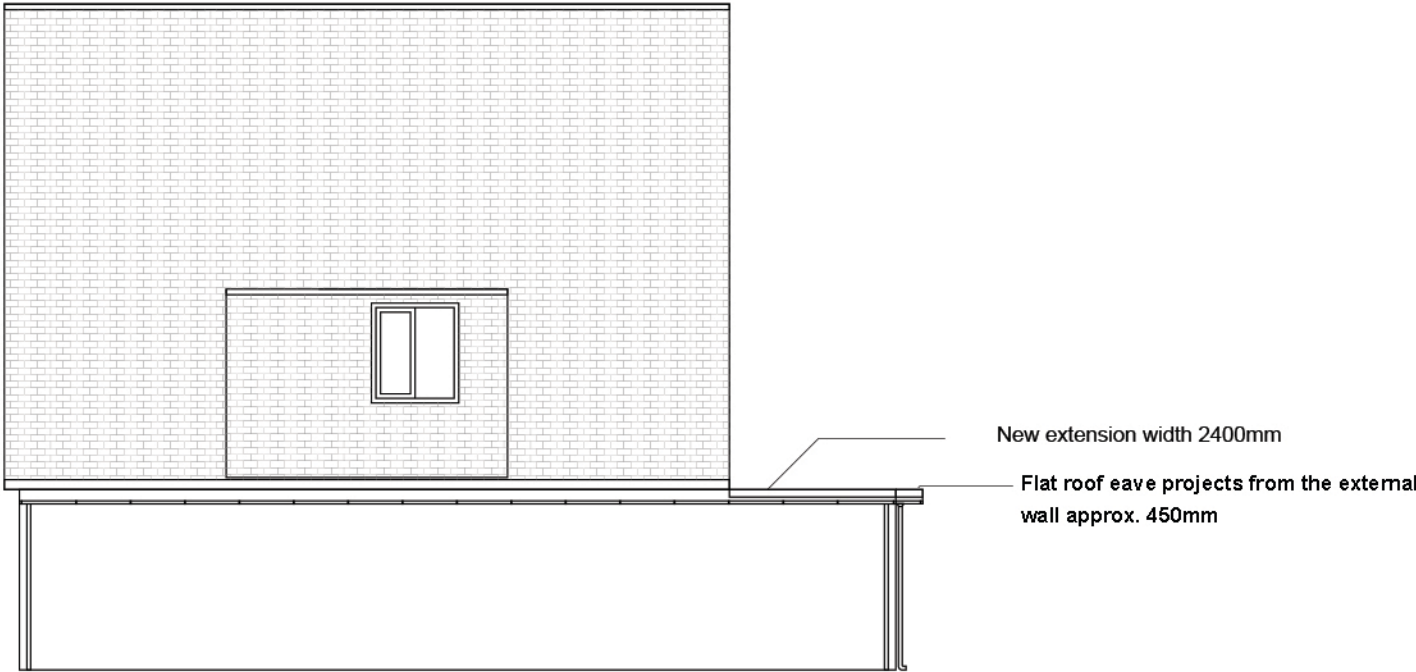

PROPOSED ELEVATION WITH NEW EXTENSION (RIGHT)  
SCALE 1:100

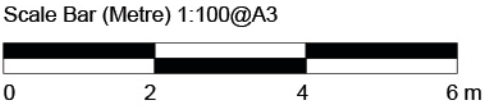

CLIENT :  
Wong Chi Shing Raoh

PROJECT ADDRESS :  
40 Chatsworth Avenue, Winnersh  
RG41 5EU

DRAWING TITLE :  
Elevation

SCALE :  
1:100 @ A3

DATE :  
20.5.2024

DRAWING NO.  
D003e

REVISION :  
D

NOTE :  
All design are the property of our company and cannot be used without written permission. Do not scale drawing. All measurements must be checked at site by the contractor. The drawing is design intent only. Actual construction details and method to be proposed by contractors.