



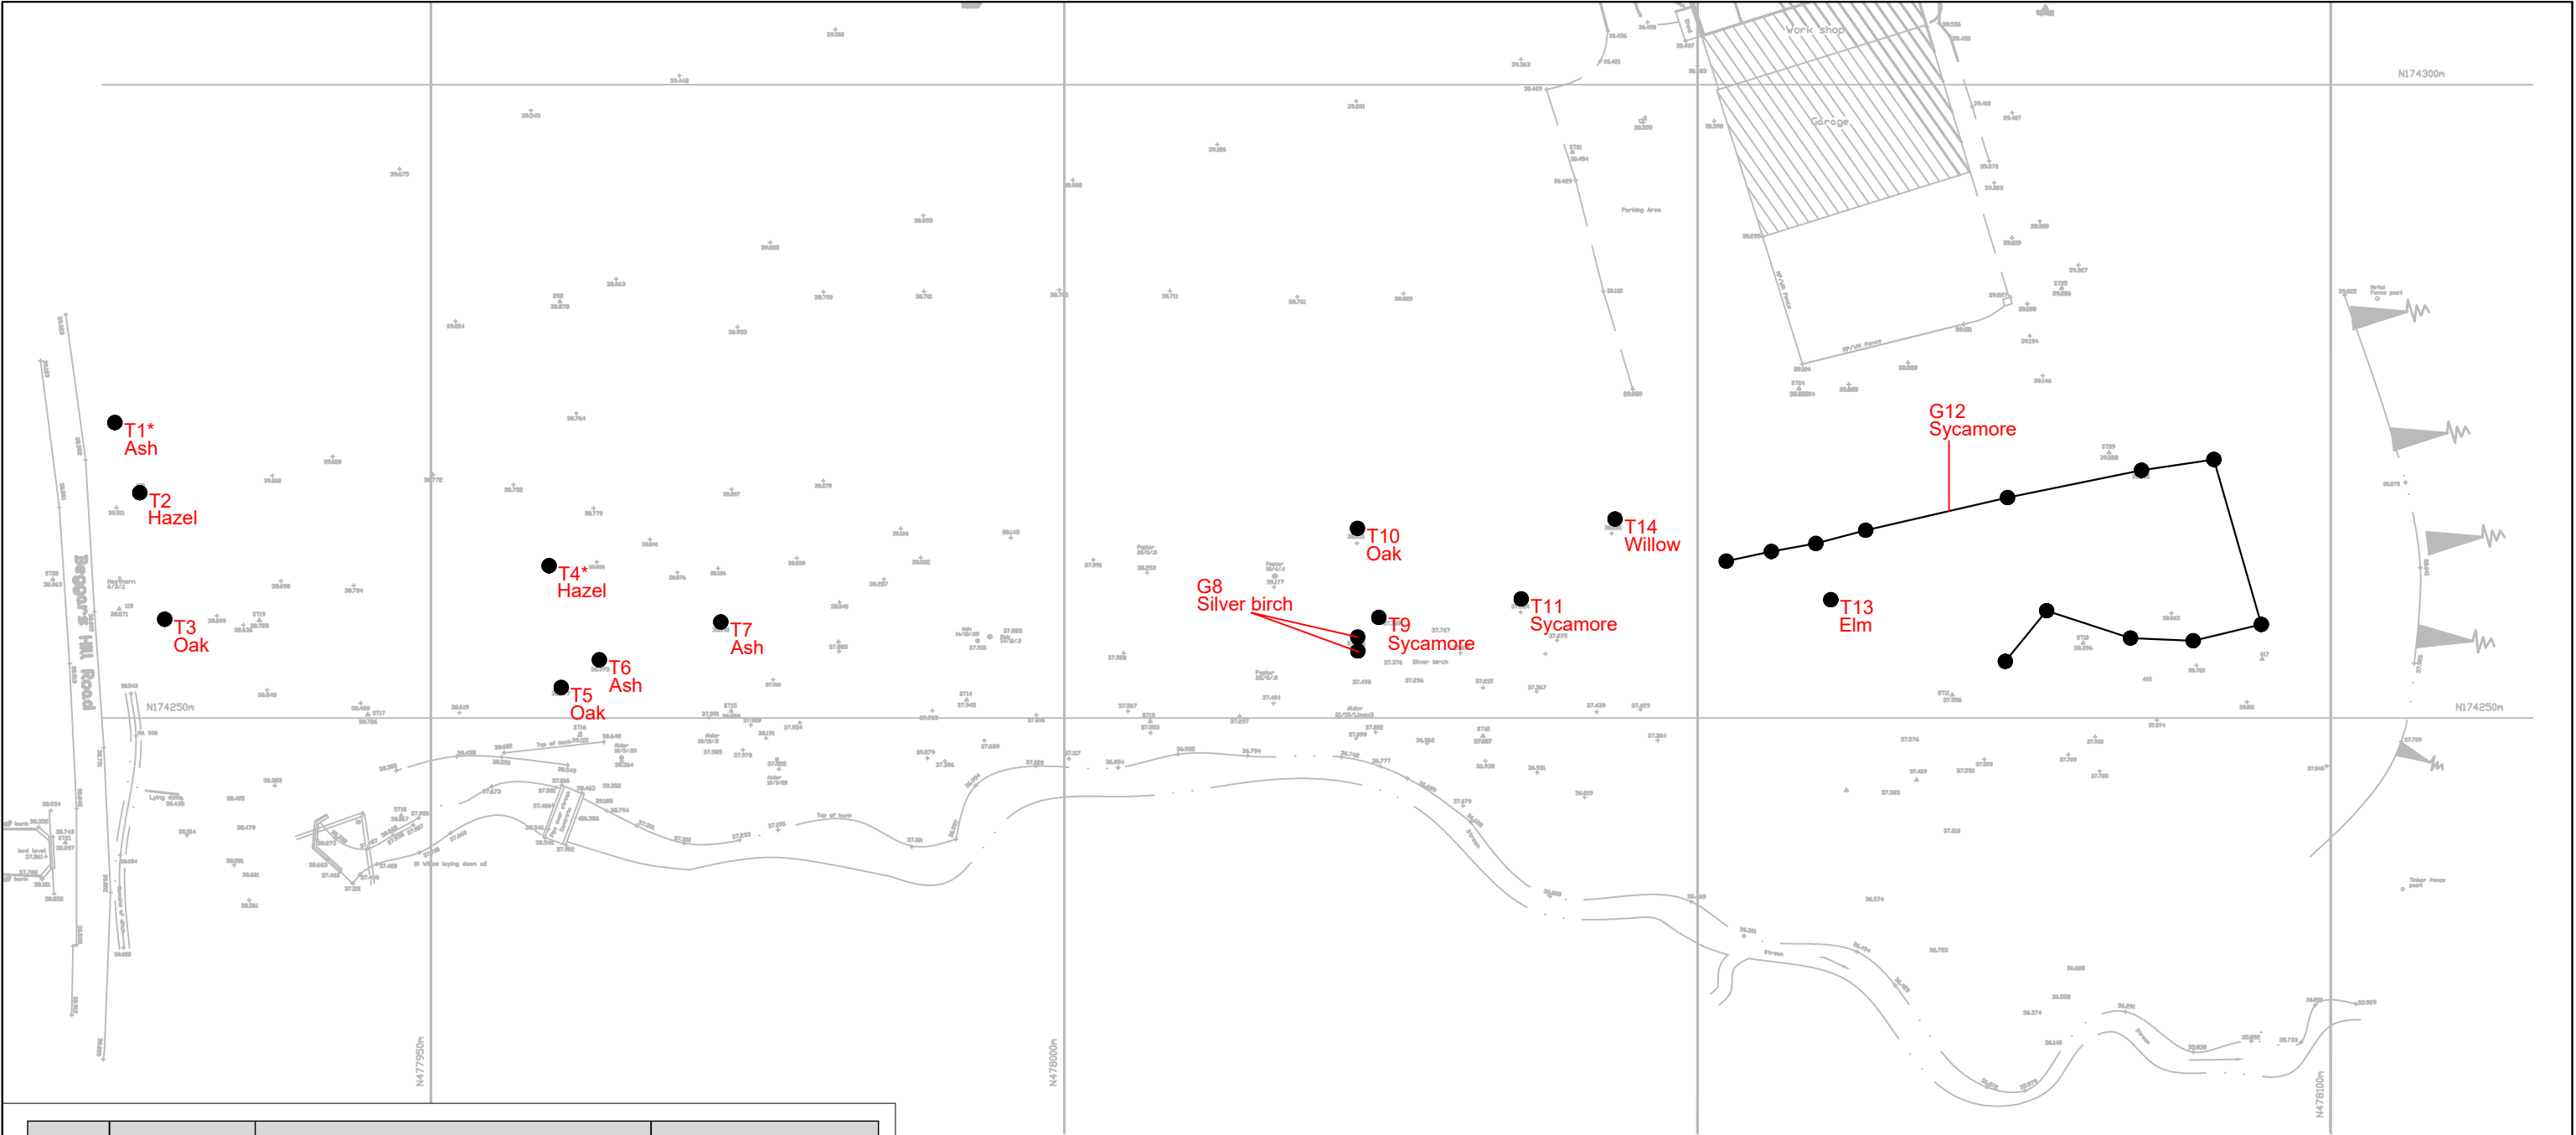

Tree number on plan	Species	Condition / Comments	Recommendation
T1	Ash	Advanced signs of ash dieback. Major stem wound at ground level on road side.	Fell
T2	Hazel	Shrub / small tree.	Fell
T3	Oak	Lightning strike in past. Deadwood present.	Remove deadwood
T4	Hazel	Dead tree.	Fell
T5	Oak	Lightning strike in past - major stem defect developing. Suppressed by T6.	Fell
T6	Ash	Early signs of Ash dieback noted.	Fell
T7	Ash	Poor fork at ground level. Early signs of Ash dieback noted.	Fell
G8	Silver birch	Dead trees.	Fell
T9	Sycamore	50% dead from squirrel damage.	Fell
T10	Oak	Top dead due to past nearby falling tree damaging the stem of this tree.	Fell
T11	Sycamore	50% dead from squirrel damage.	Fell
G12	Sycamore	50% dead from squirrel damage.	Fell
T13	Elm	Dead tree.	Fell
T14	Willow	Dead tree.	Fell

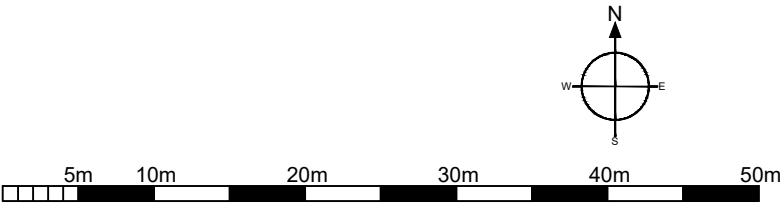



t: 07884 056 025
e: glen@ghatrees.co.uk
www.ghatrees.co.uk

Site: Lane Ends, Beggards Hill Road, Twyford	1:500 @ A3
Drawing Title: Tree Location Plan	October 2025
Key: Tree Location T13 Birch Tree Number Species	
NOTE: Tree/group numbers marked with an * have approximate locations.	