


TVBP - Murdoch / Hutton / Faraday - Site Location Plan

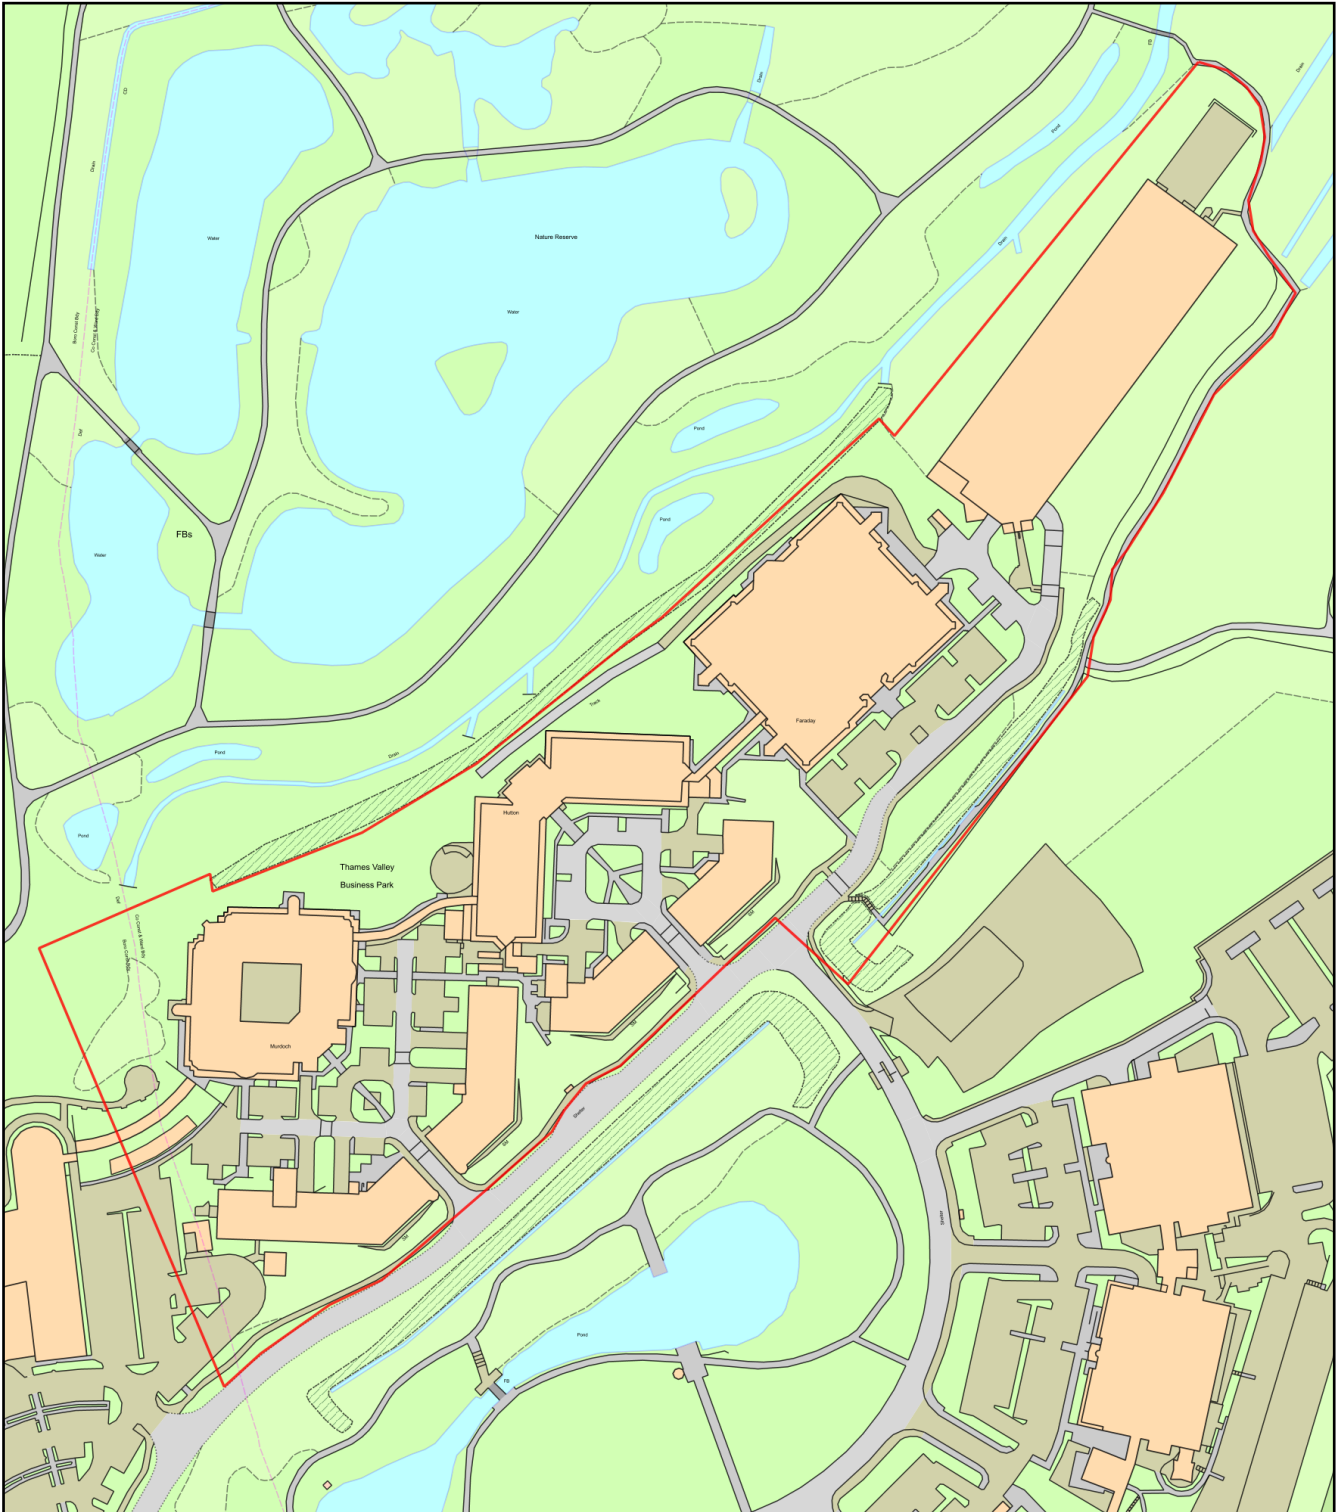

0 100
Metres



Plan Produced for: Thames Valley Business Park

Date Produced: 29 Apr 2025

Plan Reference Number / Project ID: TQRQM25119141201649 / TVBP-SLP-1

Scale: 1:2500 @ A4