




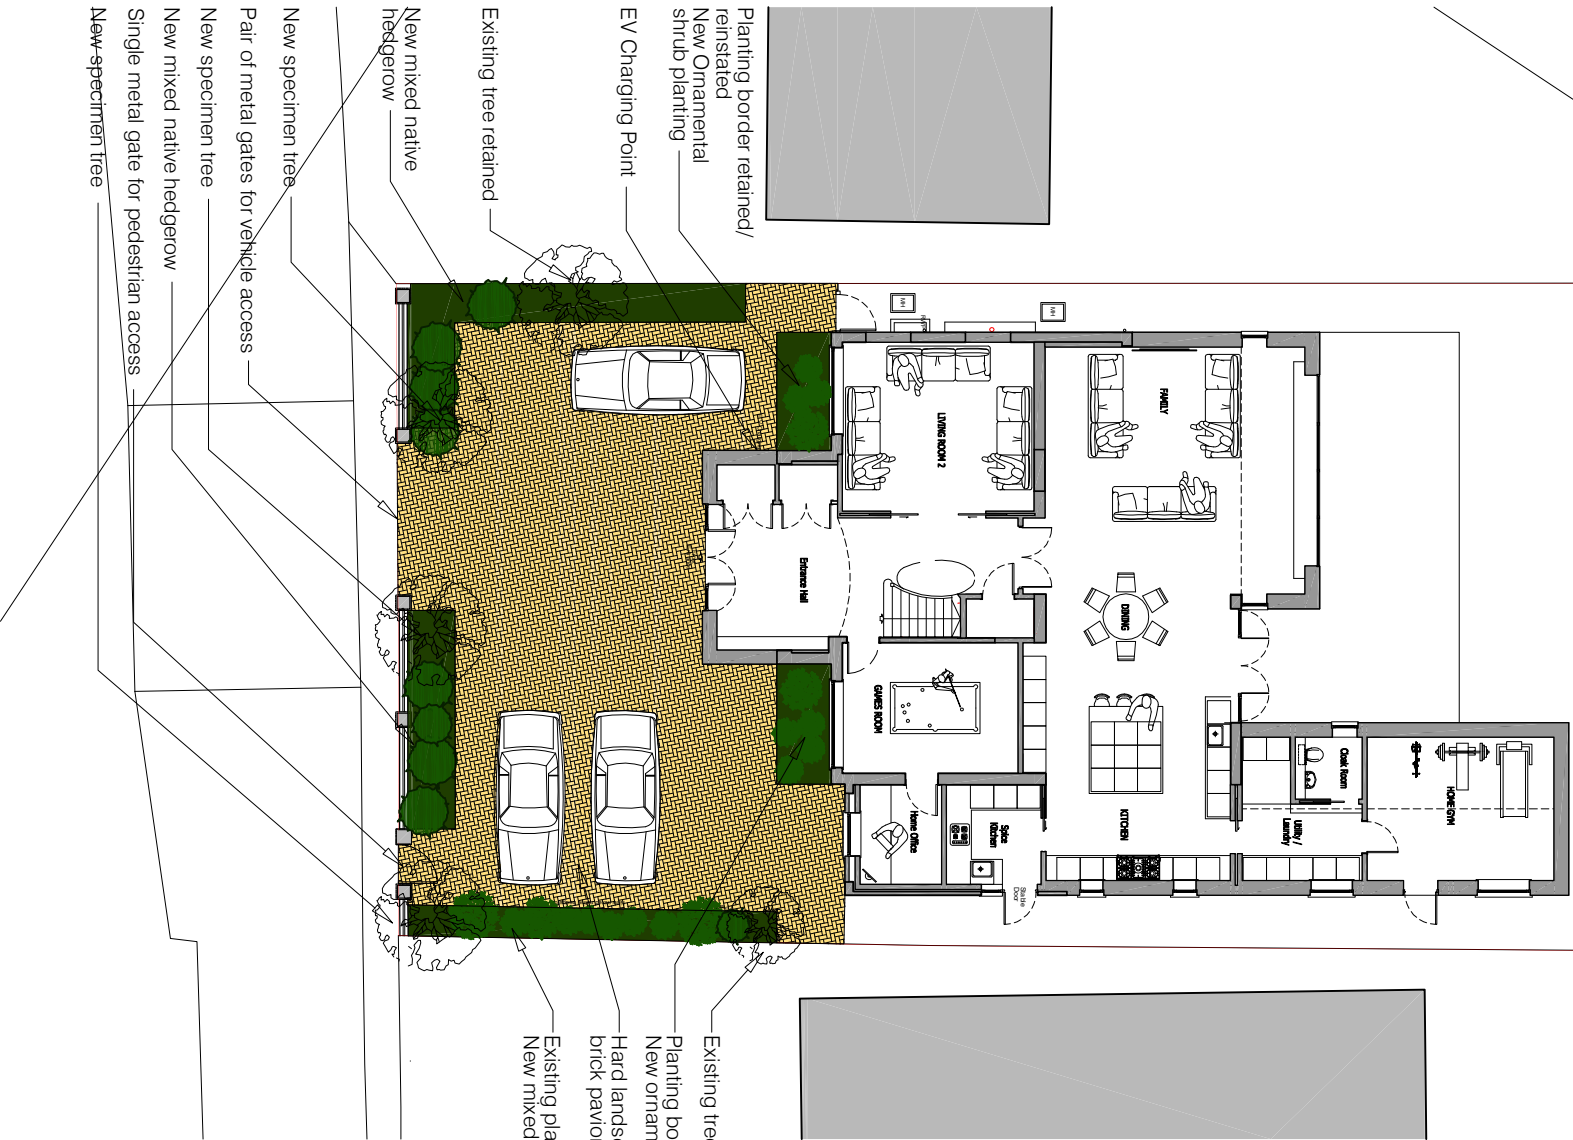

Block Plan - As Proposed

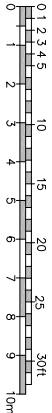

Scale Bar 1:200

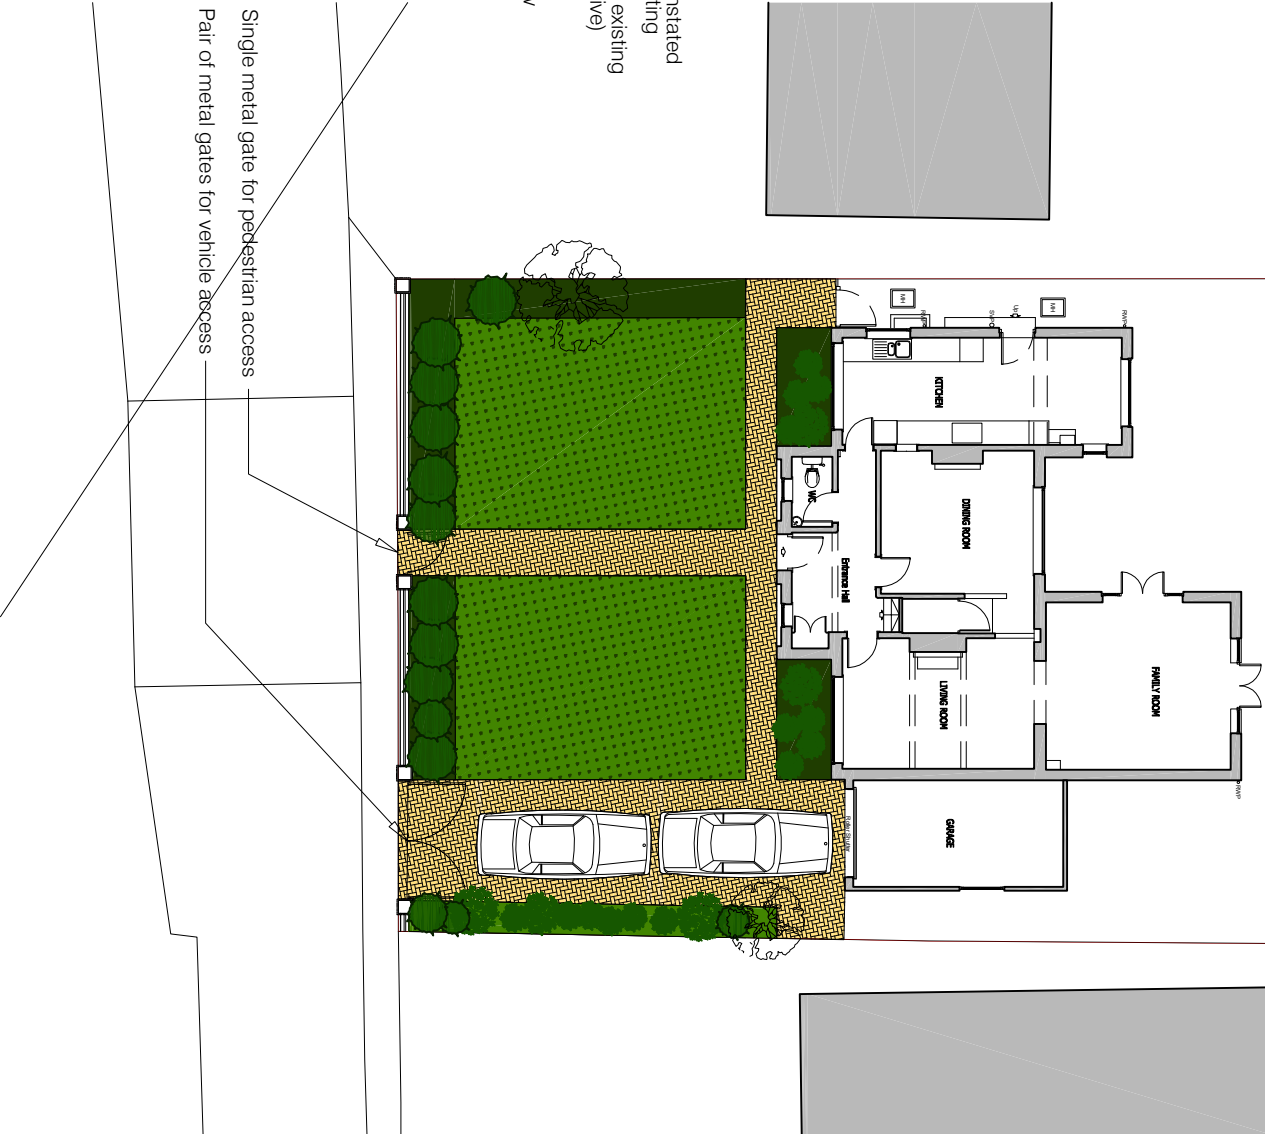

Block Plan - As Existing

Rev	Description	Date	Initials
FOR PLANNING SUBMISSION			
HOLTHAM+NEWMAN ARCHITECTS			
The Old Dairy 282a Hyde End Road, Spencers Wood, Reading, Berkshire RG7 1DN T: 07971 316169 E: hnb@hnmarchitects.co.uk			
Project: 12, South Drive Sonning Reading RG4 6GB			
Client Mr and Mrs M. Omer			
Drawing Title: Block Plans Landscaping Layout			
As Existing and Proposed			
Scale: 1:200 @ A3		Dwg. No.:	Rev.:
Drawn By: DH		2605-P108	-
Date: Sept 2026			