


Notes:
THIS DRAWING IS ISSUED FOR PURPOSE INDICATED ONLY. CHECK SITE CONDITIONS PRIOR TO COMMENCEMENT OF ANY WORK. ALL DIMENSIONS TO BE CHECKED ON SITE. DO NOT SCALE OFF DRAWING FOR CONSTRUCTION PURPOSES AND USE FIGURED DIMENSIONS ONLY. THIS DRAWING IS COPYRIGHT TO JGJS-ARCHITECTURE LTD. AND MUST NOT BE REPRODUCED WITHOUT PRIOR WRITTEN CONSENT.

© Crown copyright 2024 Ordnance Survey 100053143

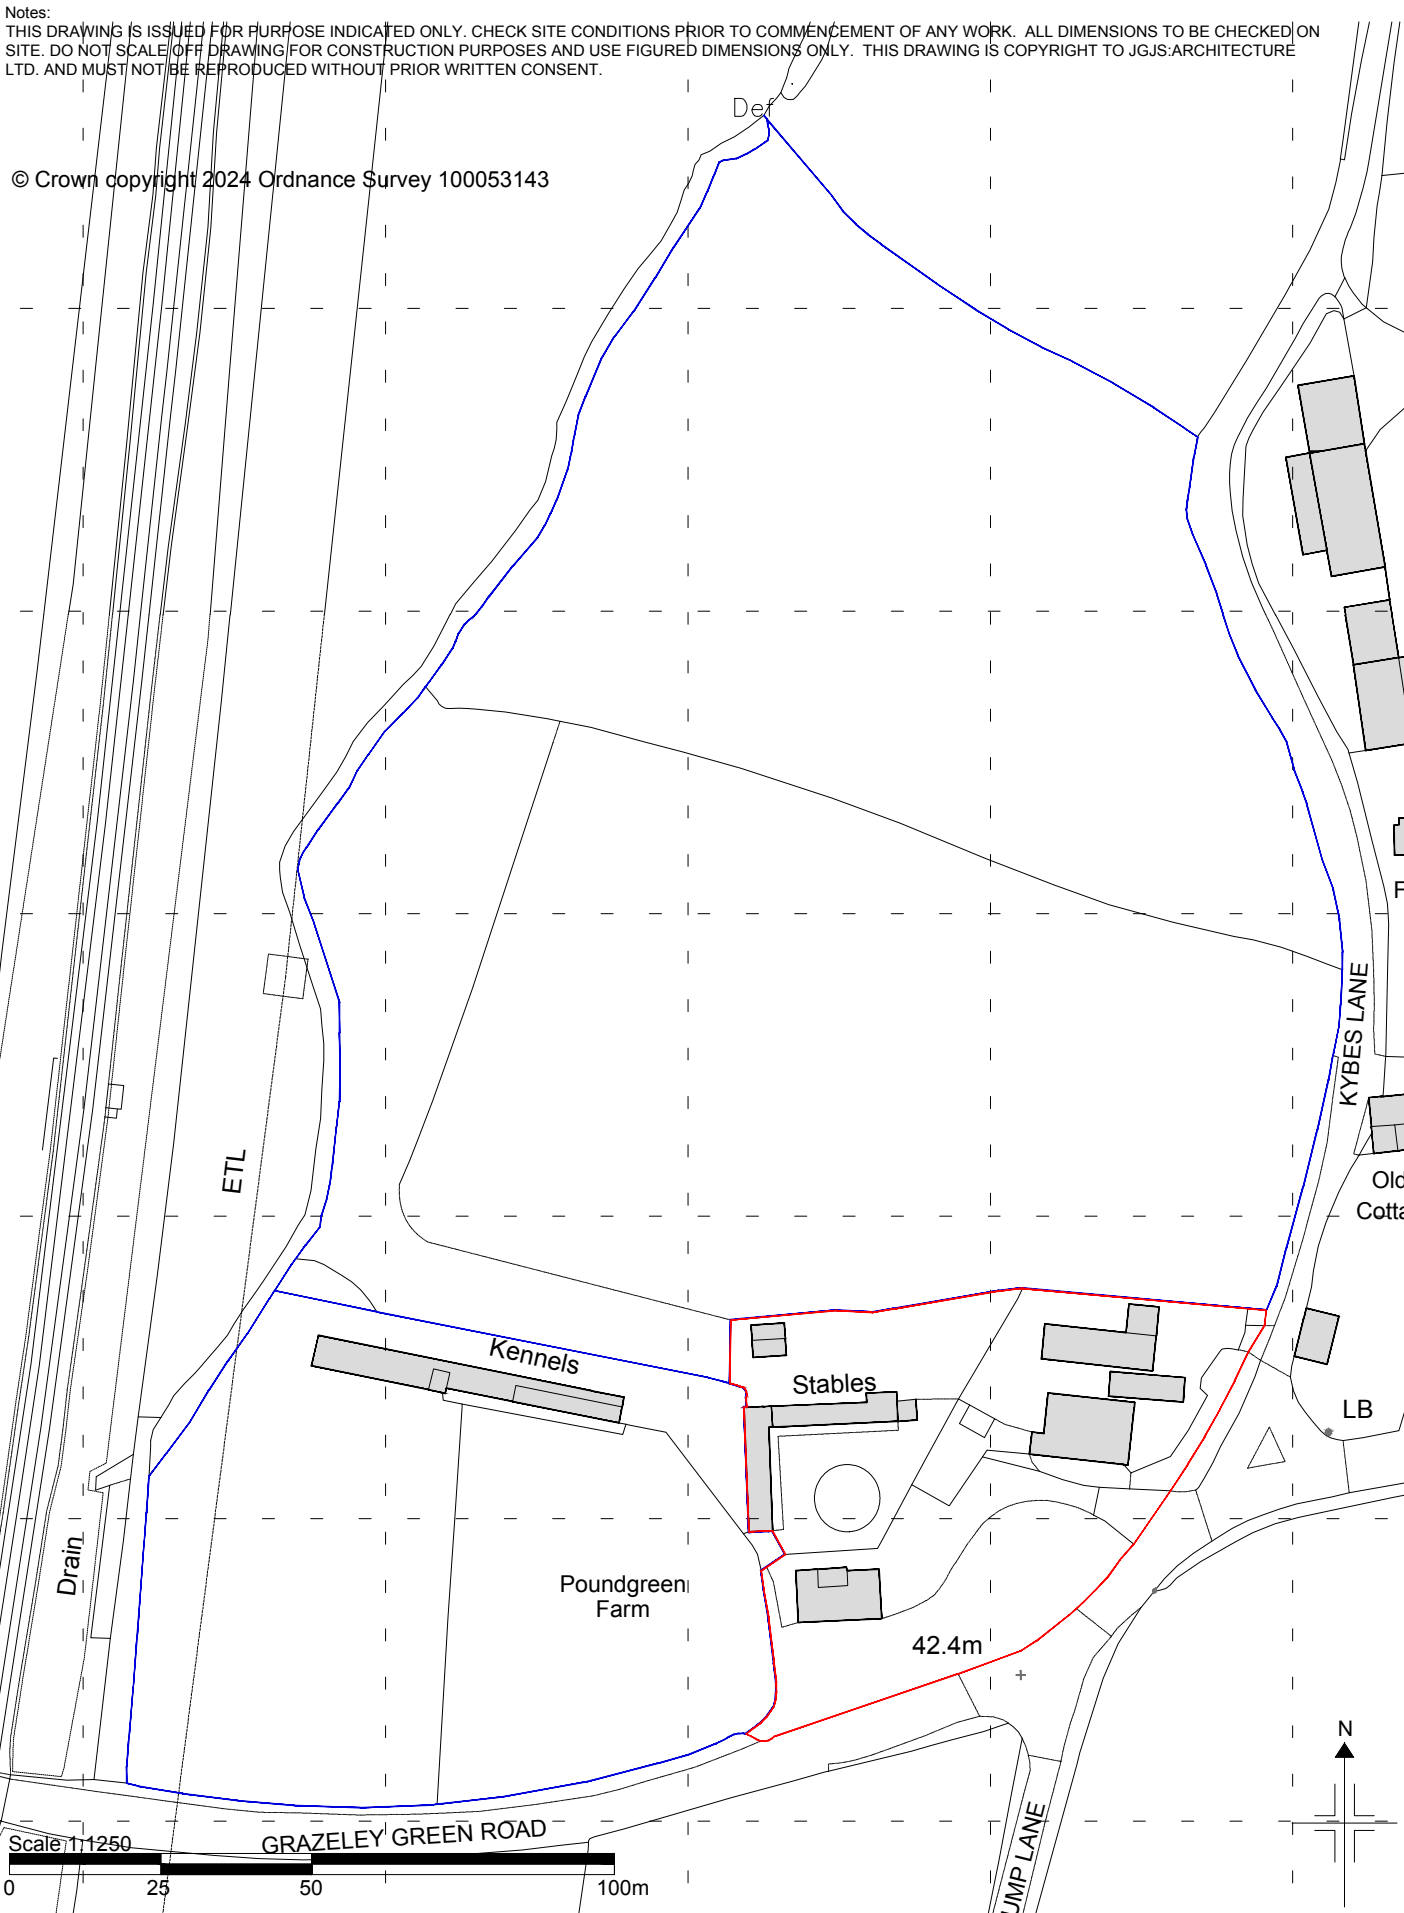

JGJS	Project POUND GREEN FARMHOUSE GRAZELEY GREEN ROAD RG7 1LH	Drawing LOCATION PLAN	
	Status PLANNING SUBMISSION	Scale 1:1250@A4	Revision
	Date JULY 2024	Number RG71LH.01	Drawn/Checked JS