

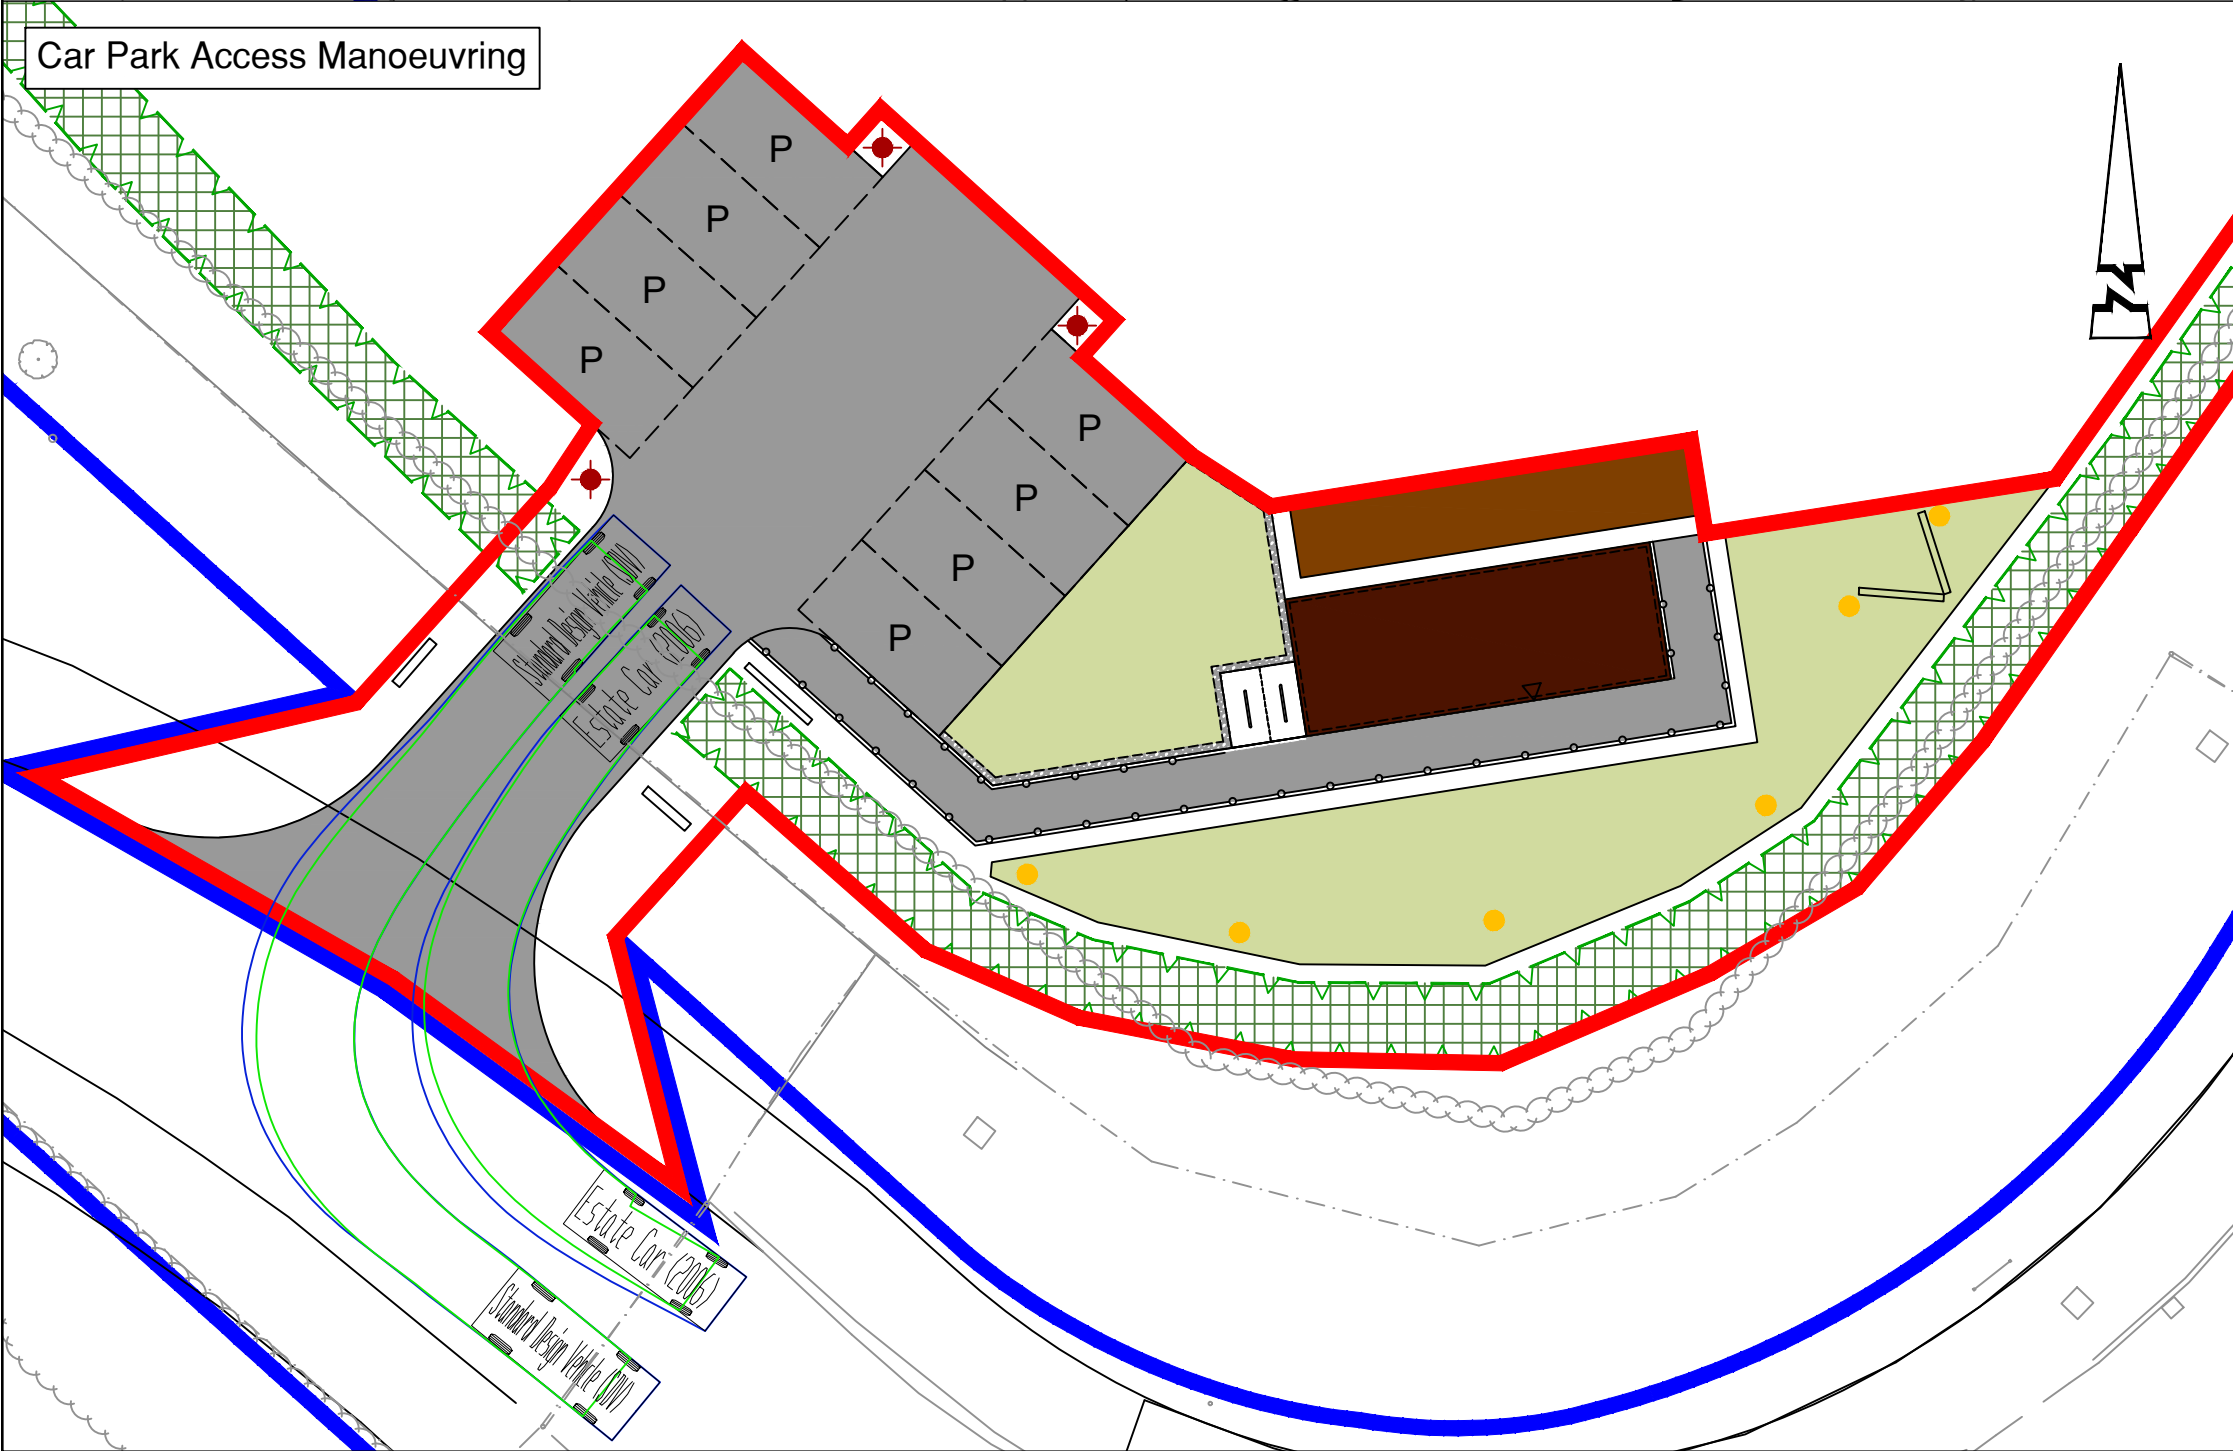
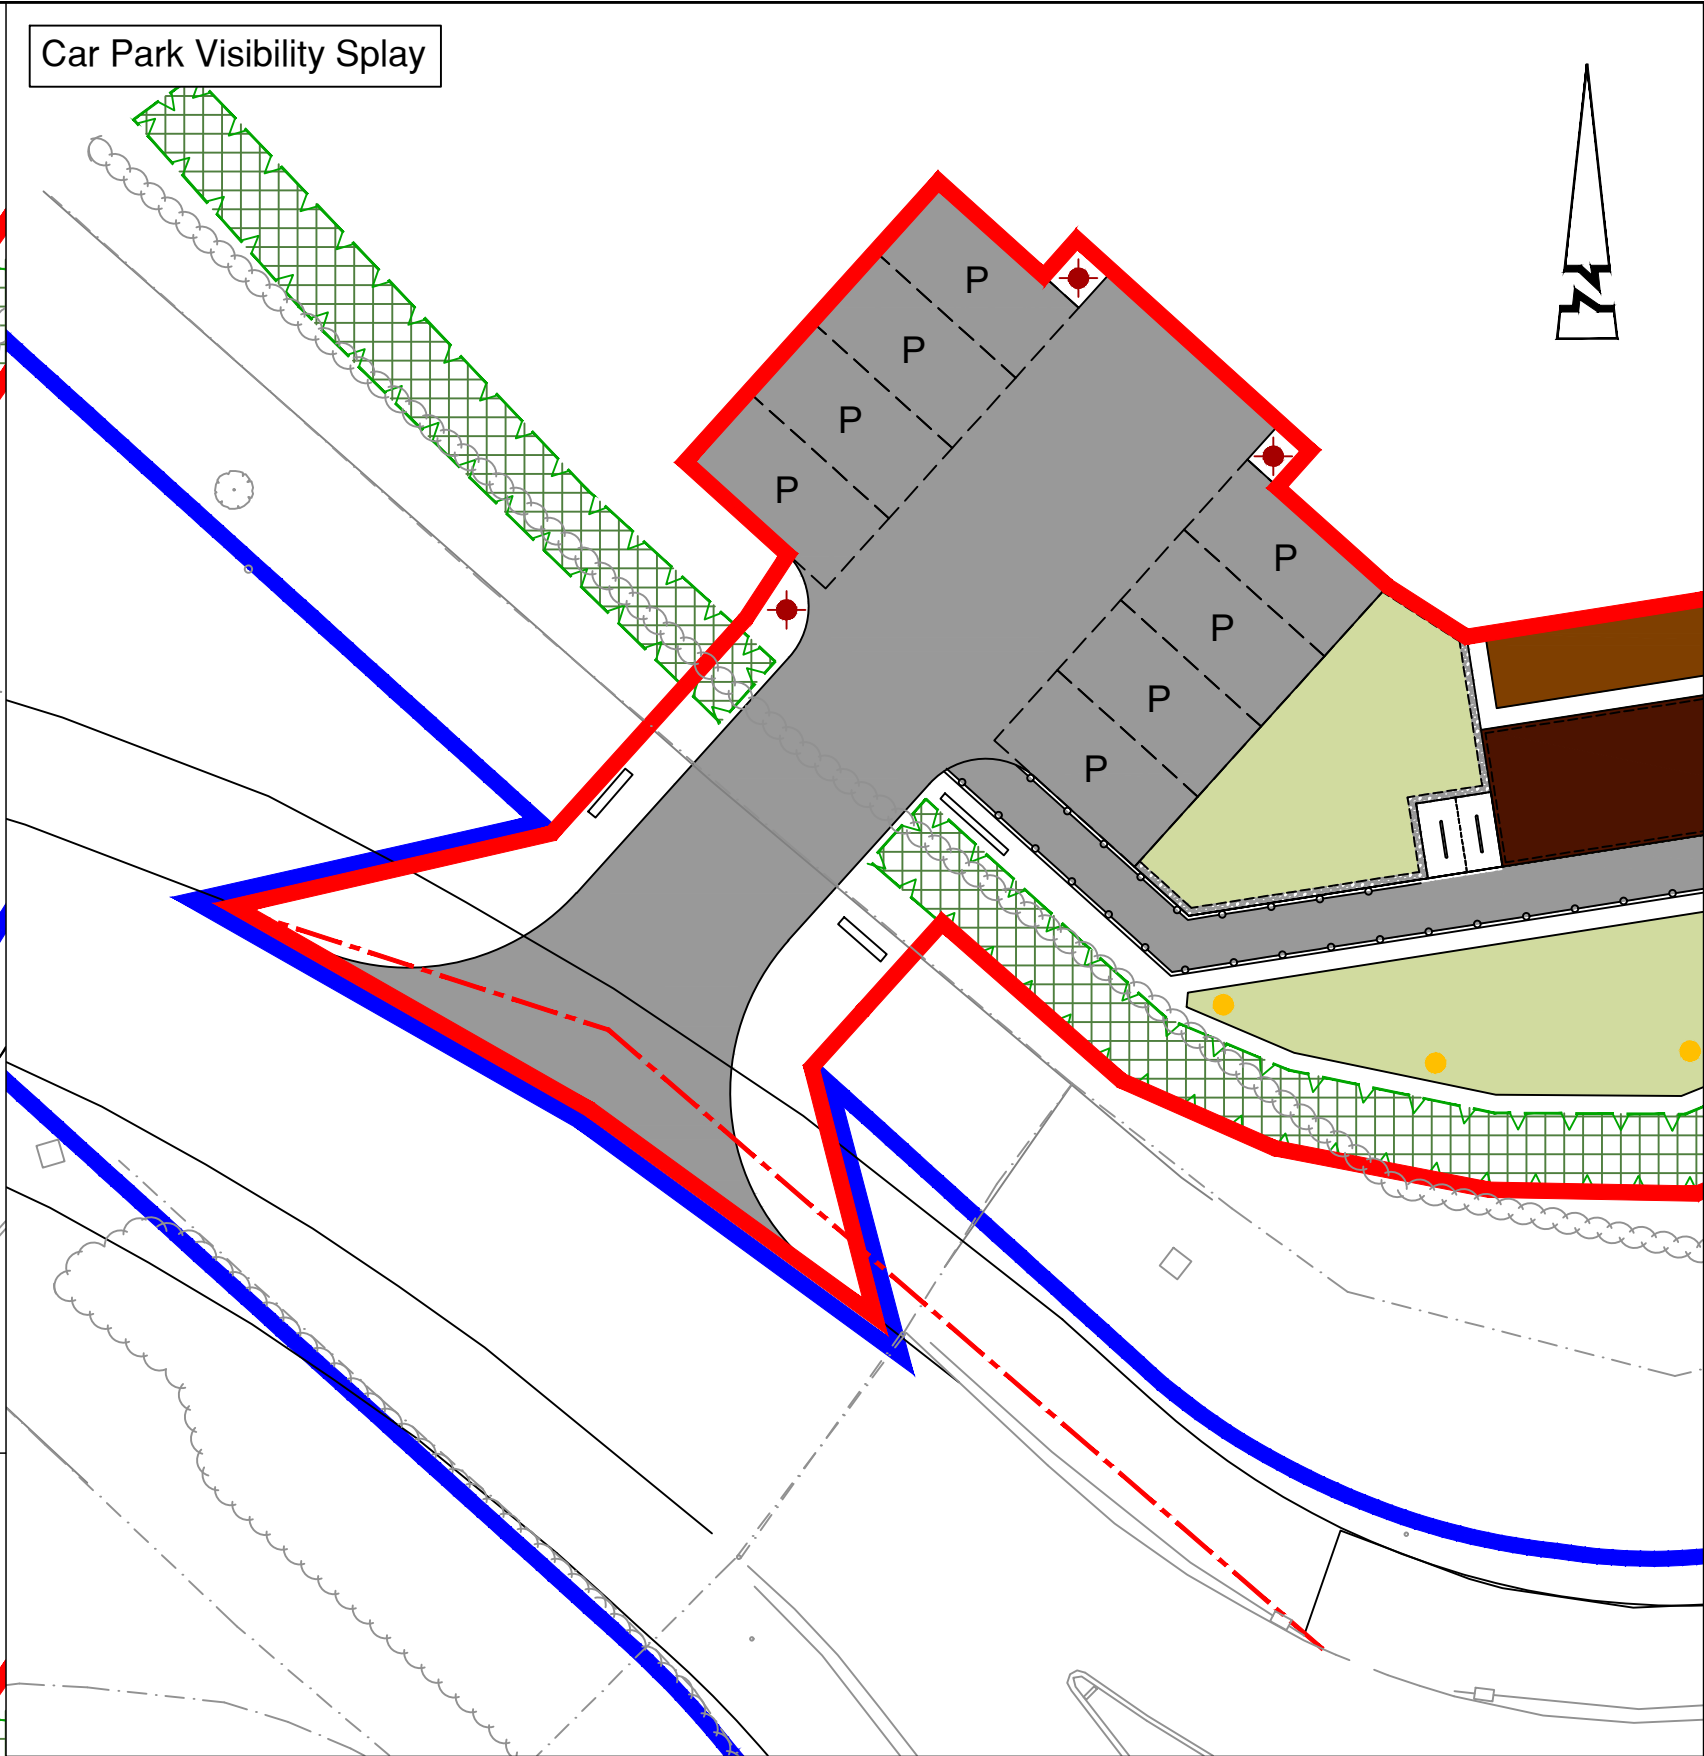


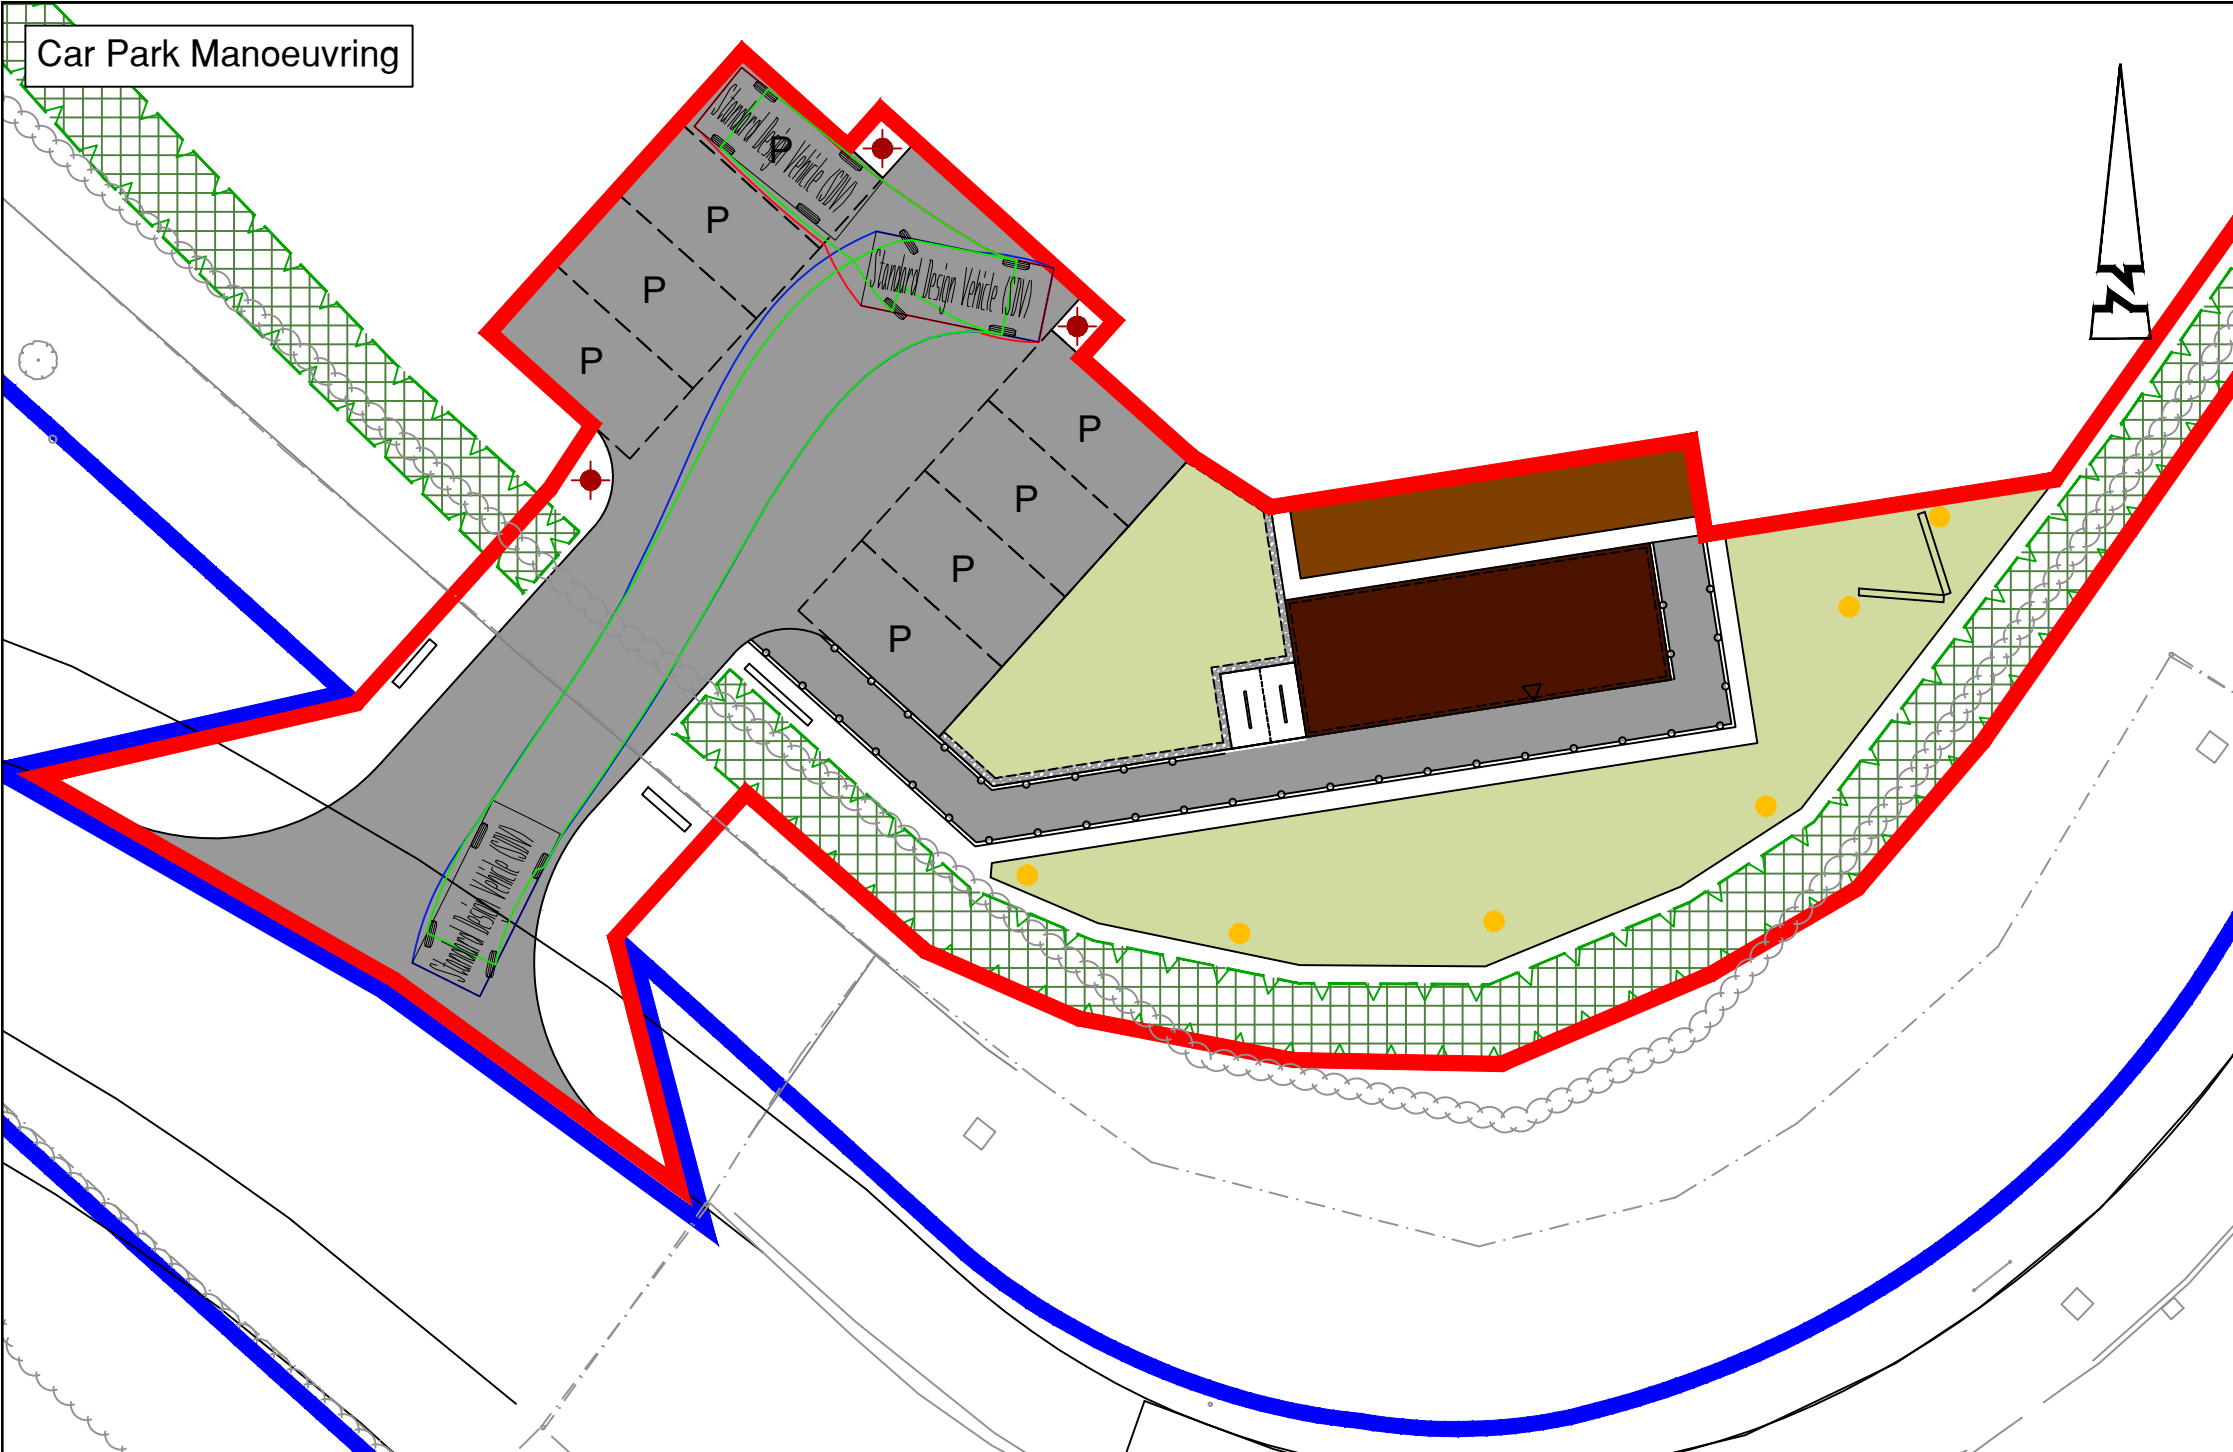

TRACKING KEY:

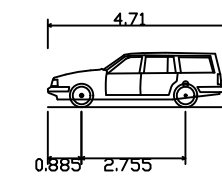

Estate Car (2006)	
Overall Length	4.710m
Overall Width	1.804m
Overall Body Height	1.442m
Min Body Ground Clearance	0.207m
Max Track Width	1.756m
Lock to lock time	4.00s
Kerb to Kerb Turning Radius	5.950m

© ABLEY LETCHFORD PARTNERSHIP LTD.
This drawing should not be reproduced without consent.

GENERAL NOTES:
1. Do not scale.
2. Refer to all other Project Drawings and supporting notes.

KEY:
Application Boundary
Potential Construction Compound Locations
Visibility Splay 2.4m x 25m (clear of obstruction exceeding 0.6m in height)

Rev	Date	Description	Drawn	Checked
P1	06/25	FIRST ISSUE	RG	SM

Abley Letchford
www.ableyletchford.co.uk

Client:
**MILLER HOMES
KIER VENTURES
KINGACRE ESTATES LTD.**

Project:
**SOUTH WOKINGHAM SDL
R10-R14 LINK ROAD**

Title:
**TEMP MARKETING SUITE
ACCESS VISIBILITY AND
CAR SWEEP PATH ANALYSIS**

Status:

Scale	Date	Drawn	Checked
1:200 @ A2	JUN 2026	RG	SM
Drawing No	Revision		
A389-100	P1		