


Location Plan

Site Address: 7, Augustfield, Charvil Lane, Sonning, RG4 6AF

Date Produced: 06-Feb-2026

Scale: 1:1250 @A3

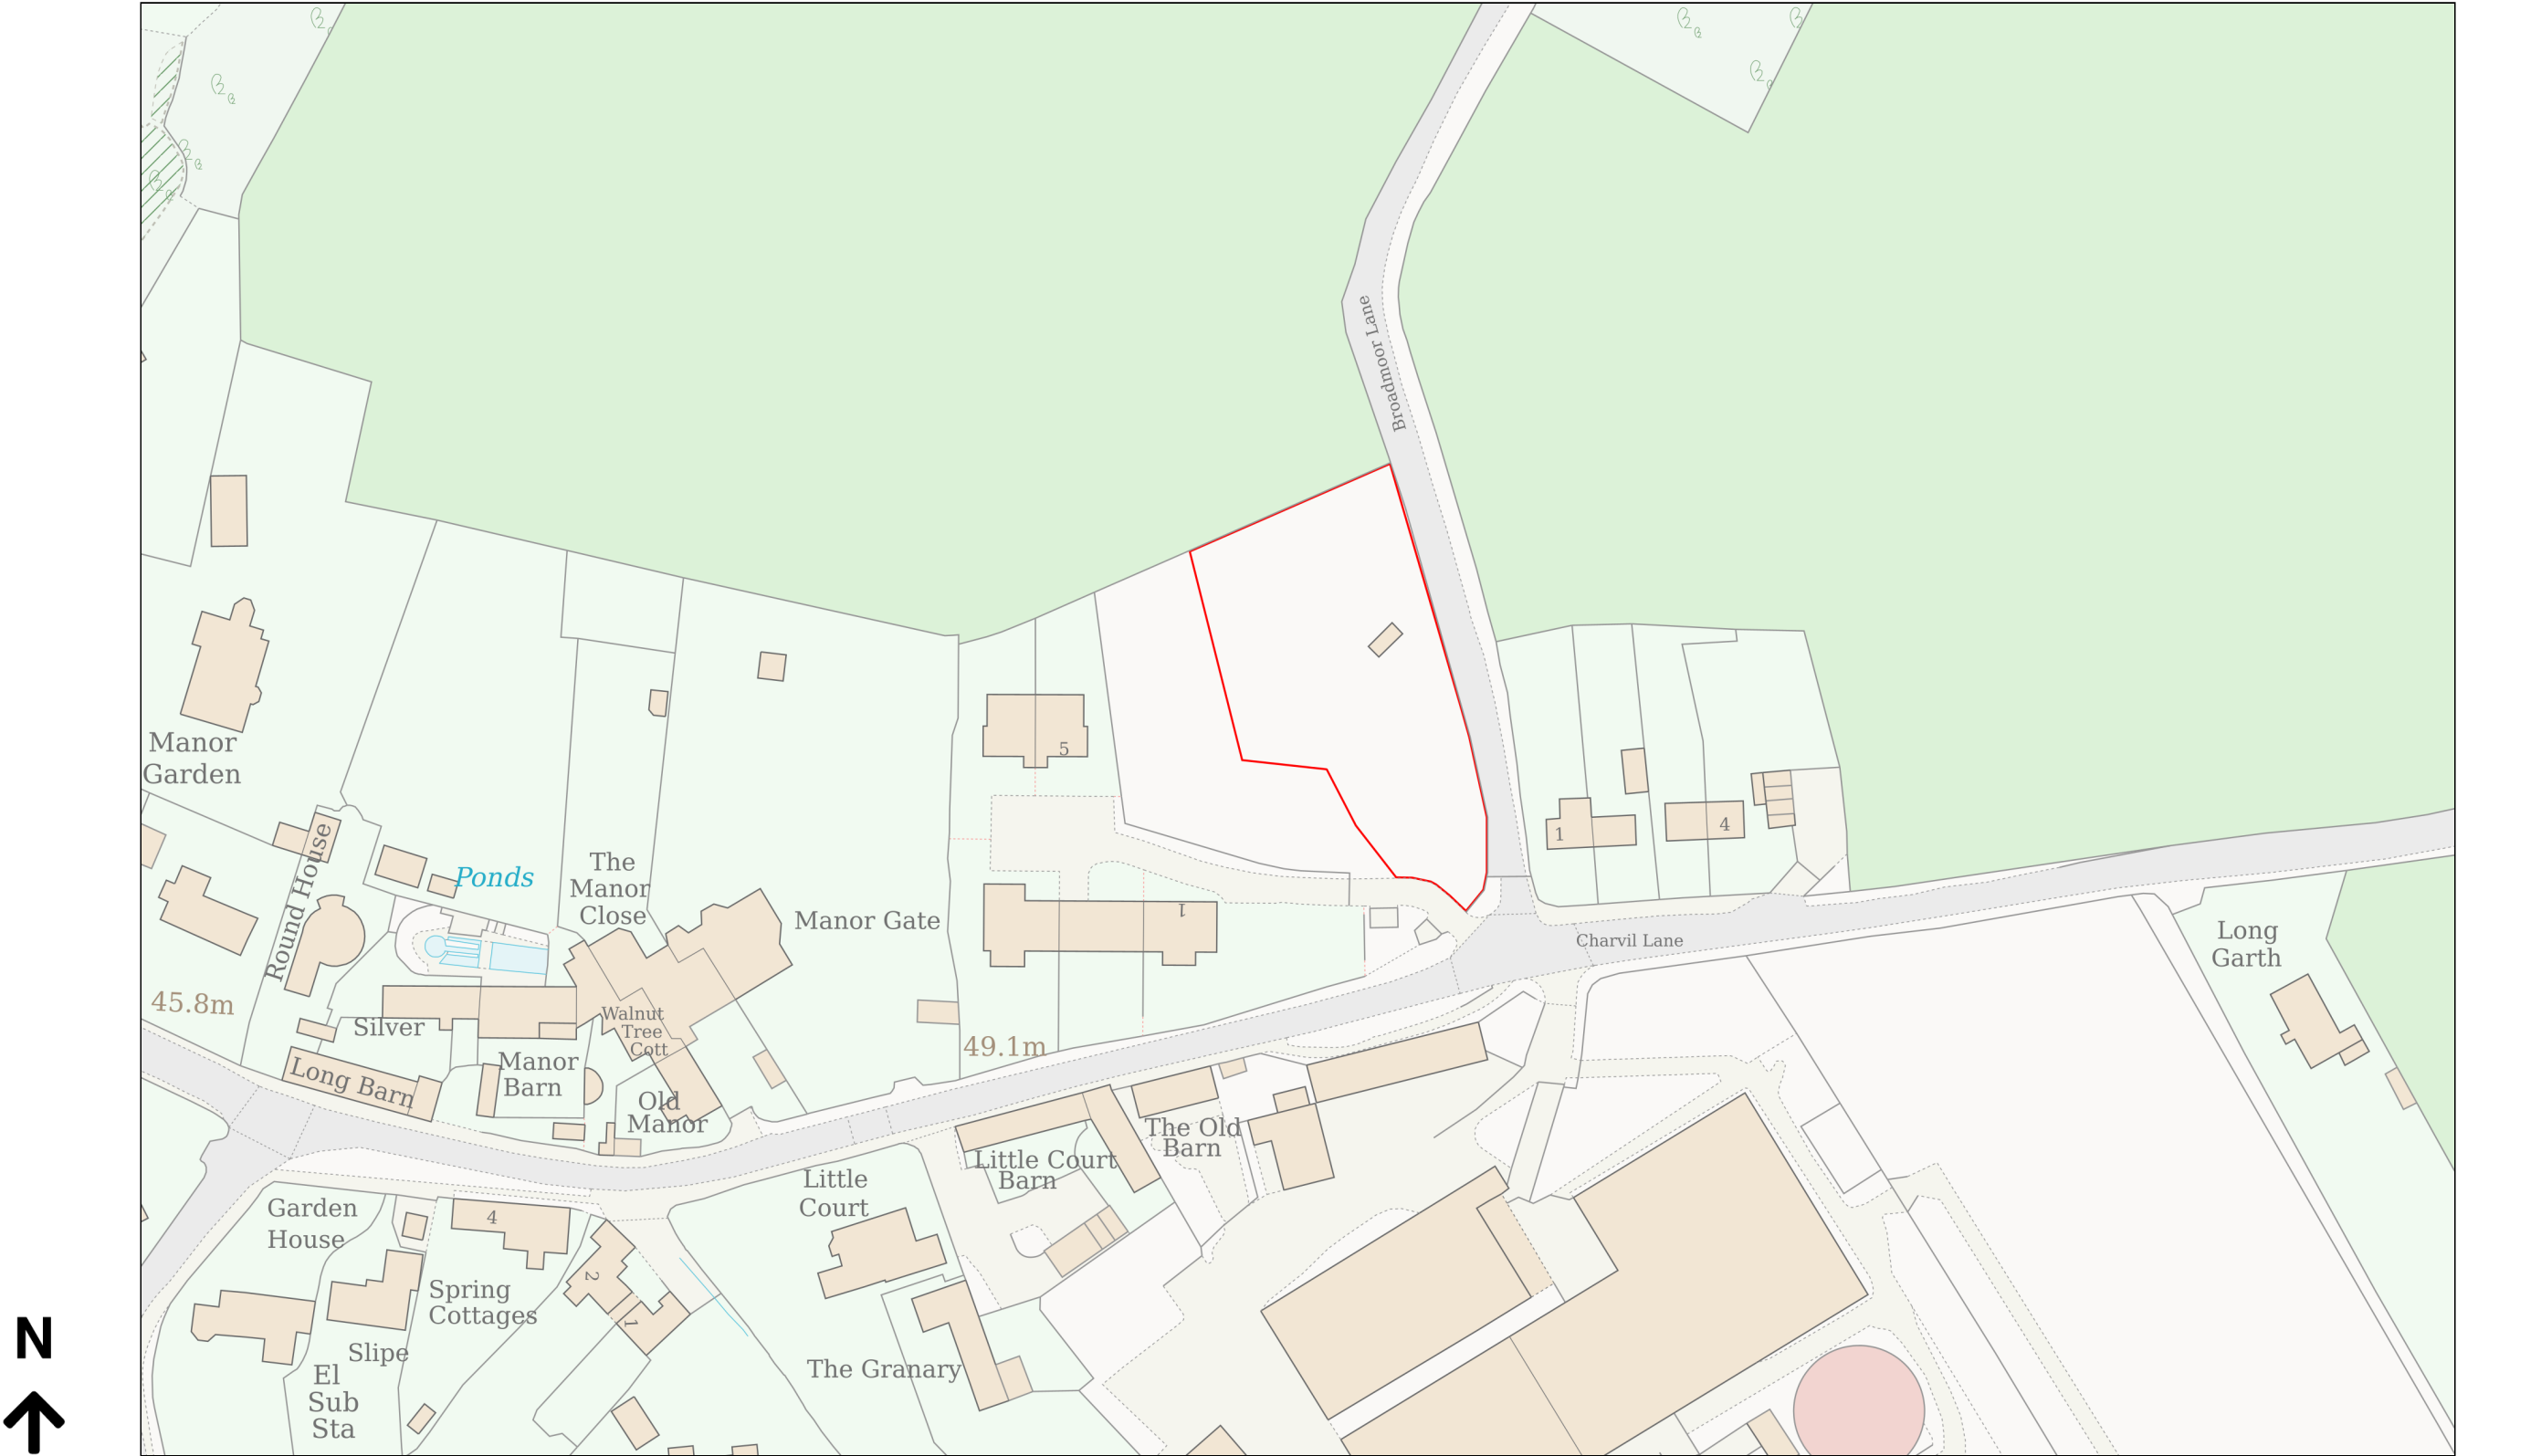

Planning Portal Reference: PP-14677484v1

