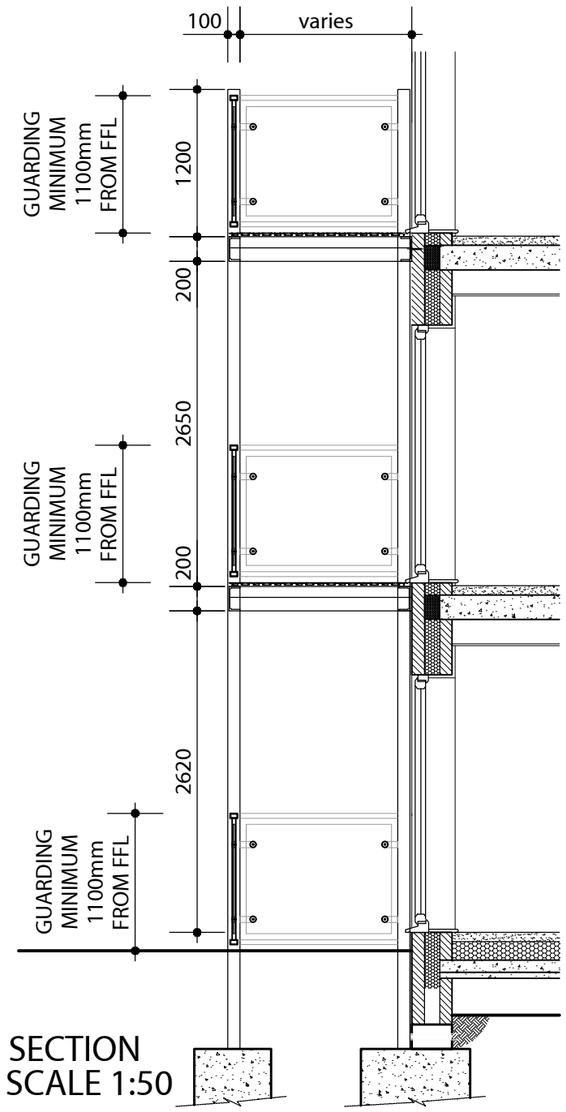

SECTION
SCALE 1:50

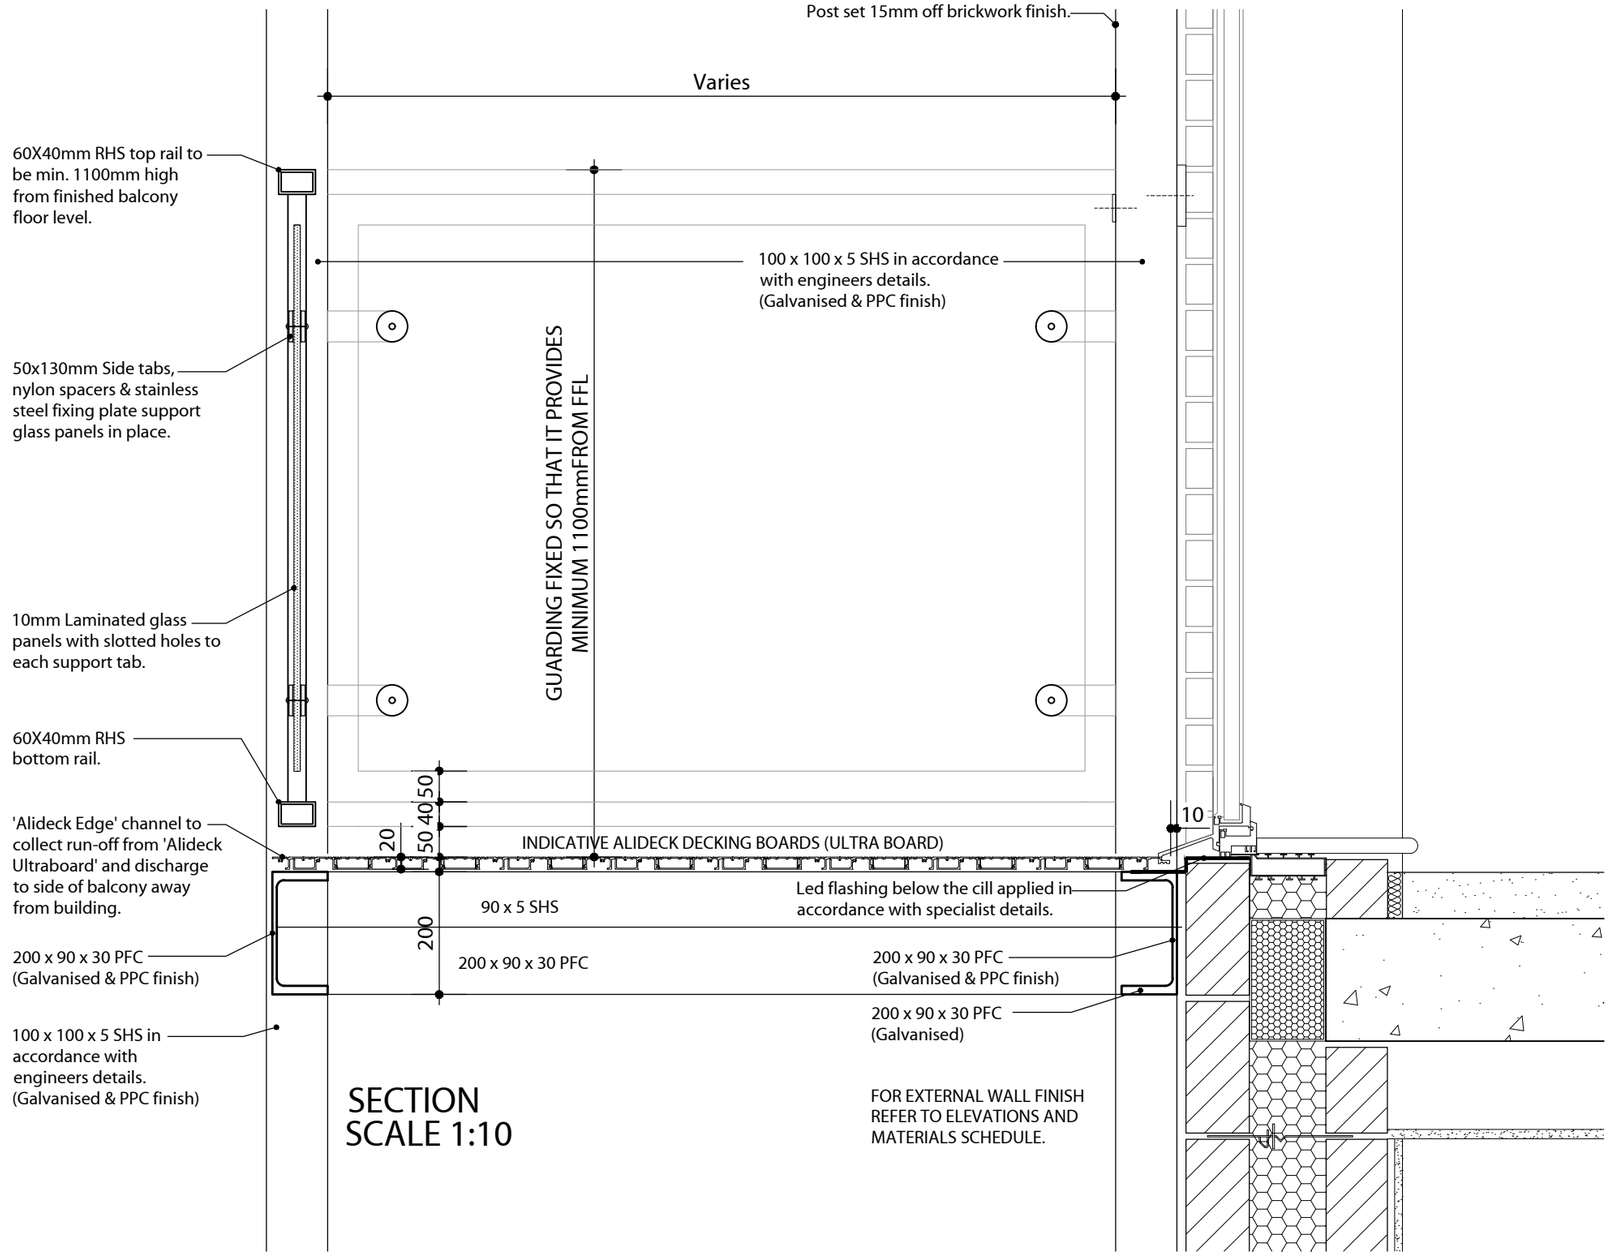

SECTION
SCALE 1:10

Rev.	Date	Description	Drawn	Checked
C1	17/10/25	FIRST CONSTRUCTION ISSUE.	BC	IC

Client MILLER HOMES	Scale 1:10/50	Drawn AAP	Checked IC
Project SOUTH WOKINGHAM PHASE R10	Date OCT 25	File DETAILS	
Drawing Title TYPICAL BALCONY DETAIL WITH GLAZED PANELS	Drg.No. P2060/DET/11	Rev. C1	Drawing Status CONSTRUCTION

AAP Architecture Ltd
Unit A, Monument Business Centre, Monument Way East, Woking, Surrey GU21 5LG
T 01483 727345 **E** projects@aap-arc.co.uk **W** aap-arc.co.uk

Under the Intellectual Property Act 2014, this drawing is the copyright of AAP Architecture Ltd.