


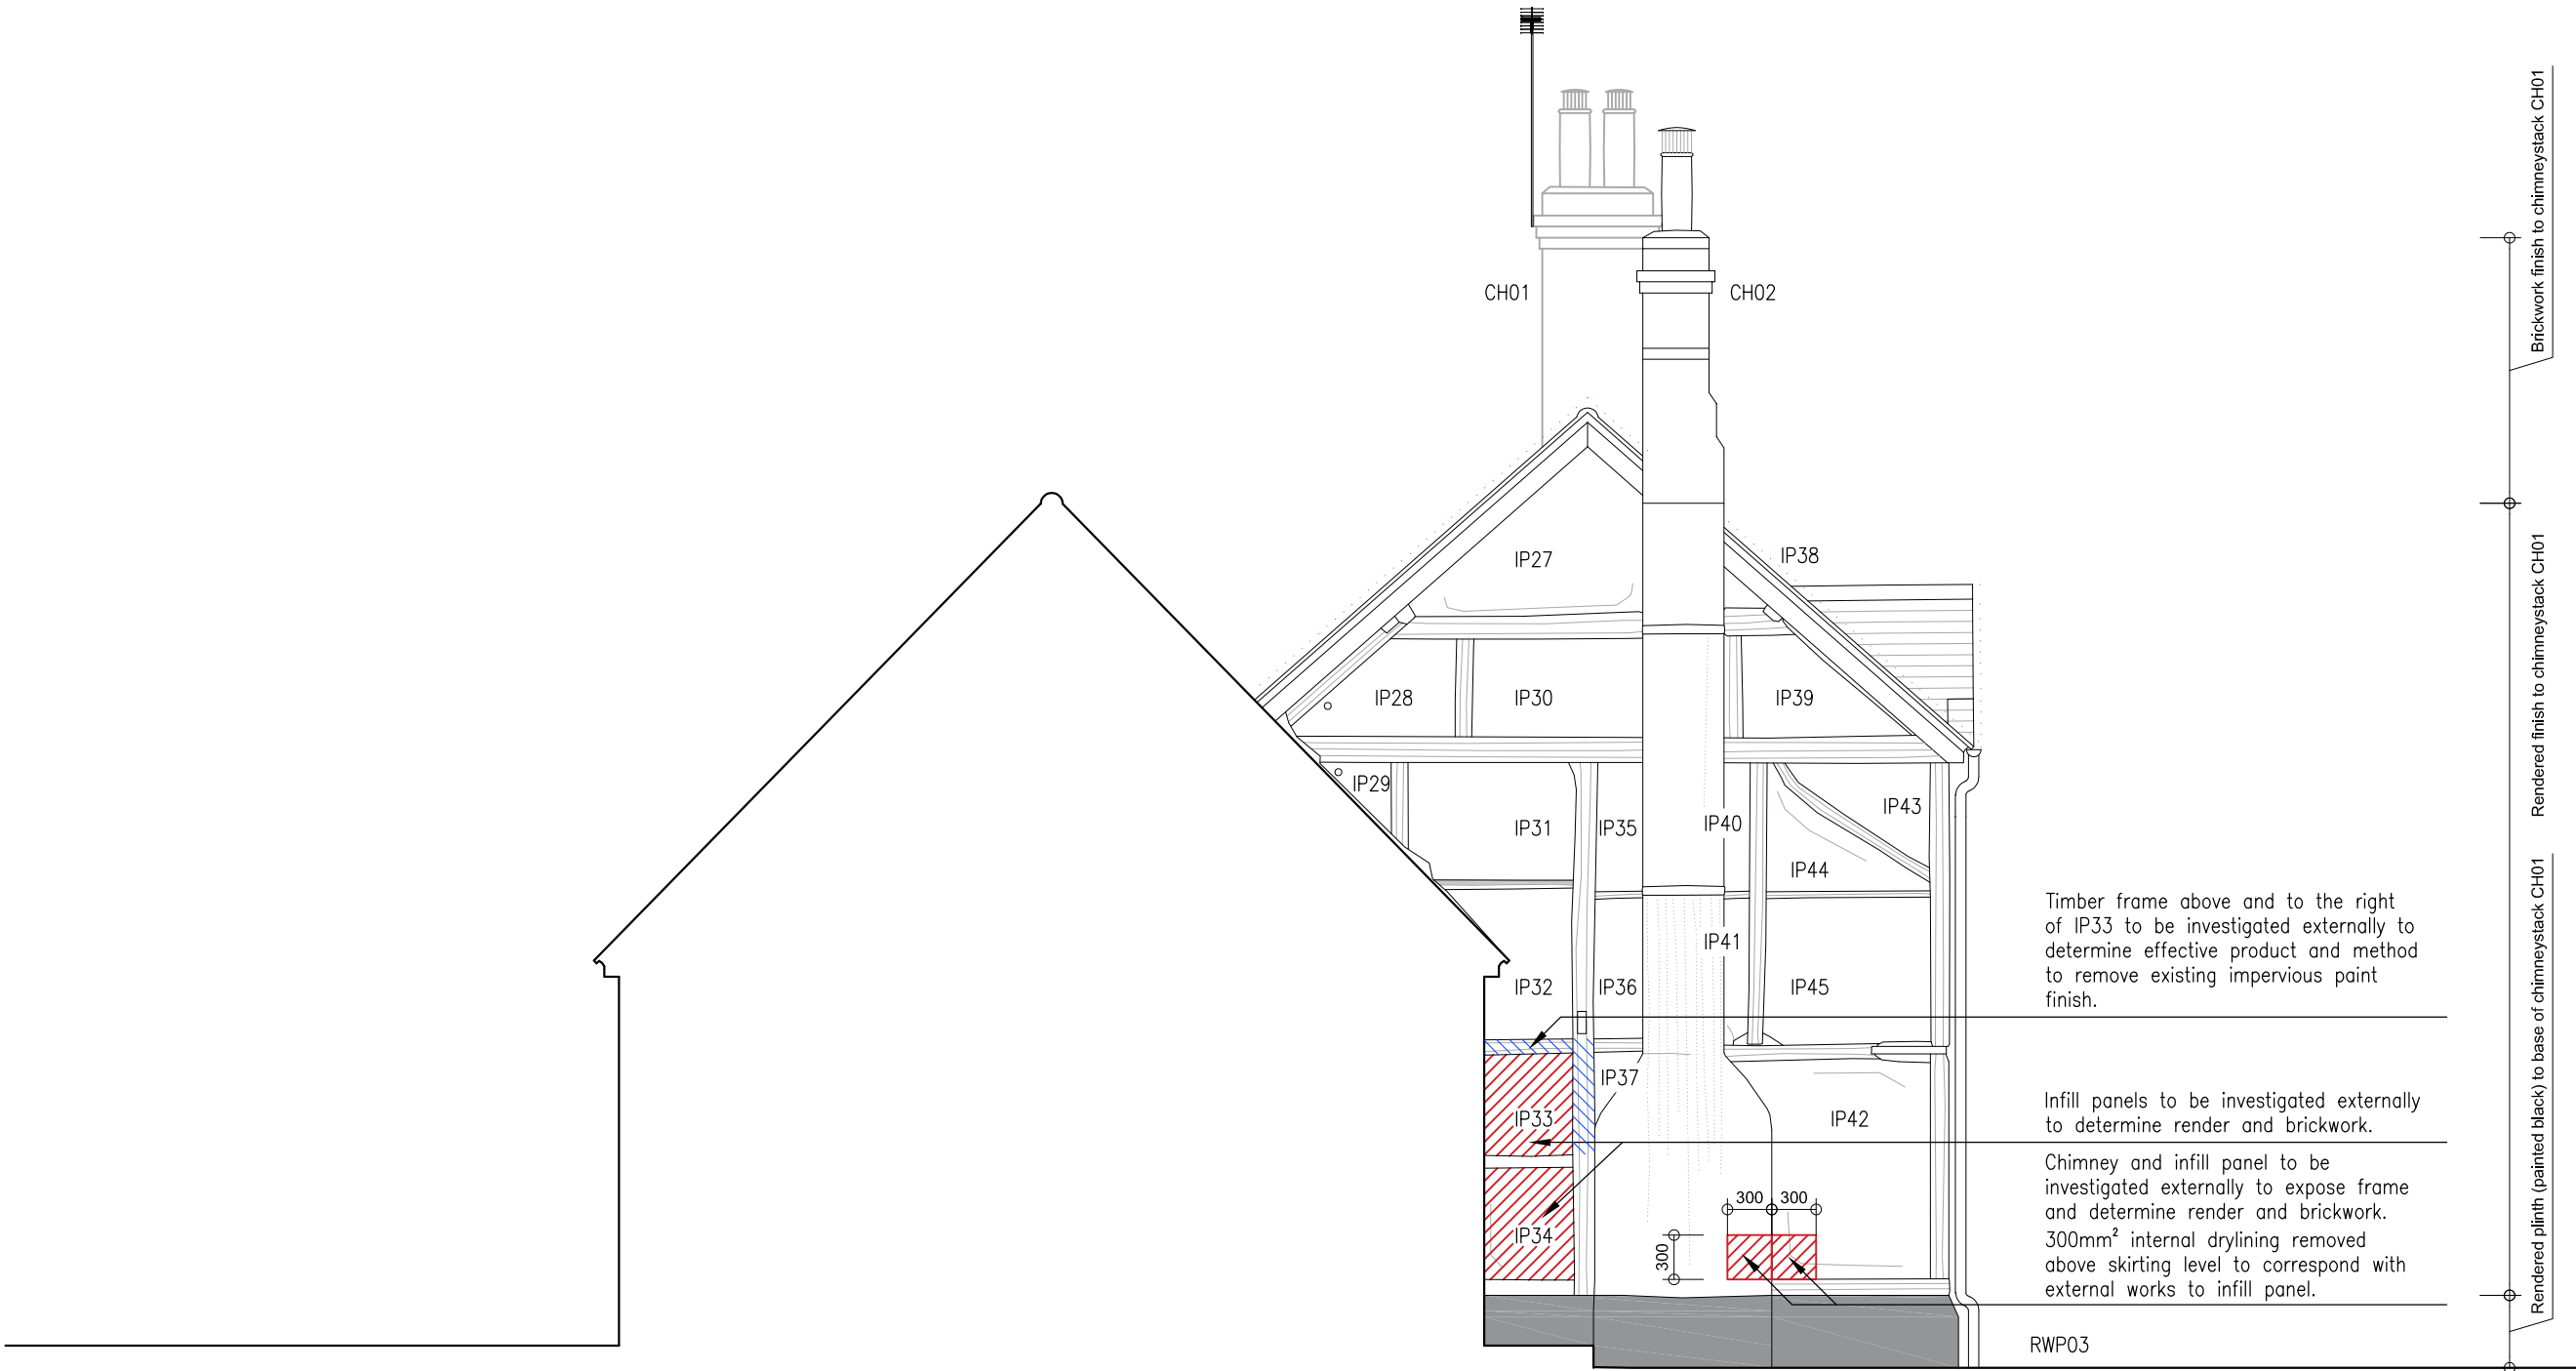

notes

All dimensions must be checked by the contractor before commencing work on site.
No deviation from this drawing will be permitted without the prior written consent of the Architect.
This drawing is to be read with all relevant Morse Webb Ltd, Structural, M&E and Specialist drawings, reports and specifications. Any discrepancies in dimensions or details on or between these drawings / reports / specifications should be brought to the attention of Morse Webb Ltd in writing for clarification.
Refer to S.Eng drawings and documents for specified repairs to existing timber structure.

Key

Areas to be affected by opening up works,

Areas for paint removal system to be tested.

01/22.08.2024 Areas for test paint removal shown
00/24.04.2024 LBC Application
revision/date note

morsewebb
architects
The Byre The Street Bramley Hampshire RG26 5DE
T: 01256 587888 W: www.morsewebb.co.uk

project
1 Radstock Farm Cottages, Earley

title
North West Side Gable Elevation - Opening Up

scale 1:50@A3	status PLANNING	
job no. 972	dwg no. SK02	status/revision PL01

© Morse Webb Ltd

01 SIDE (NORTH-WEST) ELEVATION OPENING UP - ORIGINAL COTTAGE
1:50

