




Native Tree and Shrub Buffer Mix (1:20)
To be planted at 1m centres

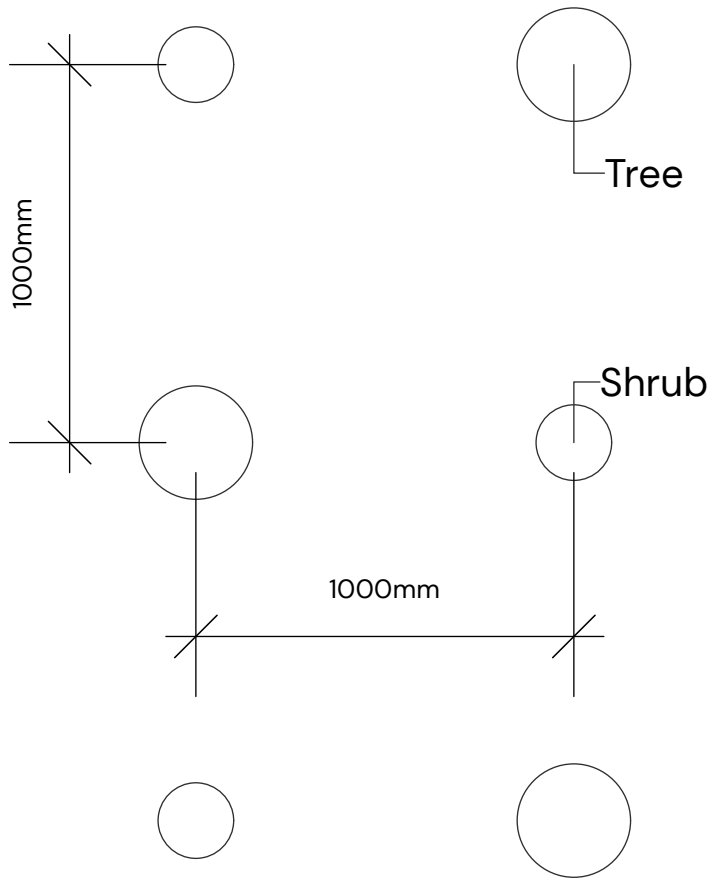


Native scrub mix (1:20)
To be planted at 1/m2

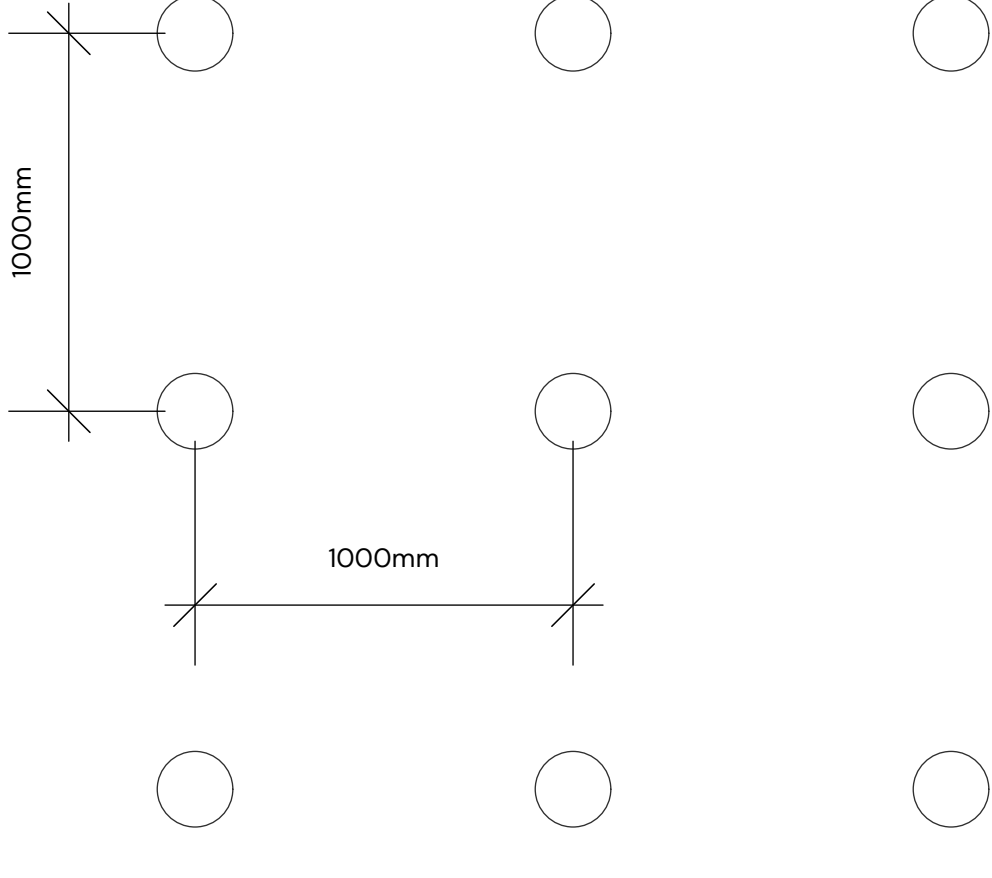


Native Woodland Planting (1:50)
To be planted at 1600 plants per hectare

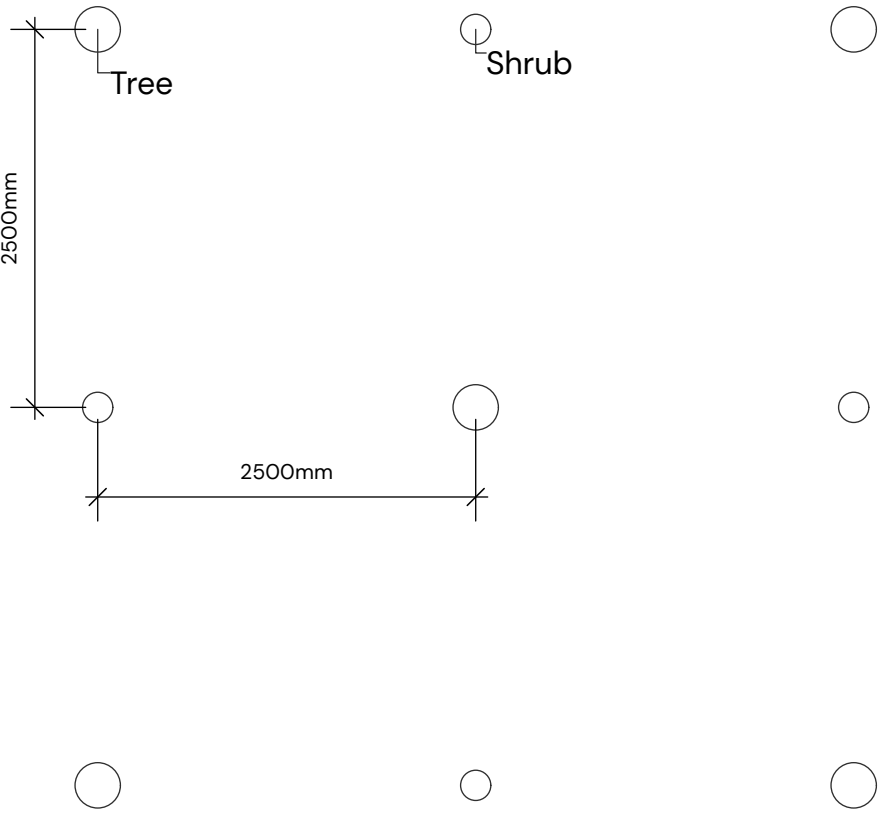


Hedgerow Planting (1:20):
Double staggered rows, 450mm apart with 7 per linear meter

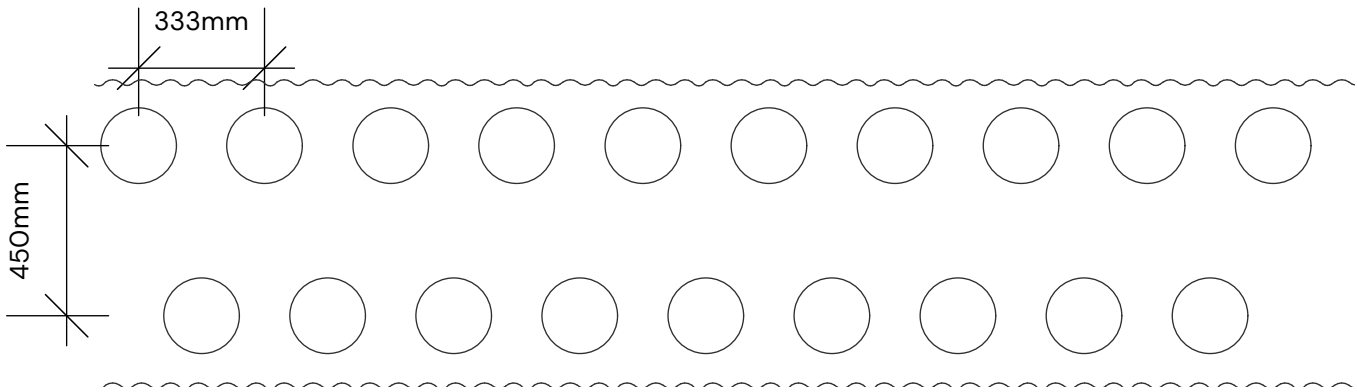


Bare root tree planting (1:20)
Within native tree and shrub buffer mix and native woodland planting

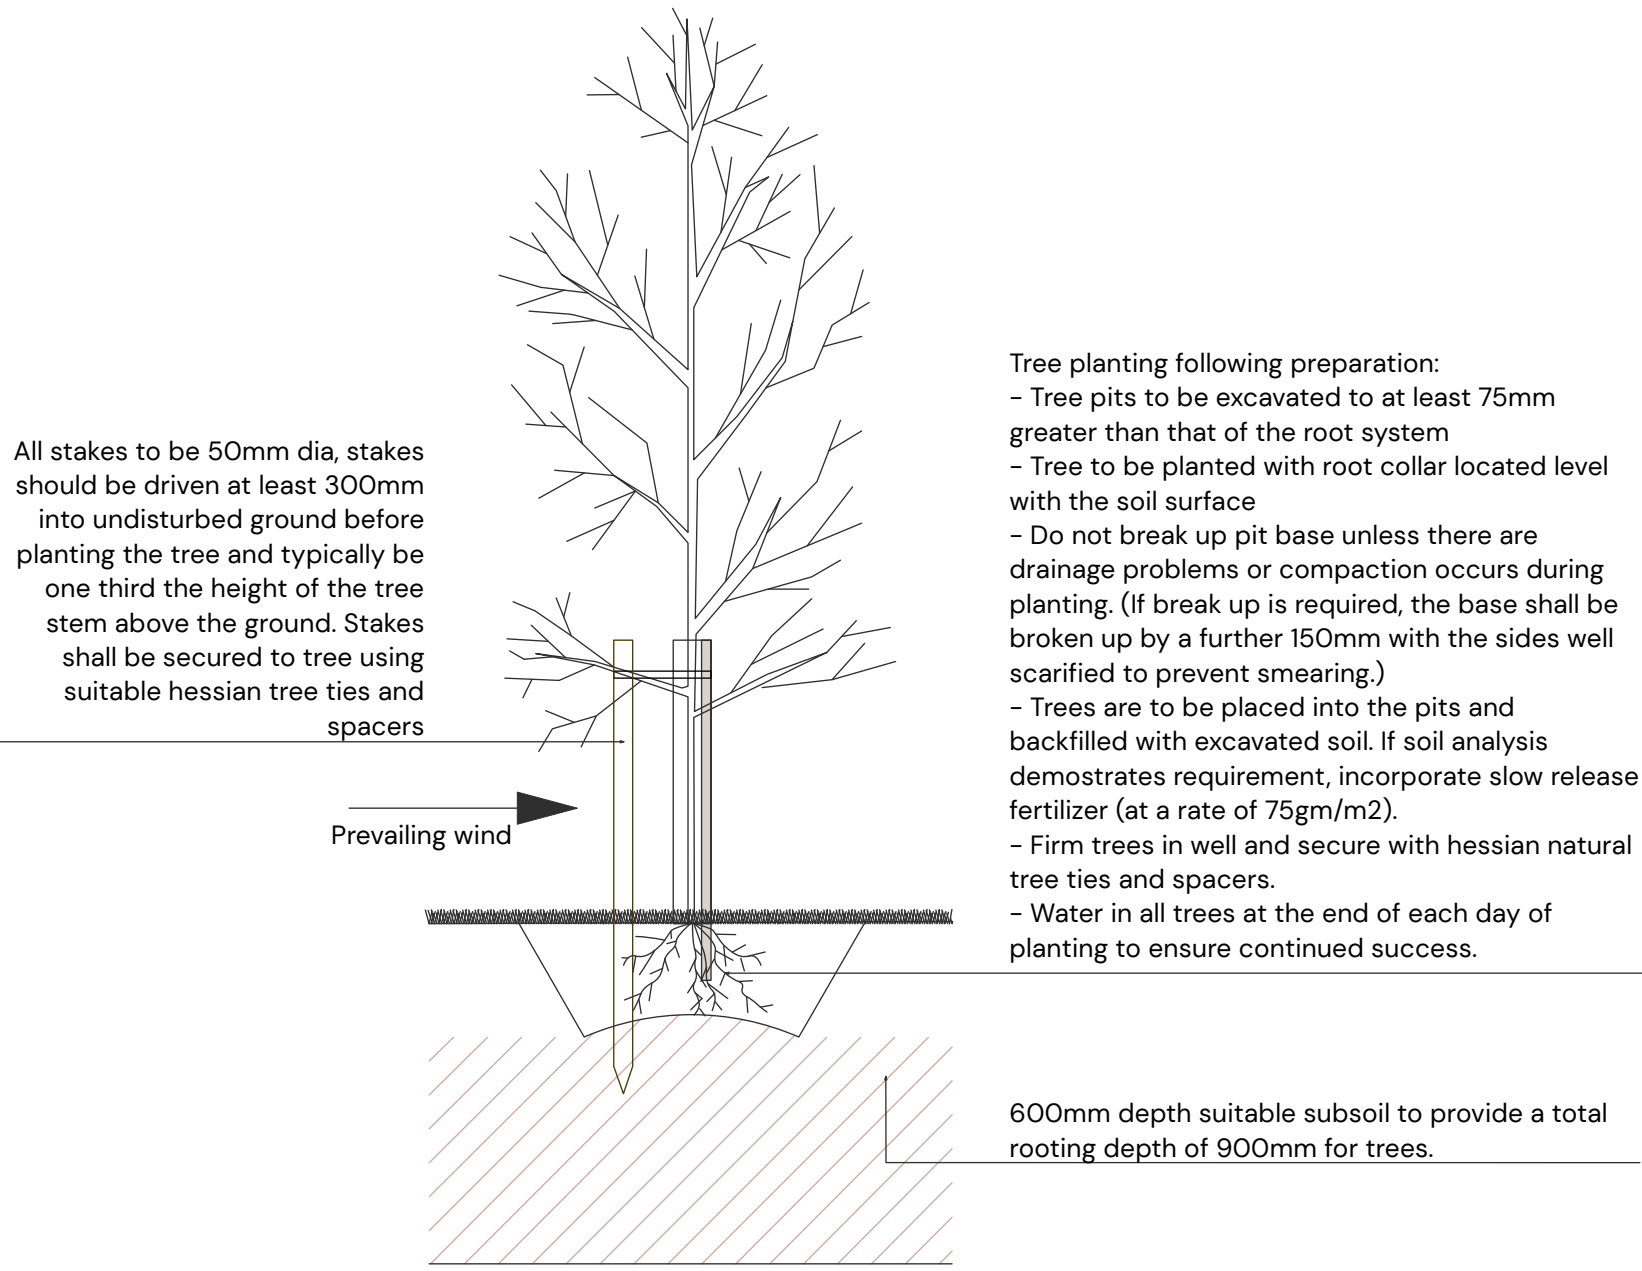


Bare root shrub planting (1:20)
Within native tree and shrub buffer mix; native woodland plant native scrub and native hedgerow

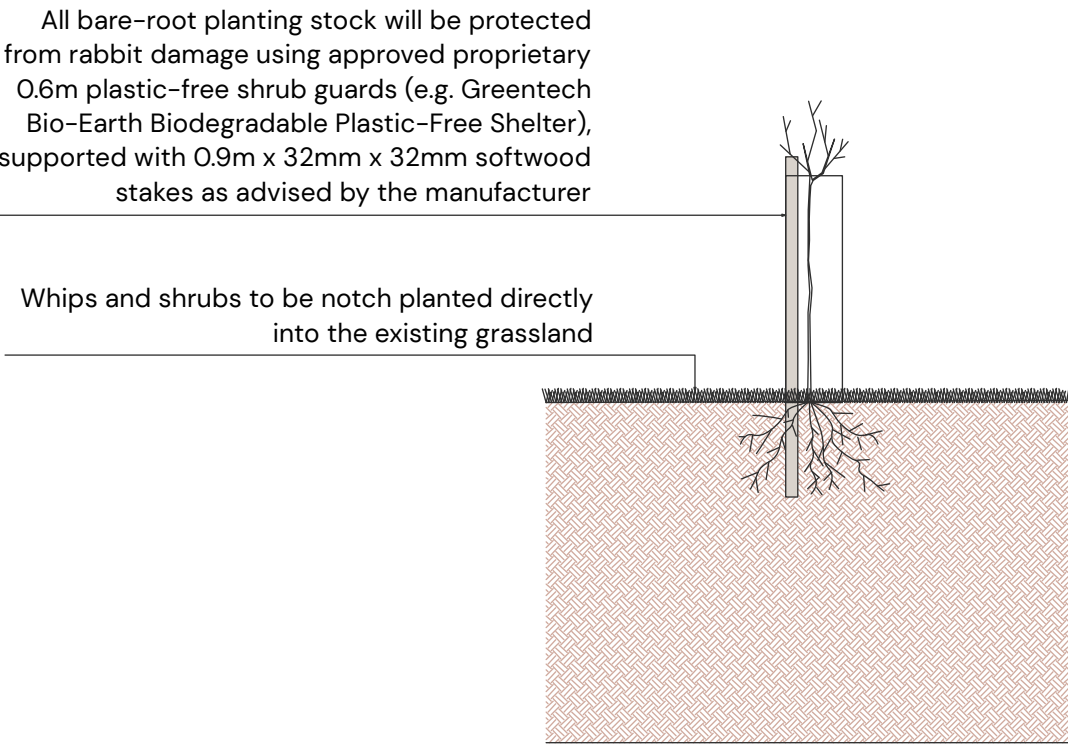


Wildflower Meadow (1:10):
Oversown at 4g/m²

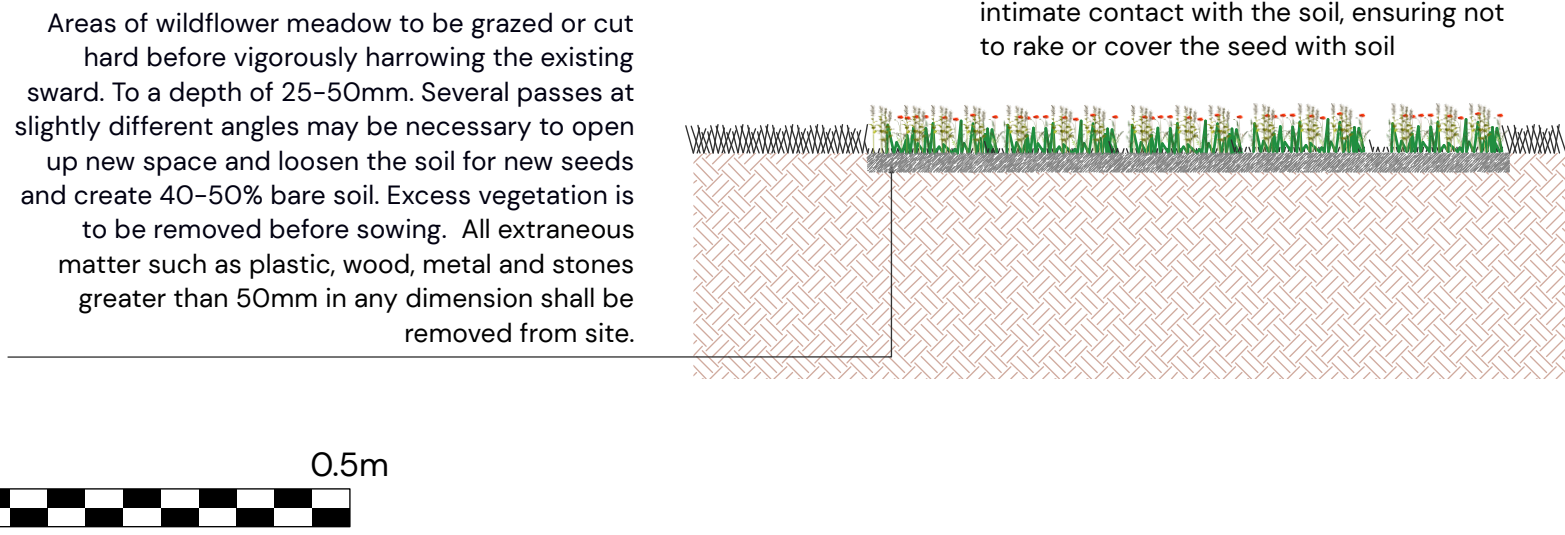

Tree Pit Detail 1 (1:50).
Tree with hard landscaping to one side of the tree pit (approximately 2m or less from the tree trunk) with soft landscaping to the other side

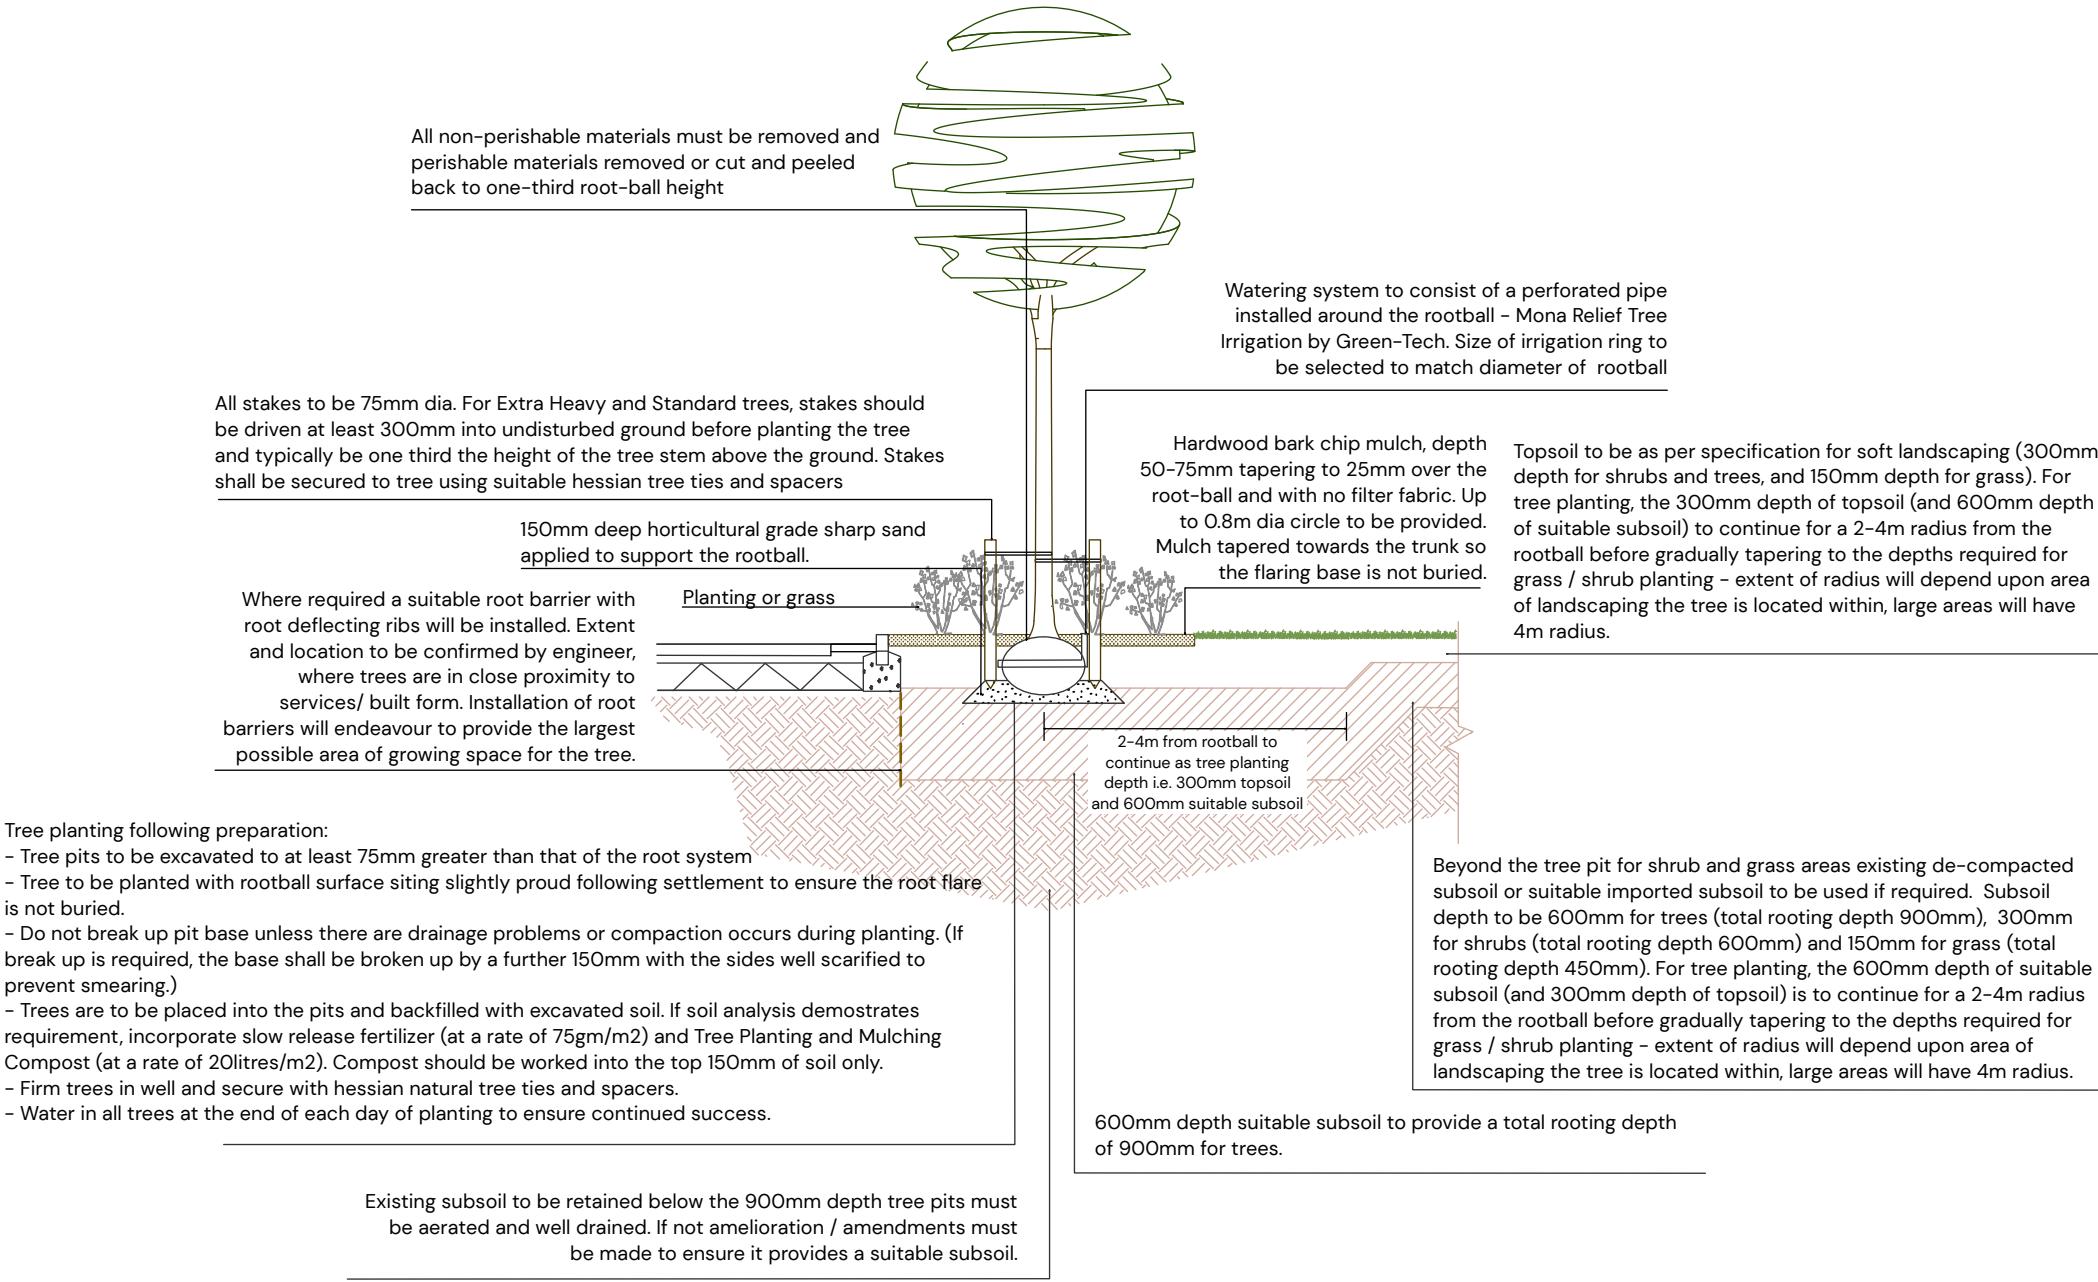

Indicative Tree Pit Detail 2 (1:50):
Tree with soft landscaping surrounding e.g hard landscaping is over 2m away from trunk

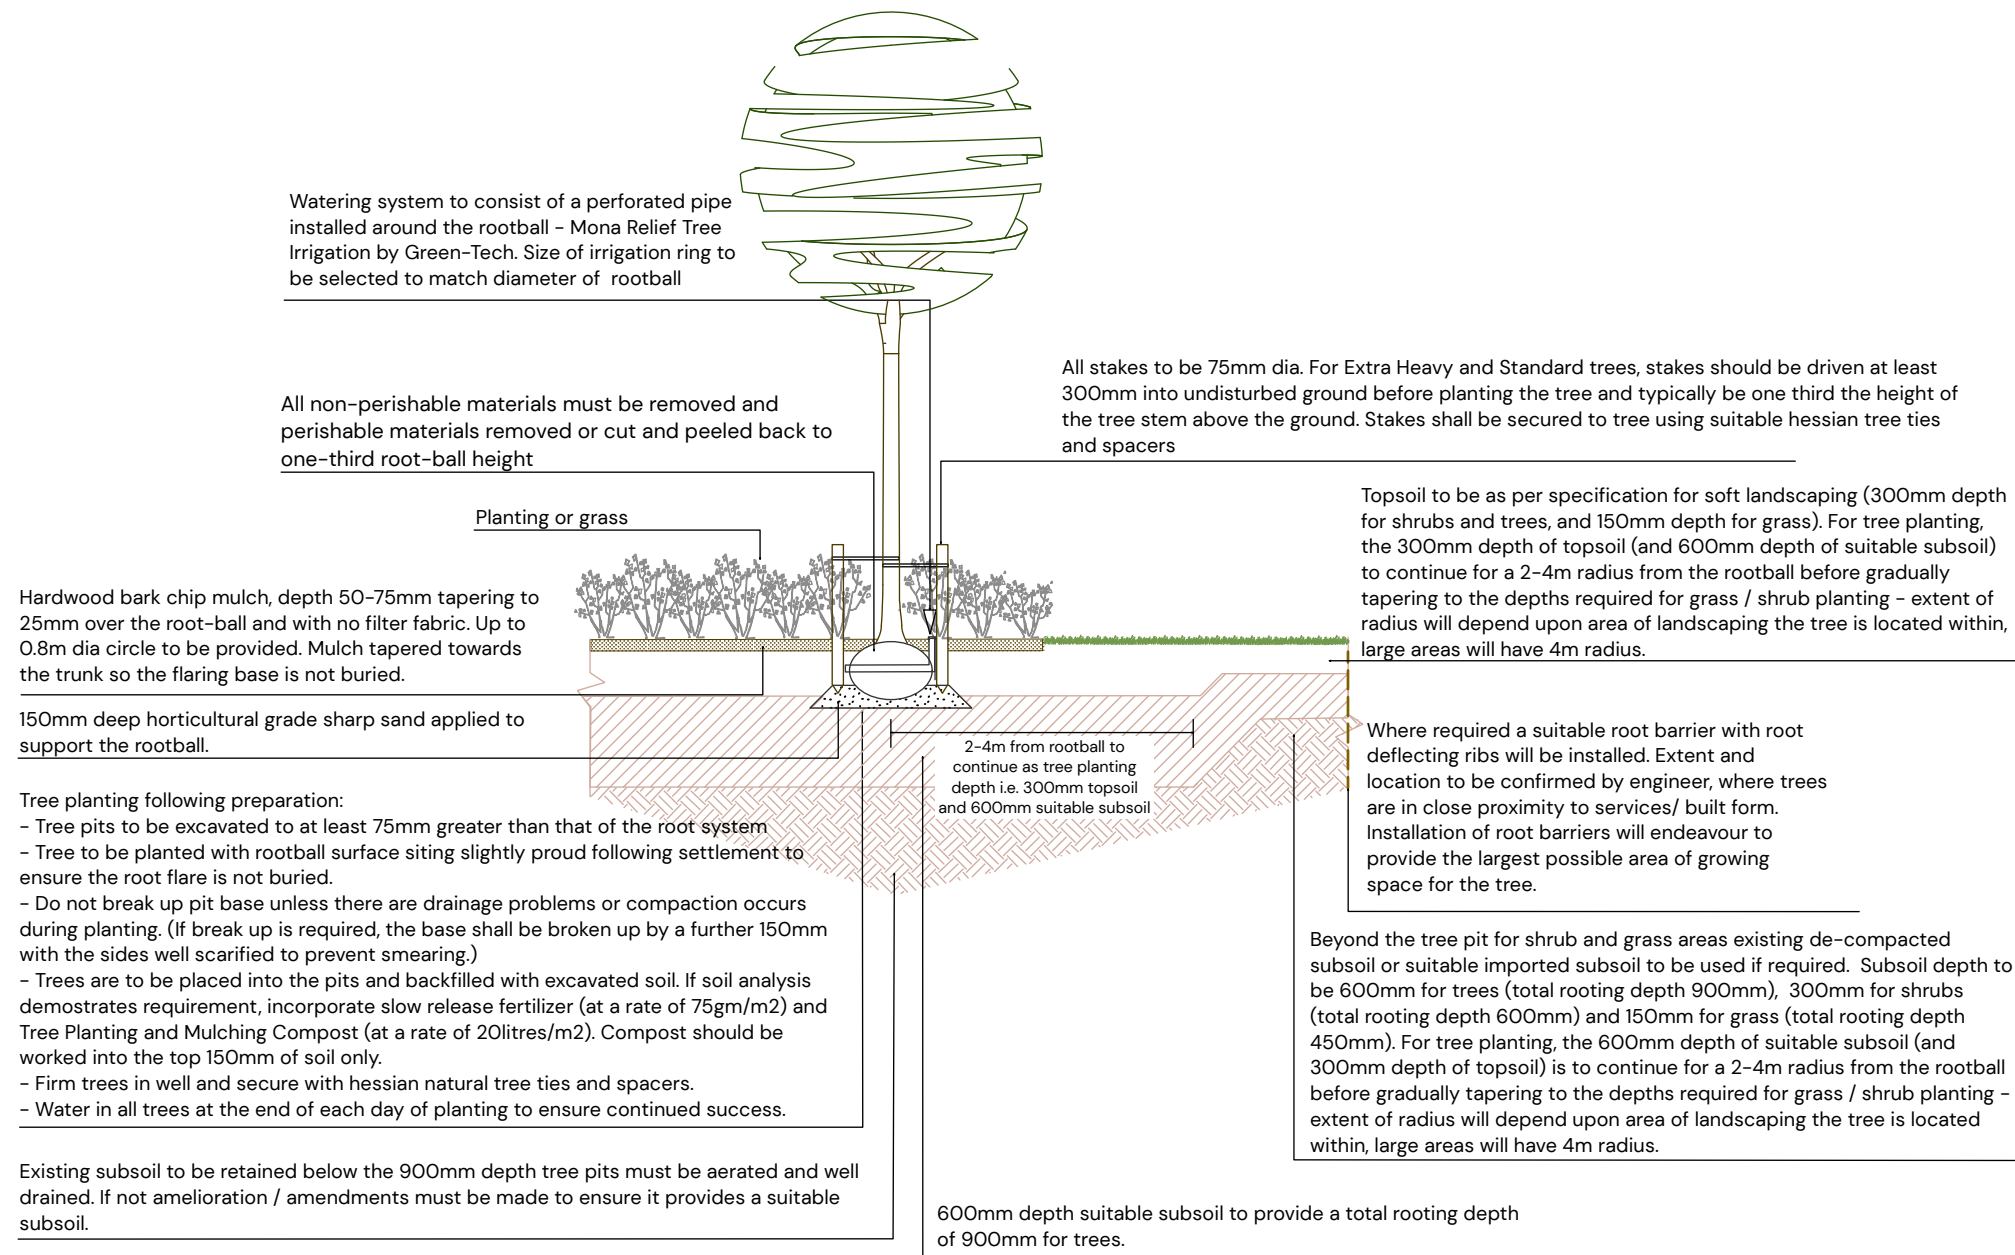

25/03/2024 A Revised to LPA comments
DATE NO REVISION NOTE

FOR PLANNING
Soft Landscaping Details

St Anne's SANG

CLIENT
Kingacre Estates Ltd

DATE SCALE TEAM APPROVED
25/03/2024 Various @A1 ASK RVF

DRAWING NUMBER
P23-1666_EN_003A

PEGASUS
GROUP

CONDITION 5 - Landscaping
Refer to P23-1666_EN_01 Detailed Soft
Landscape Proposals and
P23-1666_EN_02 Detailed Hard landscape
Proposals for further information