




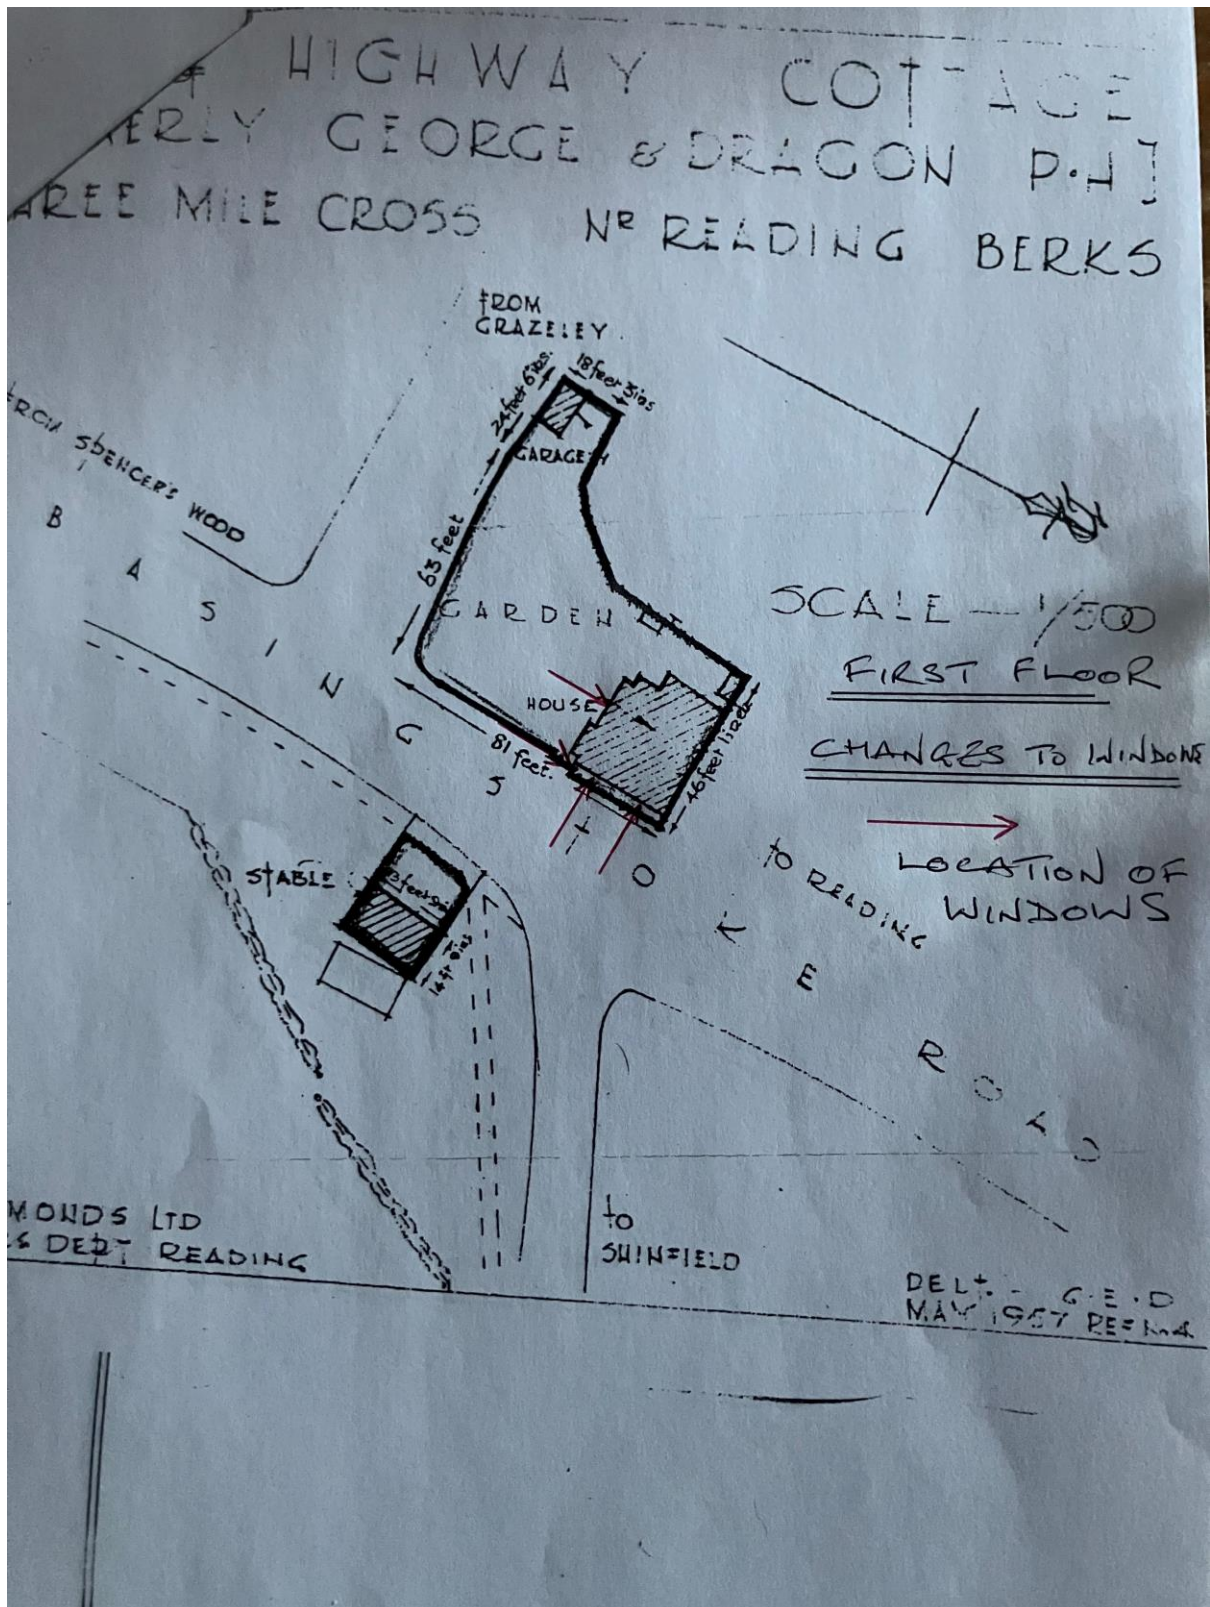

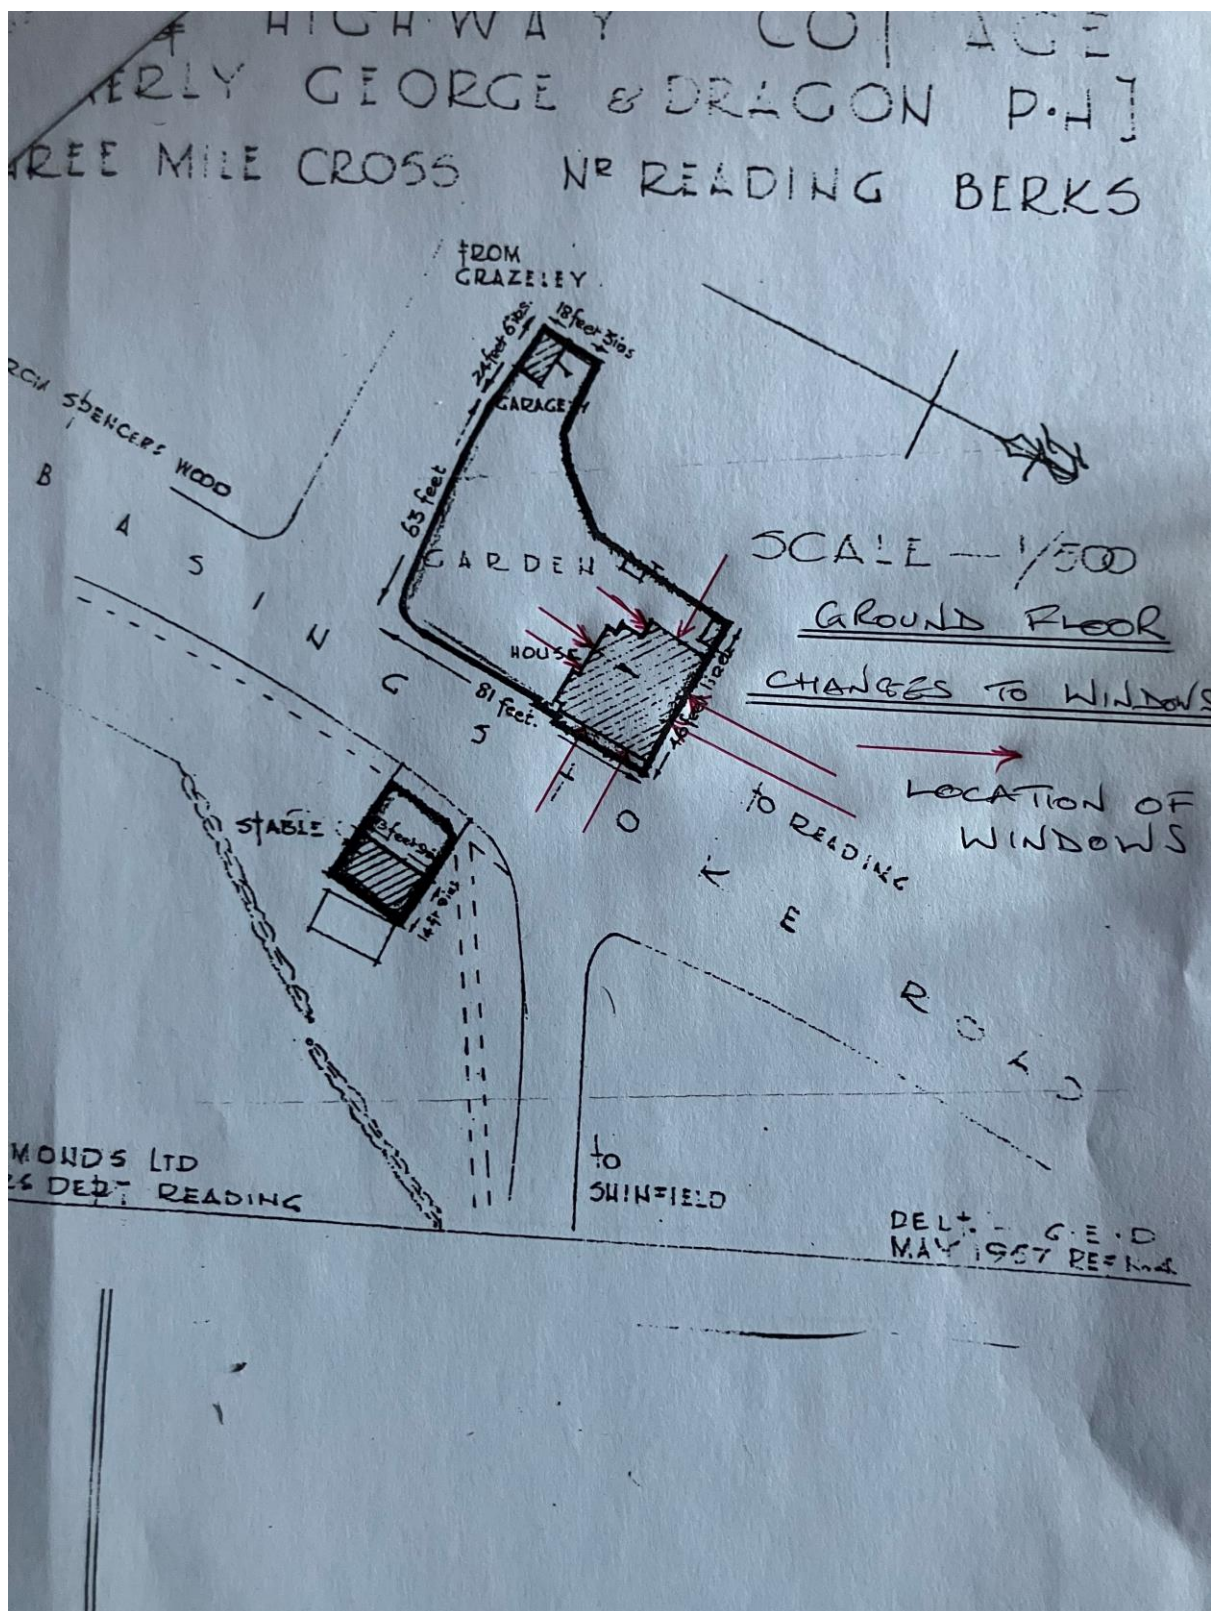

PD/423/61


BLOCK PLAN

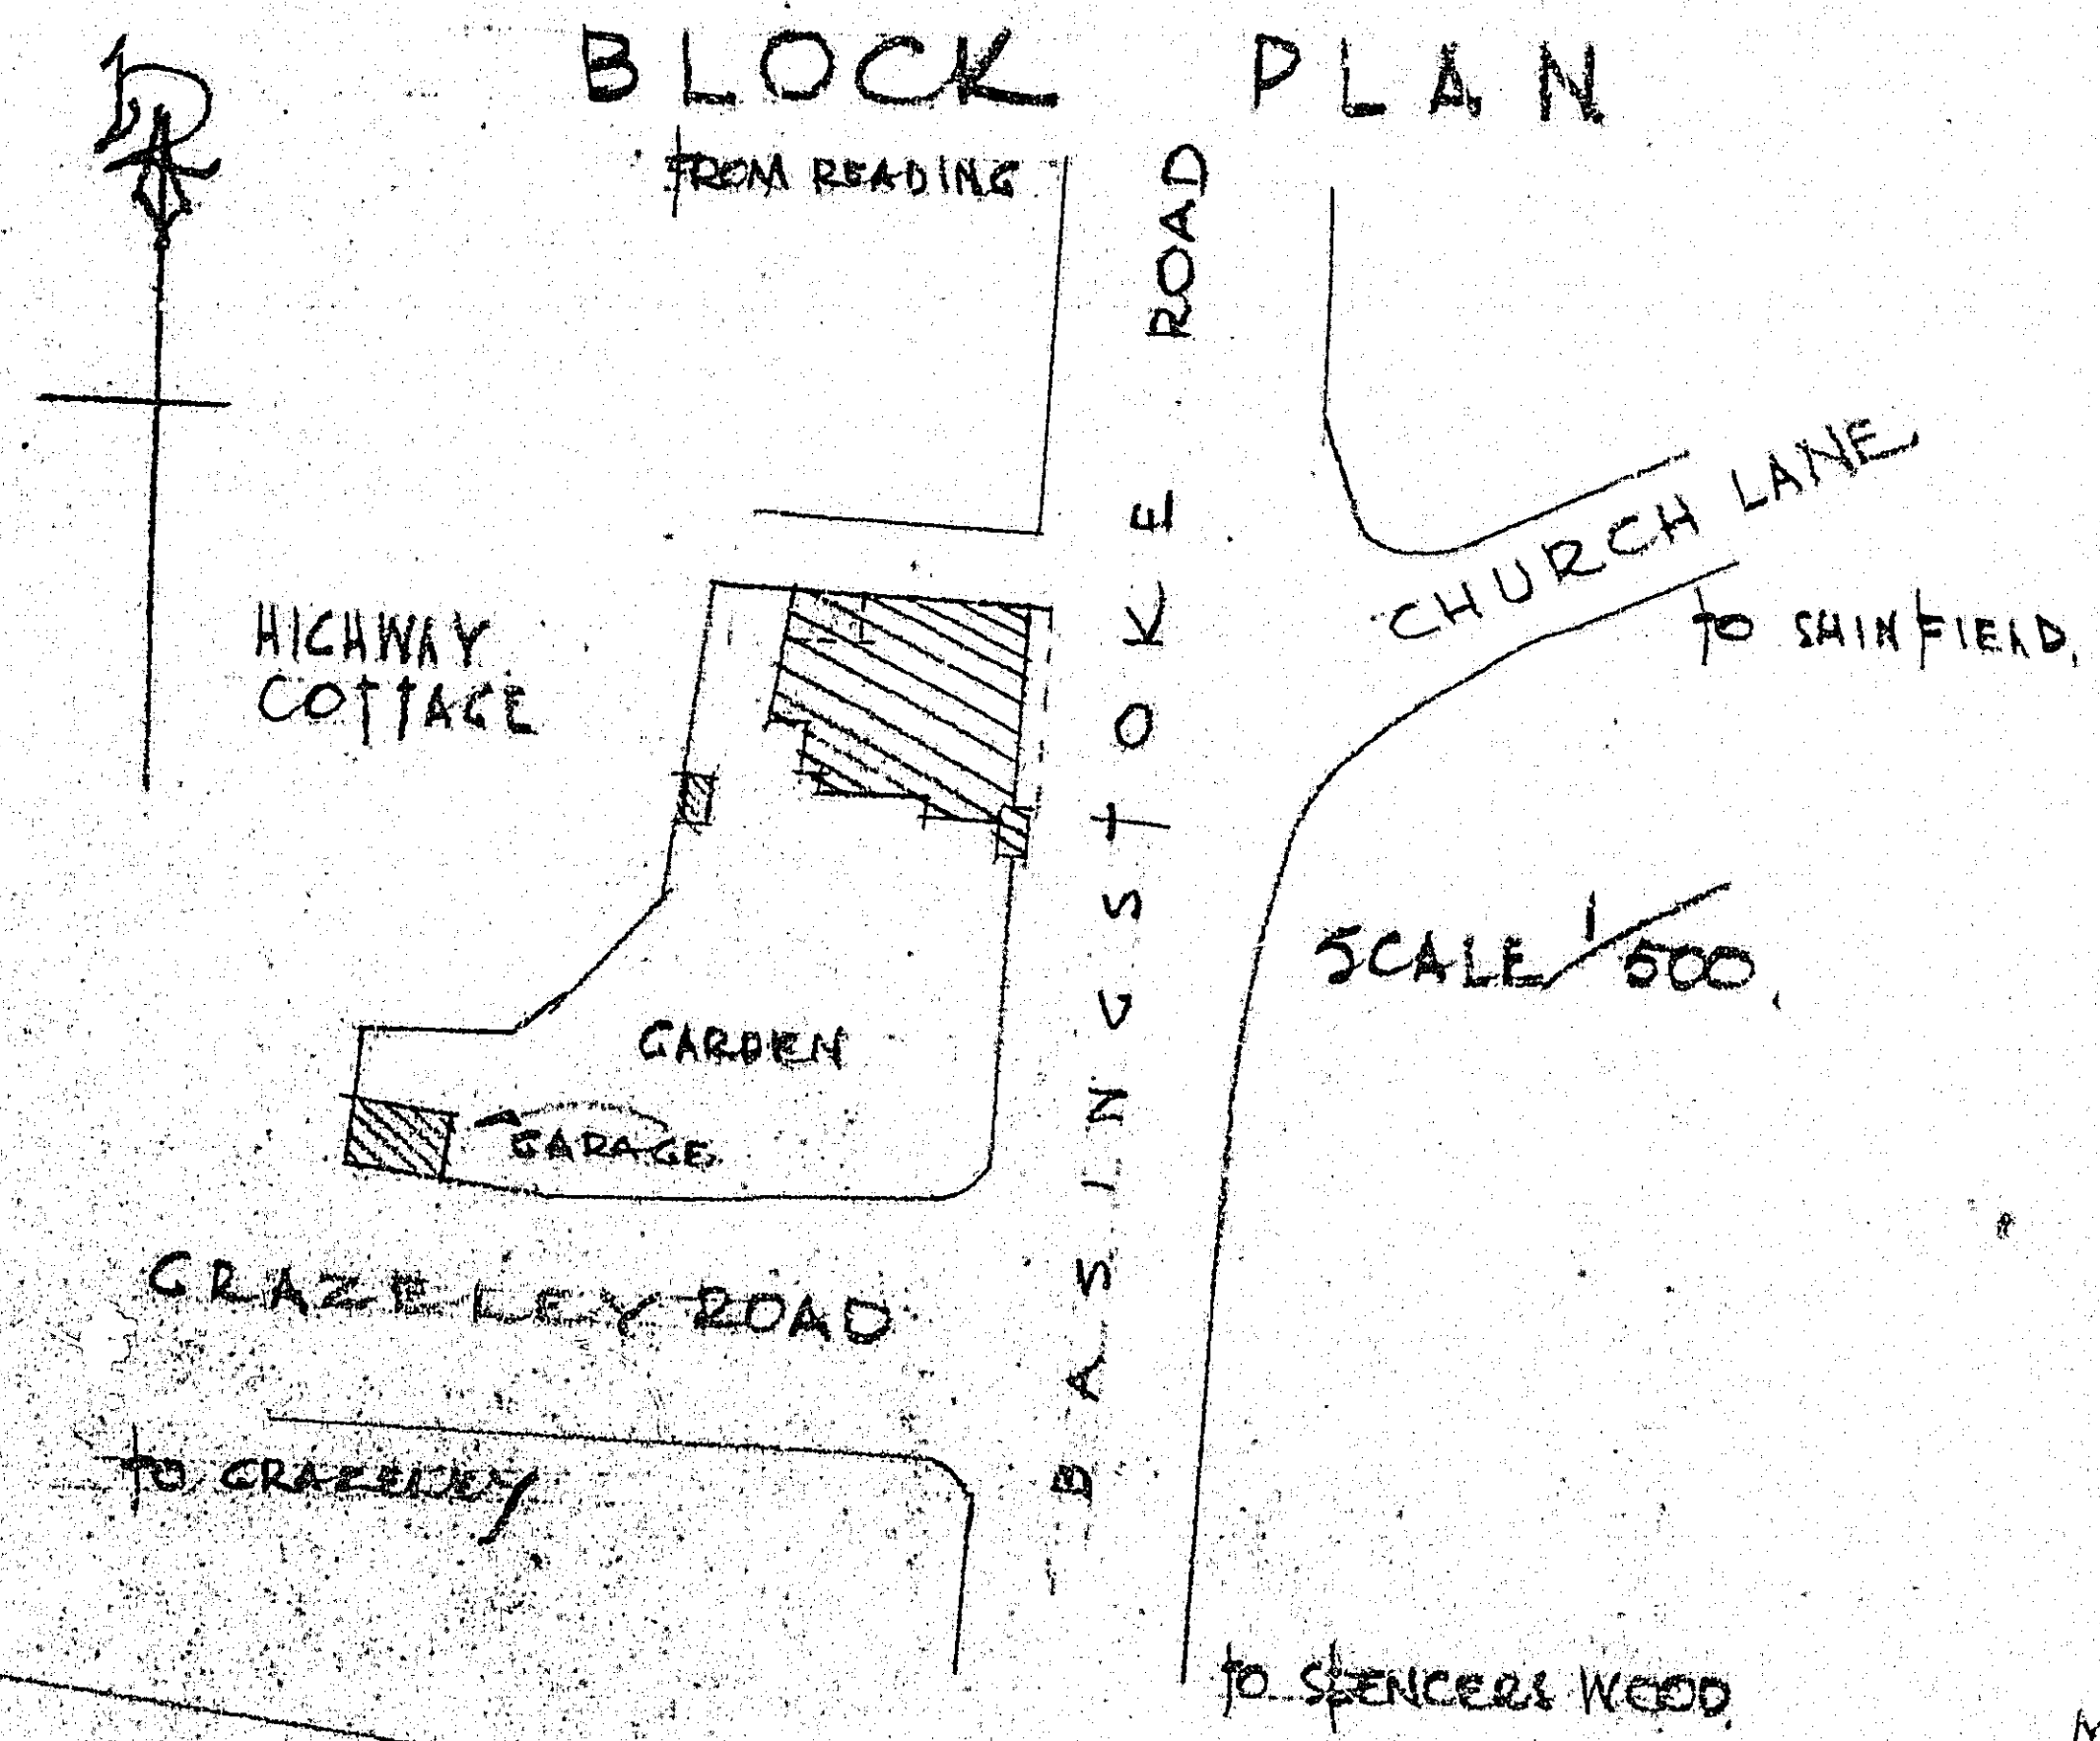


WOKINGHAM RDC
DEPOSITED PLAN
P.L.F. No.
EXAMINED FOR COMPLIANCE
WITH BUILDING BY-LAWS
3/8/61 INITIALS *gh*

This Plan is approved subject to
strict compliance with the Building
By-Laws in force in the Wokingham
Rural District.


PD/423/61

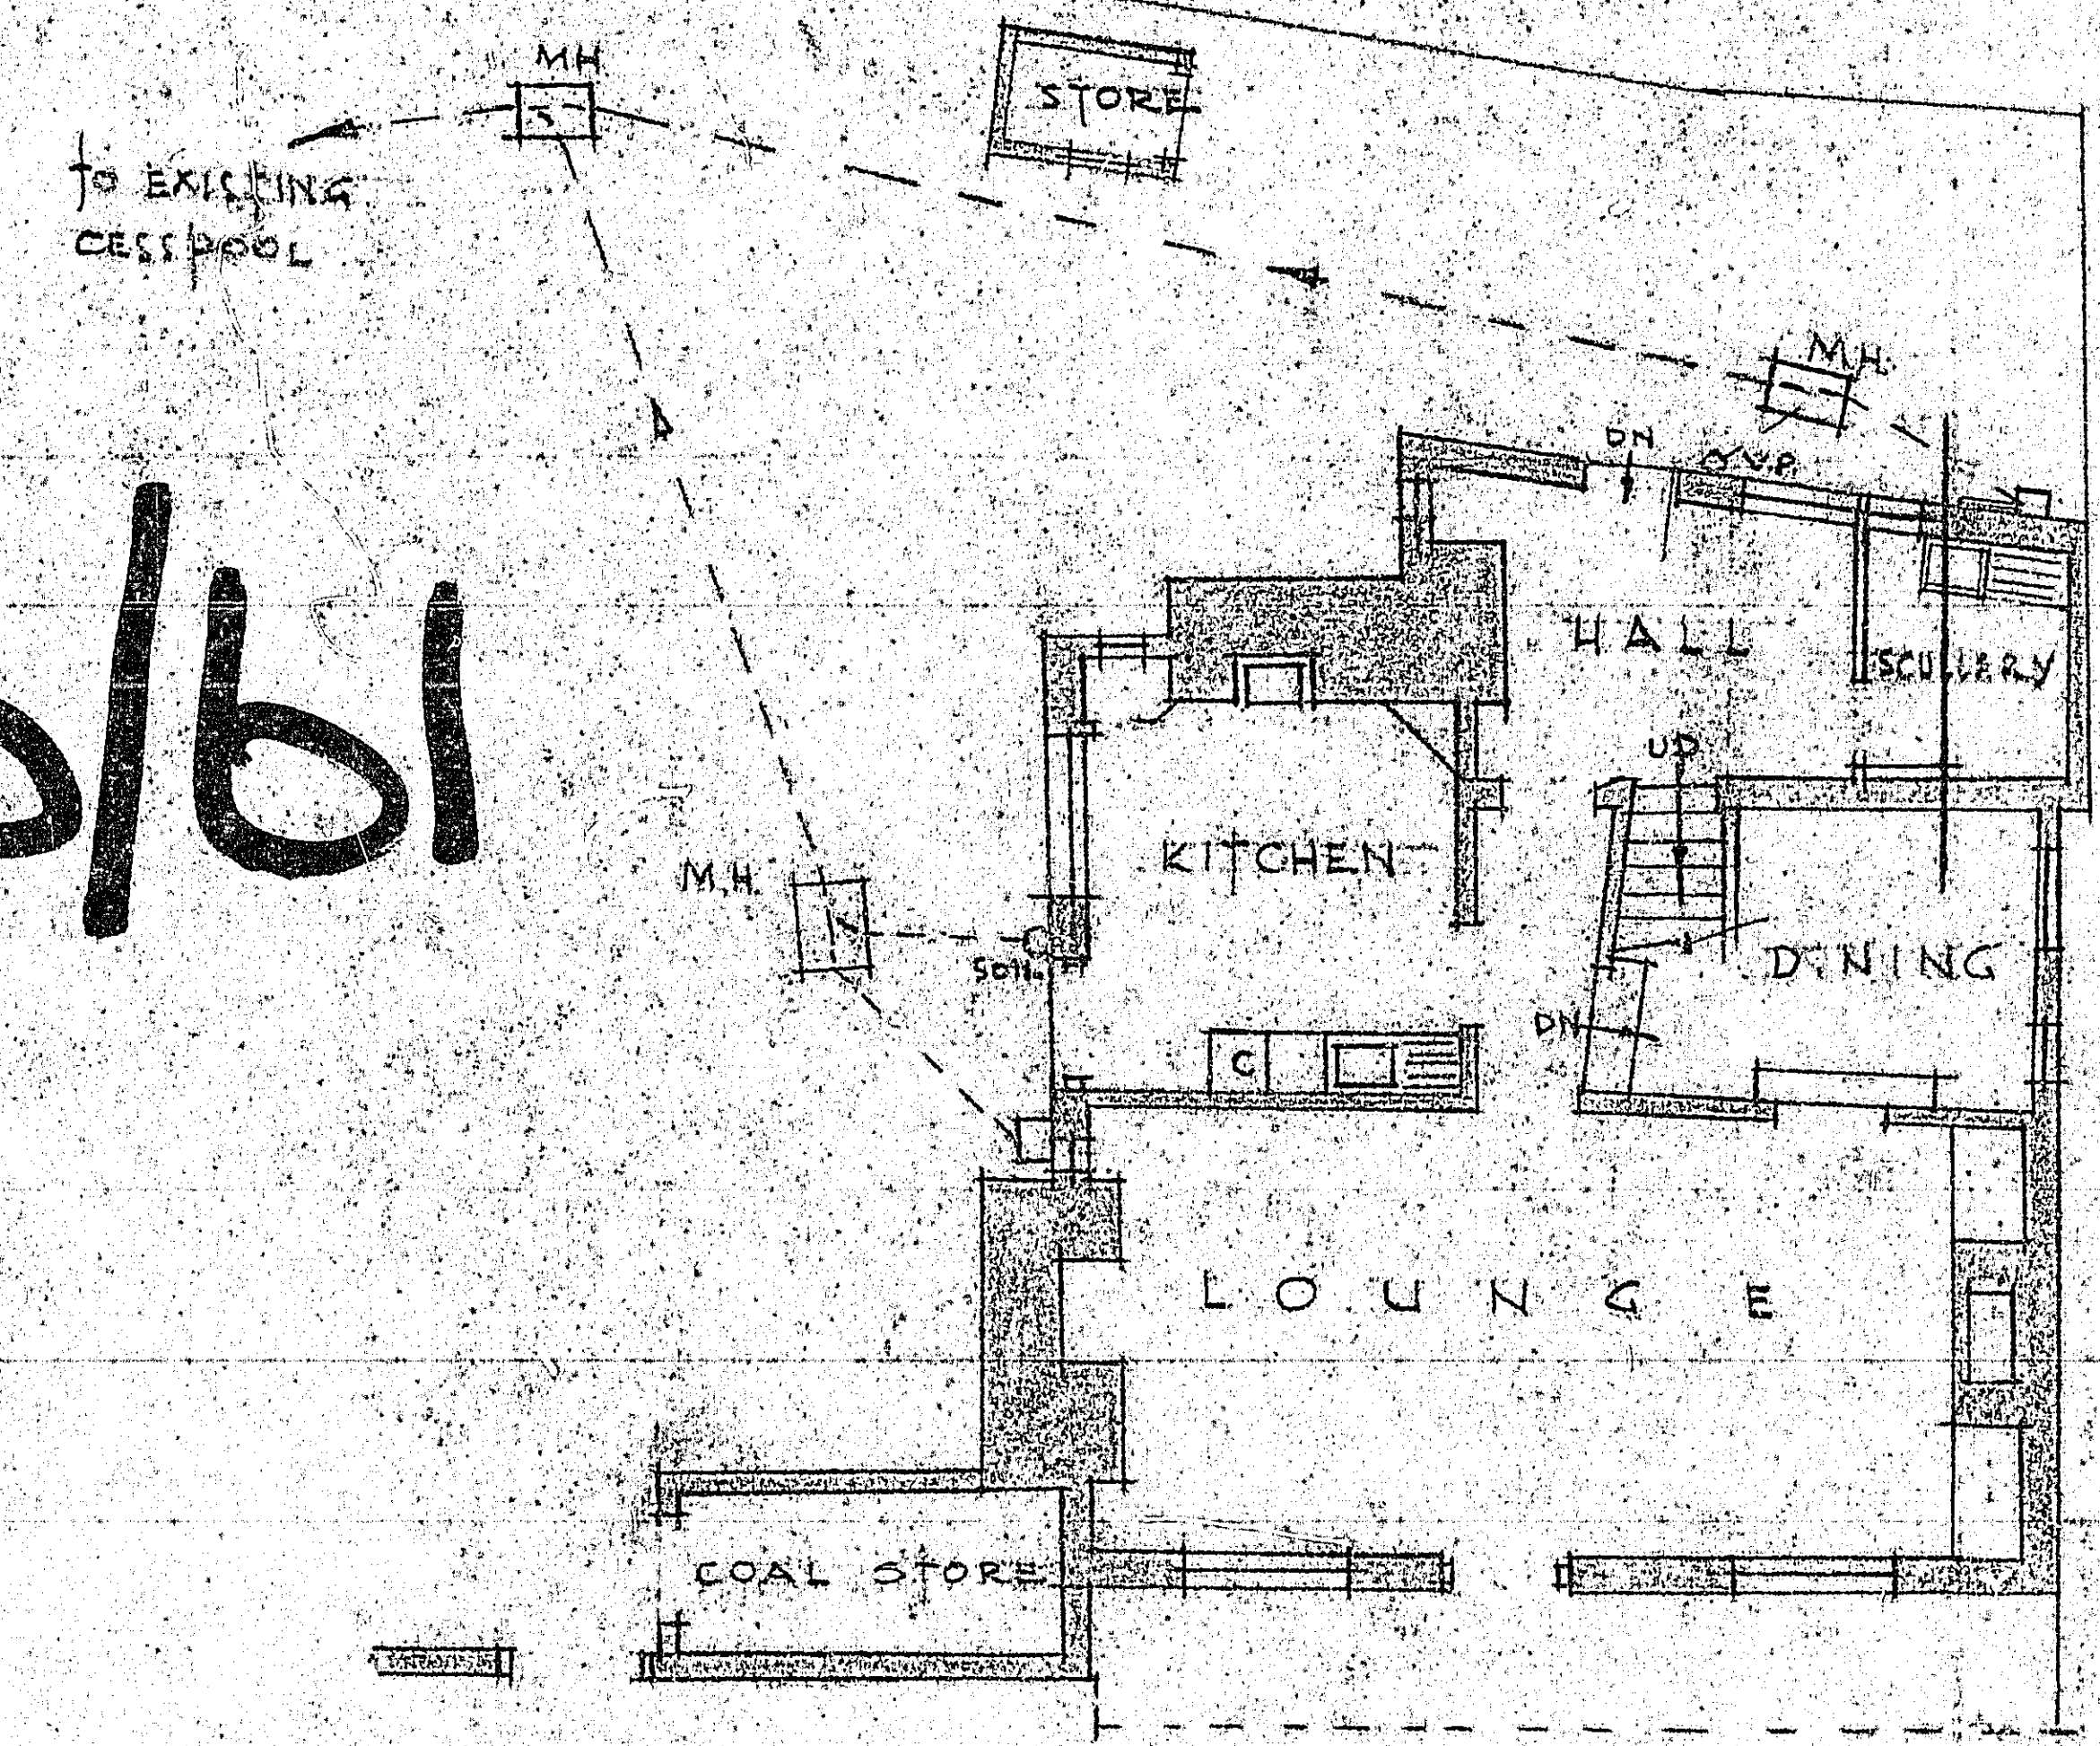

GROUND FLOOR PLAN
AS EXISTING

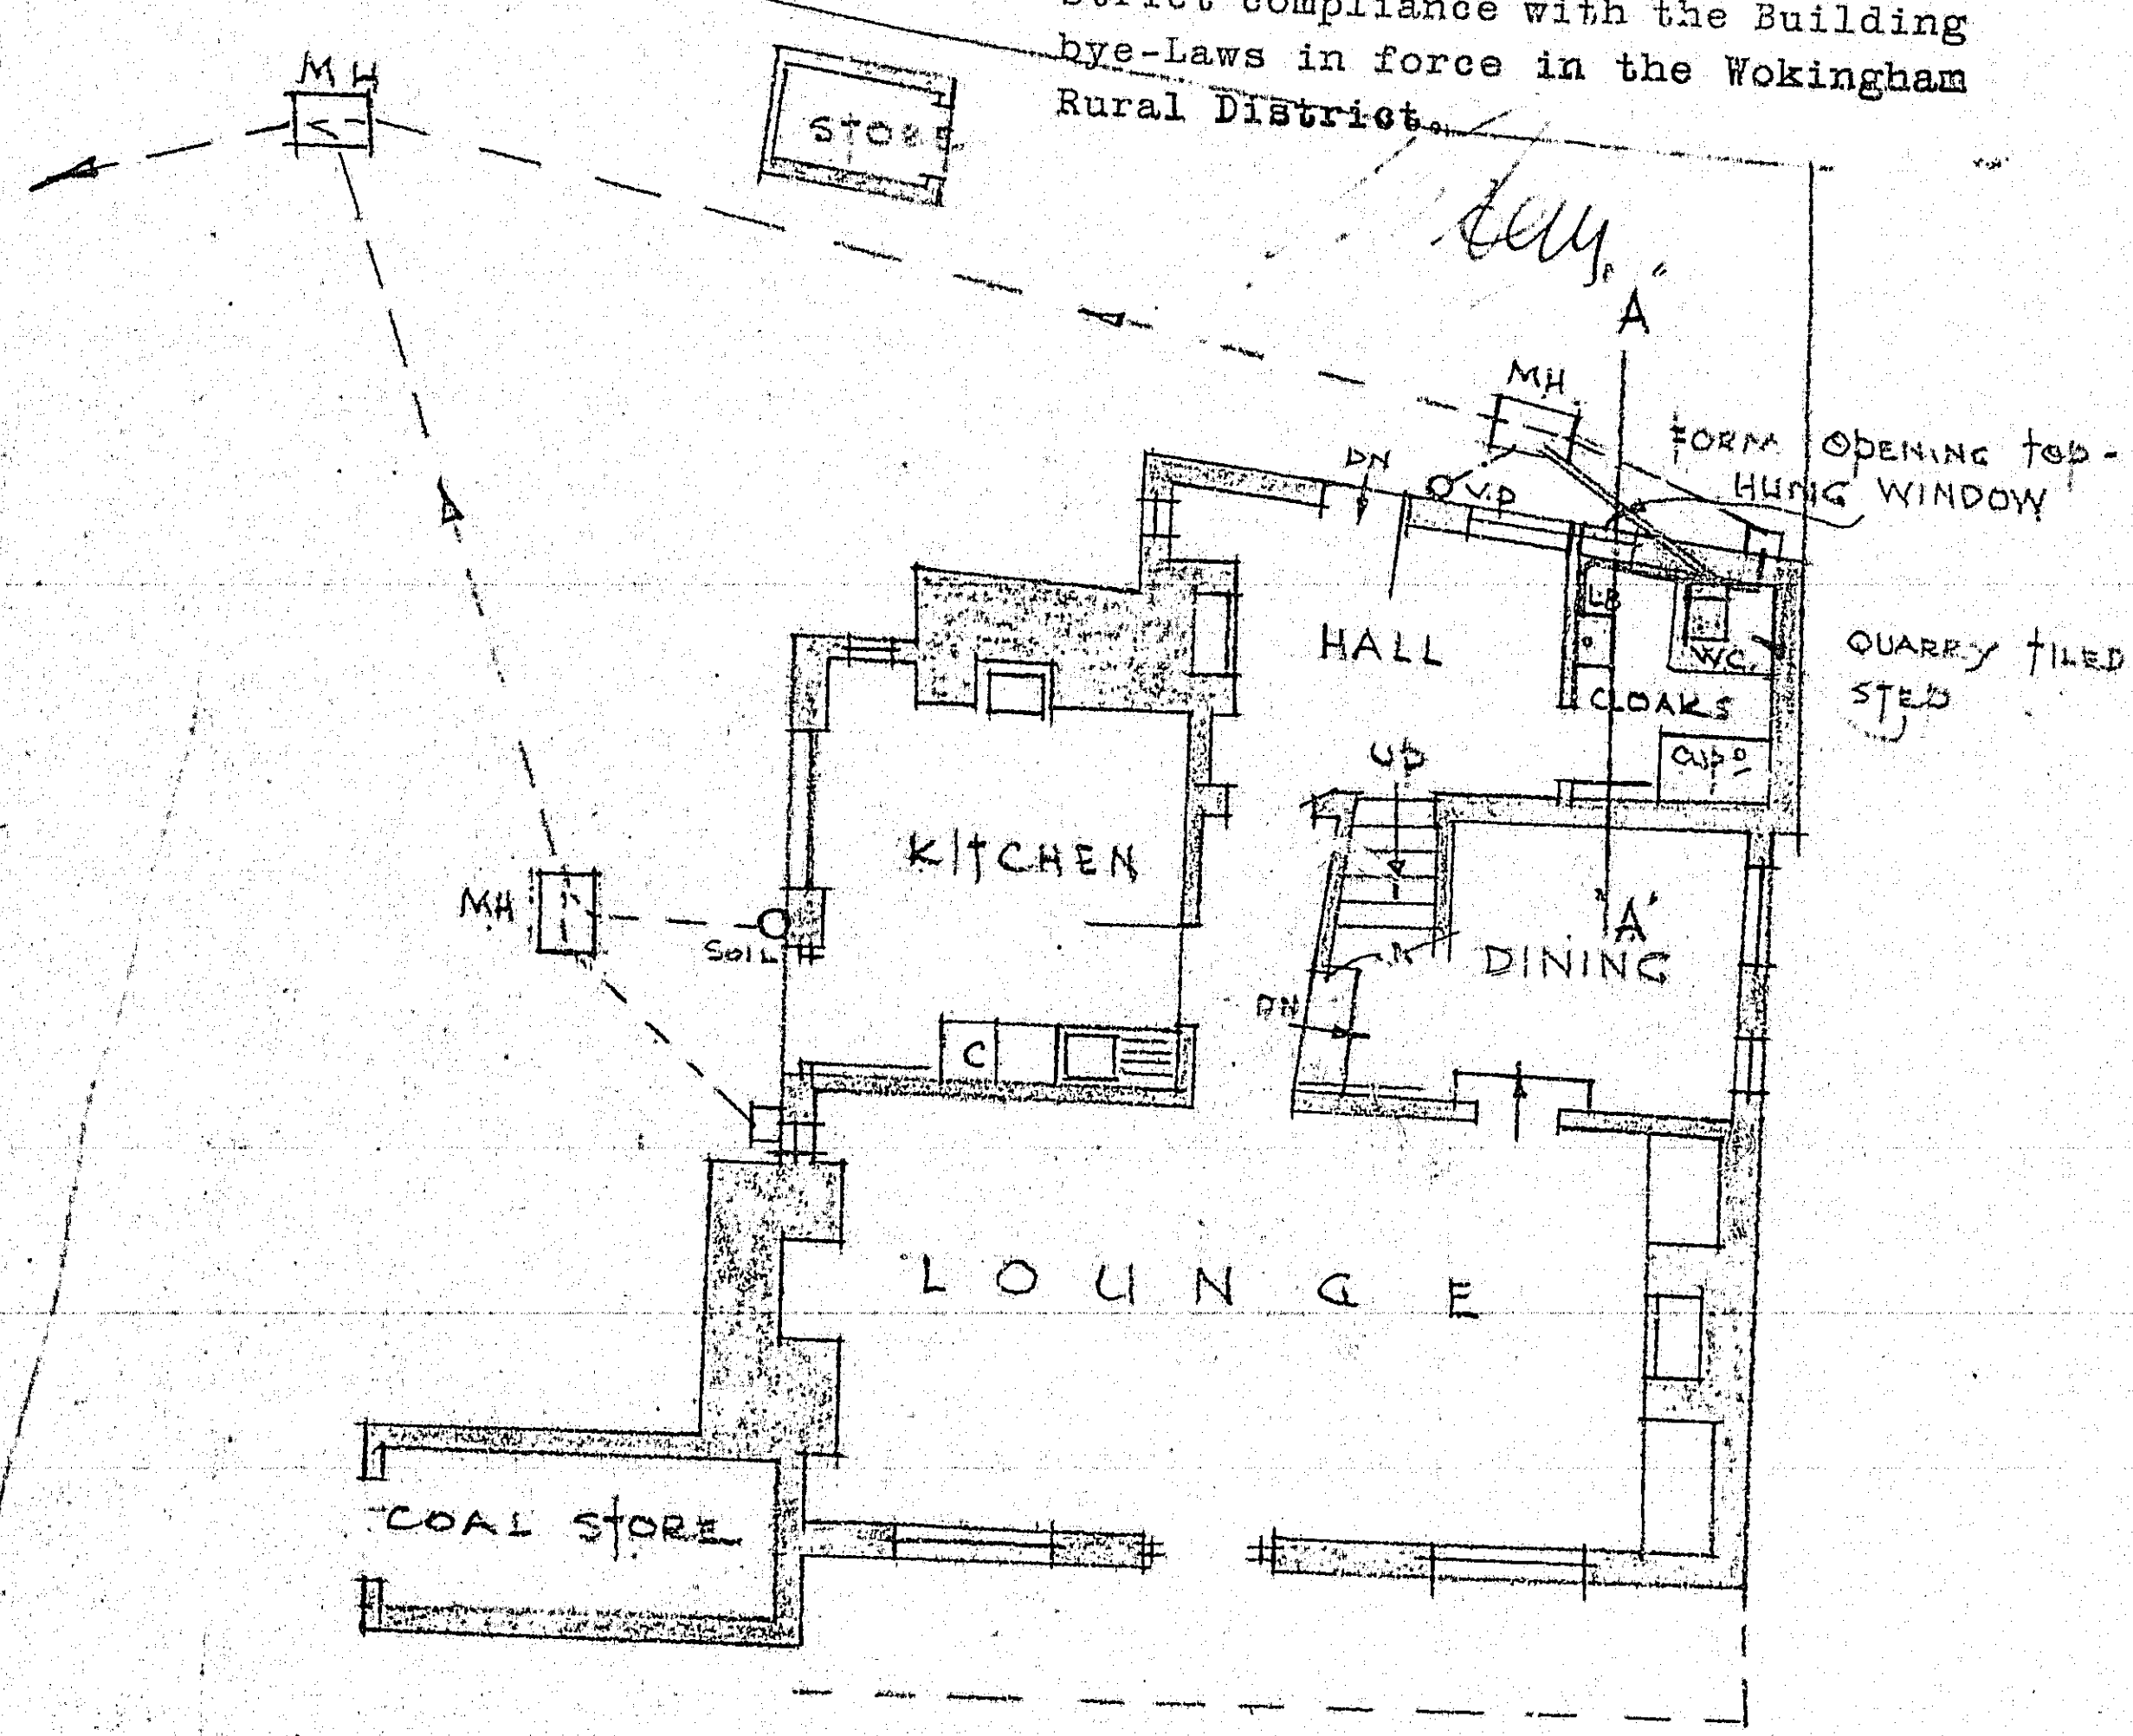


GROUND FLOOR PLAN
AS PROPOSED

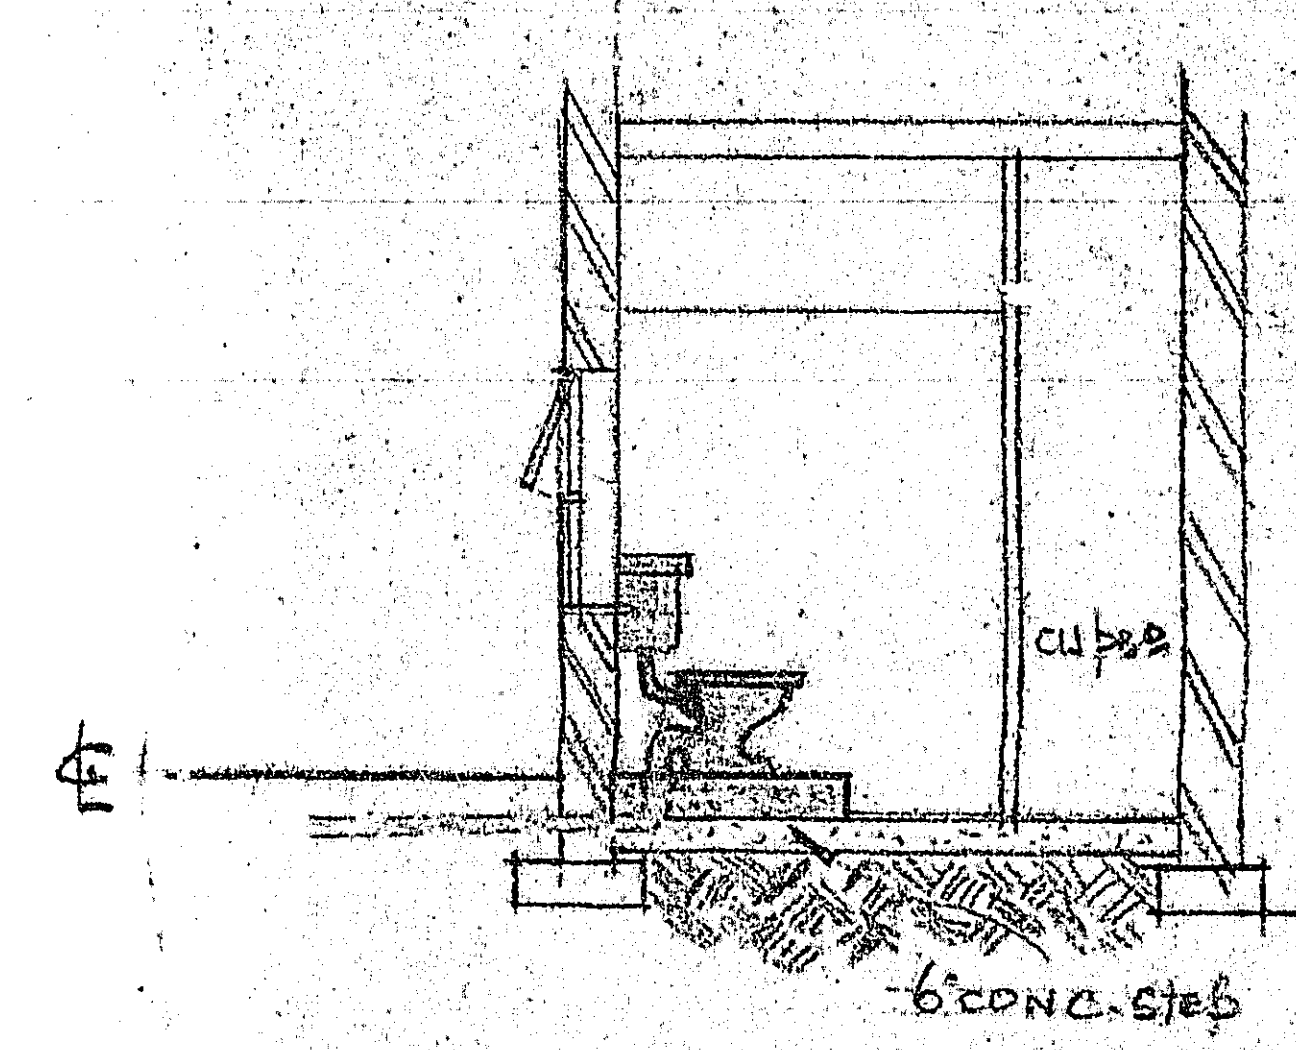


SECTION A/A
SCALE 1/4 INCH TO 1 FOOT

CONVERSION OF SCULLERY TO CLOAK ROOM
HIGHWAY COTTAGE THREE MILE CROSS READING


G. E. DYER F.R.I.C.S.
CHARTERED SURVEYOR
AUGUST 1961
SCALE: 1/8" TO 1 FOOT

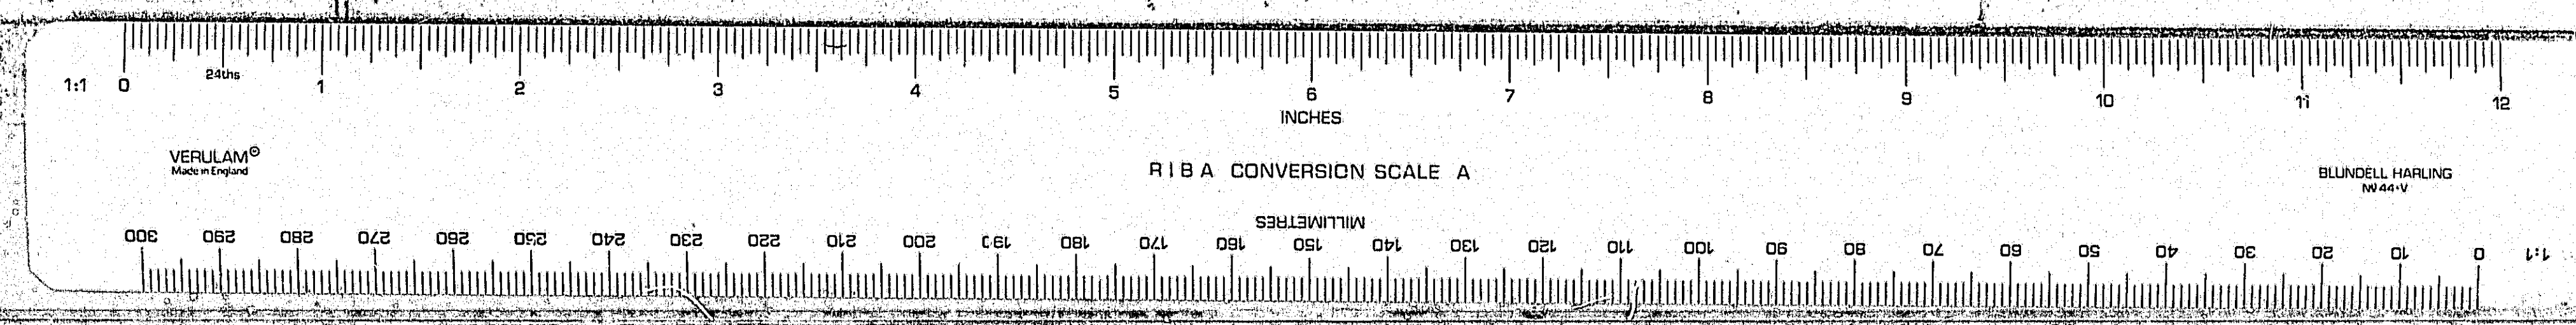

PLAN of HIGHWAY COTTAGE - 479/57
 [FORMERLY GEORGE & DRAGON P.H.]
 THREE MILE CROSS N^o READING BERKS

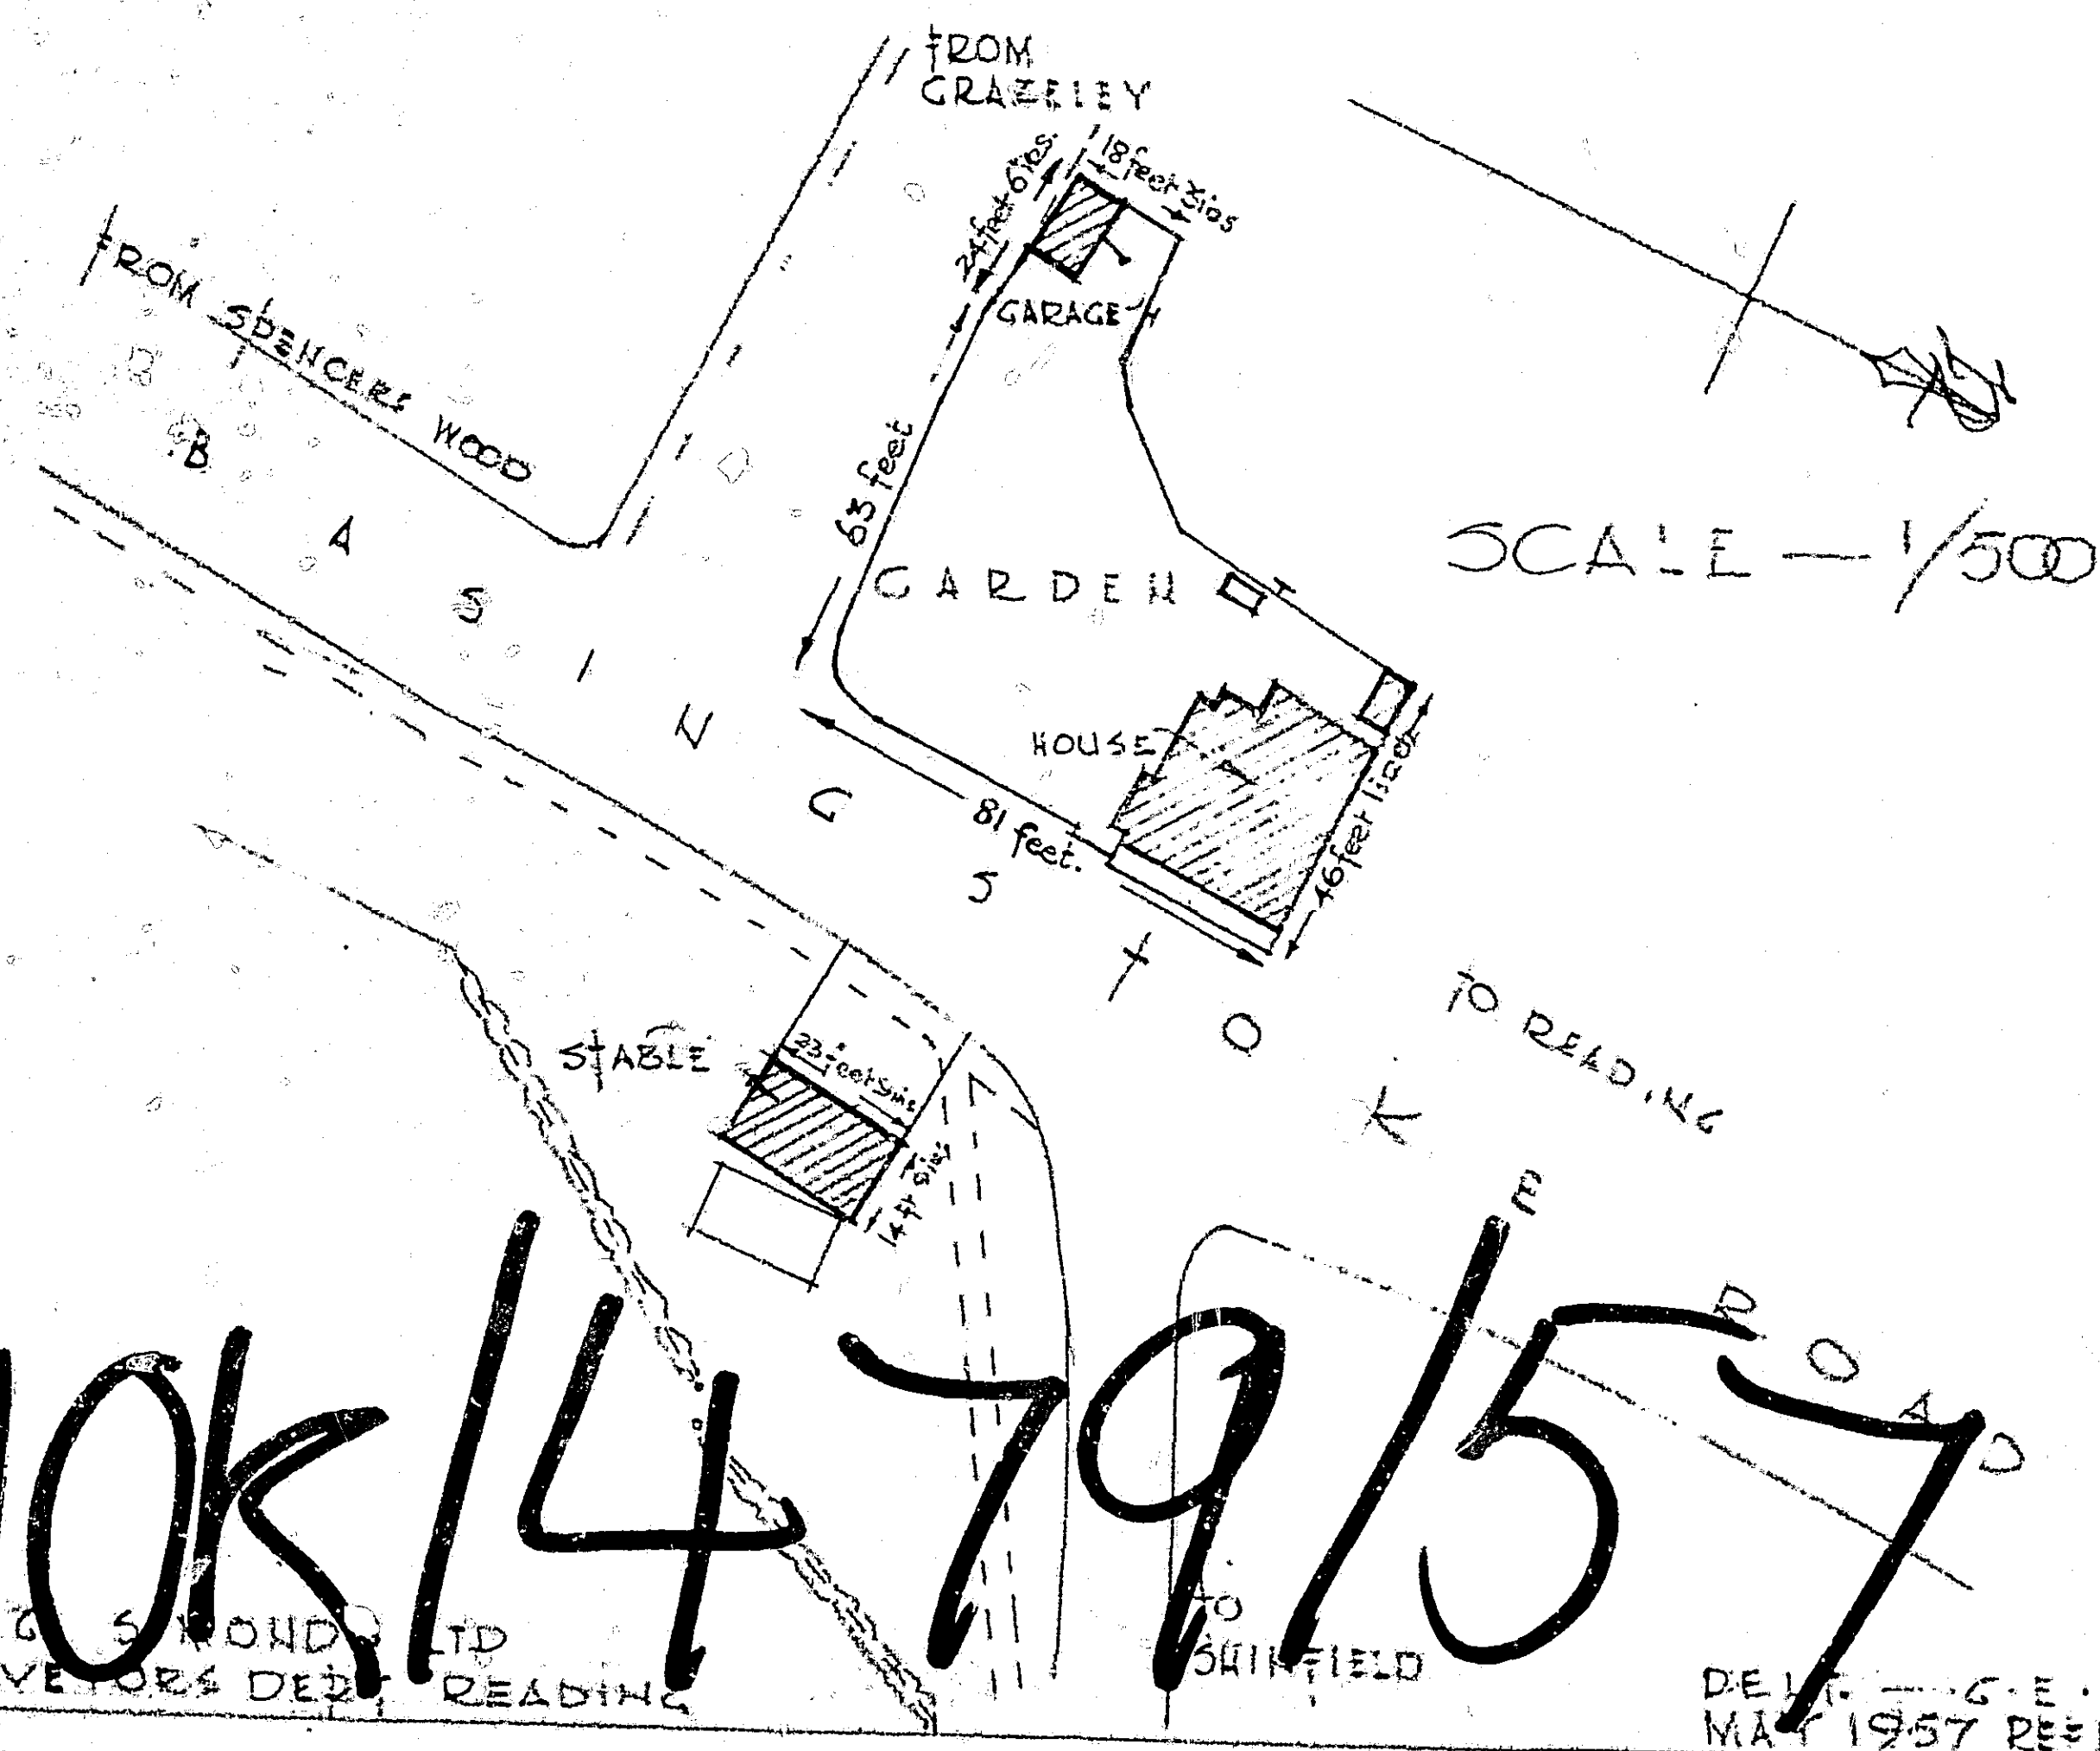

WOK/479/57

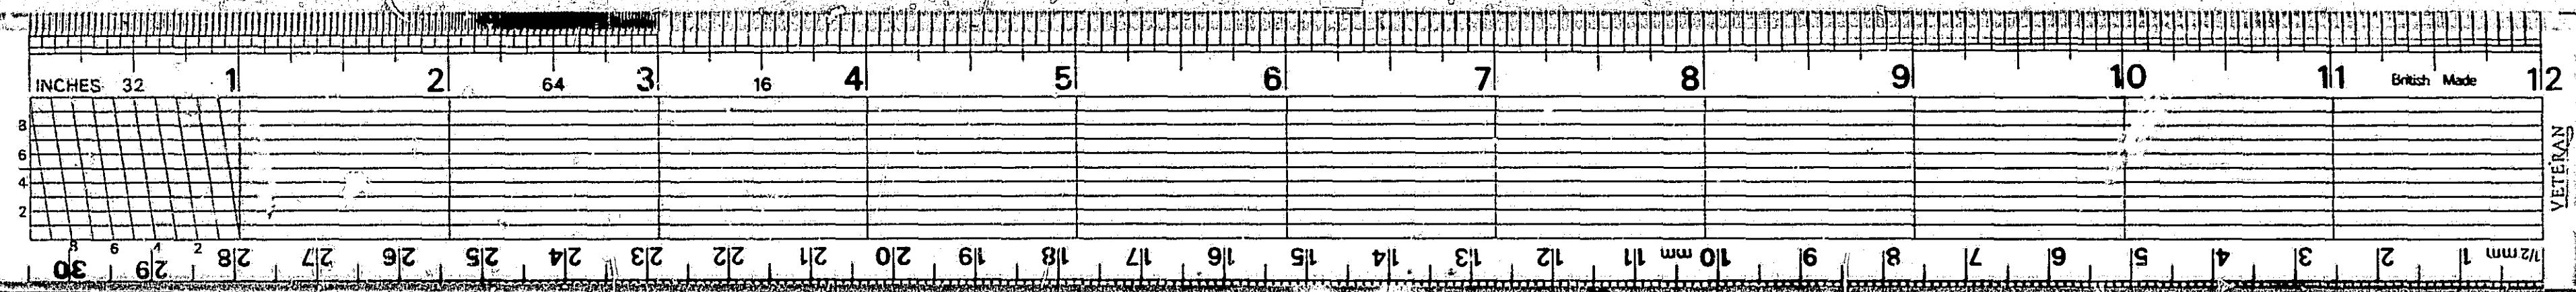

1A2

1A3