


Issue:

© Pegasus Planning Group Limited. © Crown copyright and database rights OS 100042093. Promap Licence number 100020449. EnmapSite Licence number 0100031573. Terms & Conditions @ pegasusgroup.co.uk

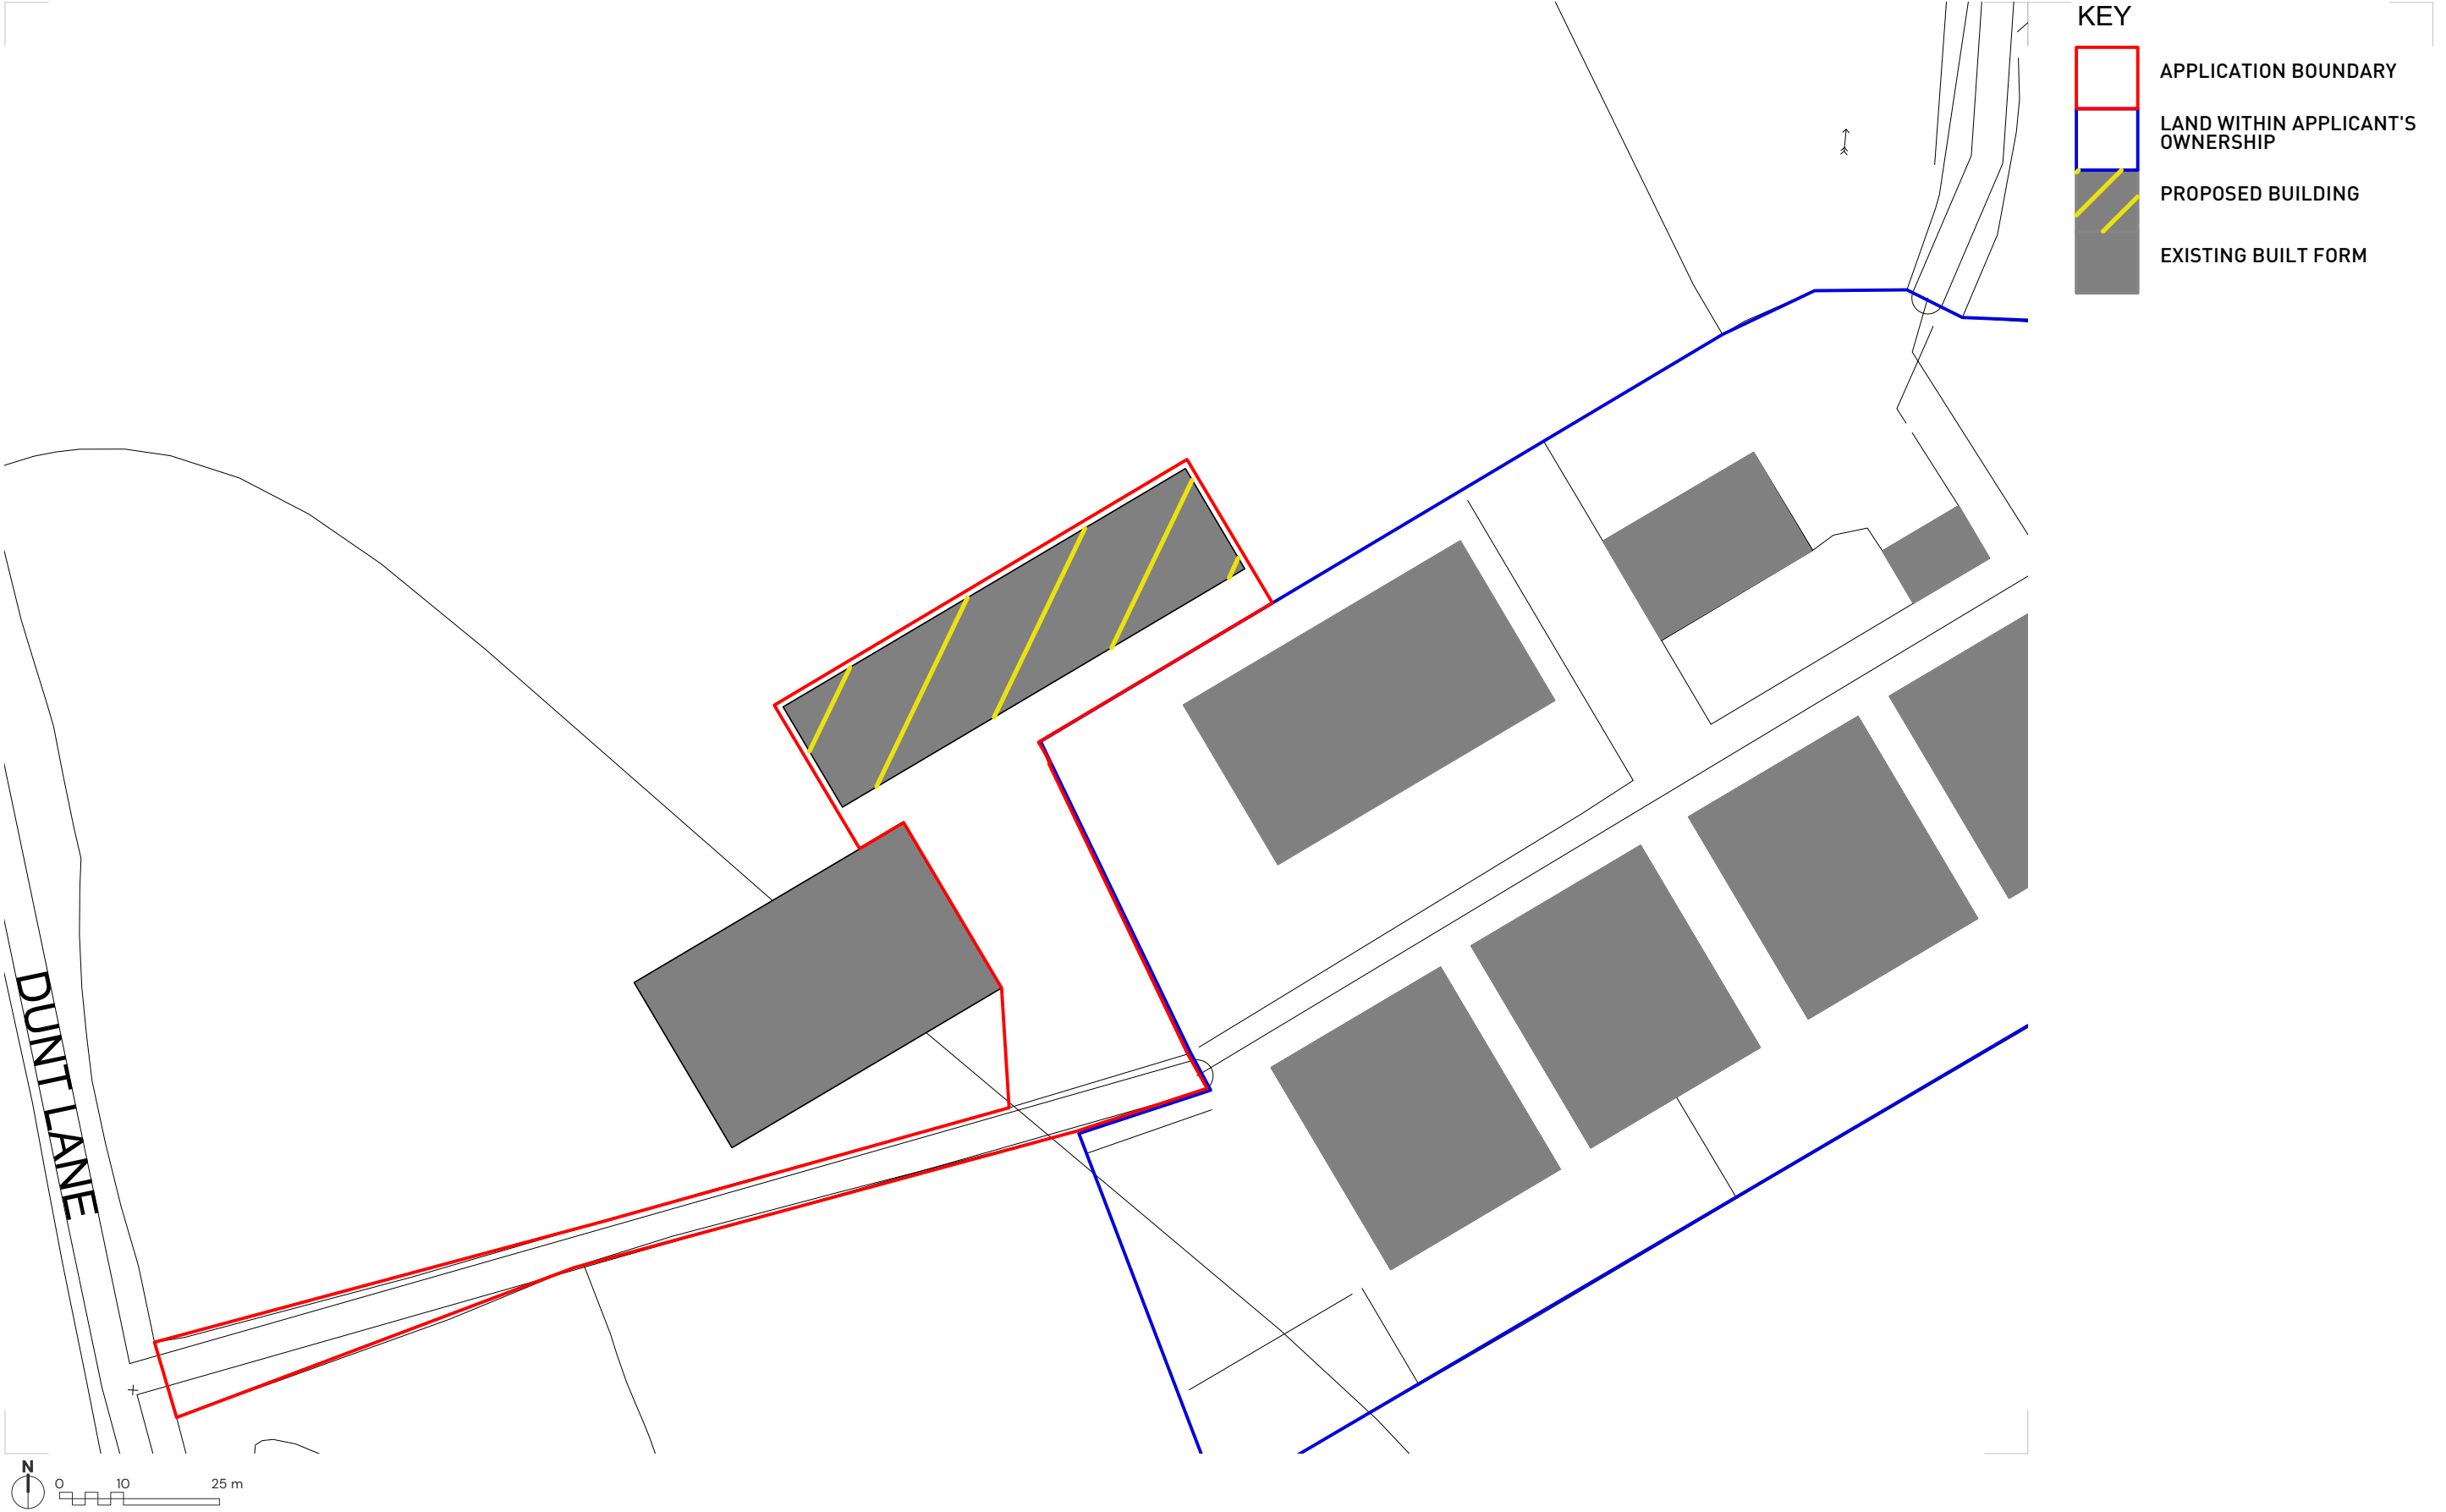

HATCH GATE FARM, HURST – PROPOSED BLOCK PLAN

