



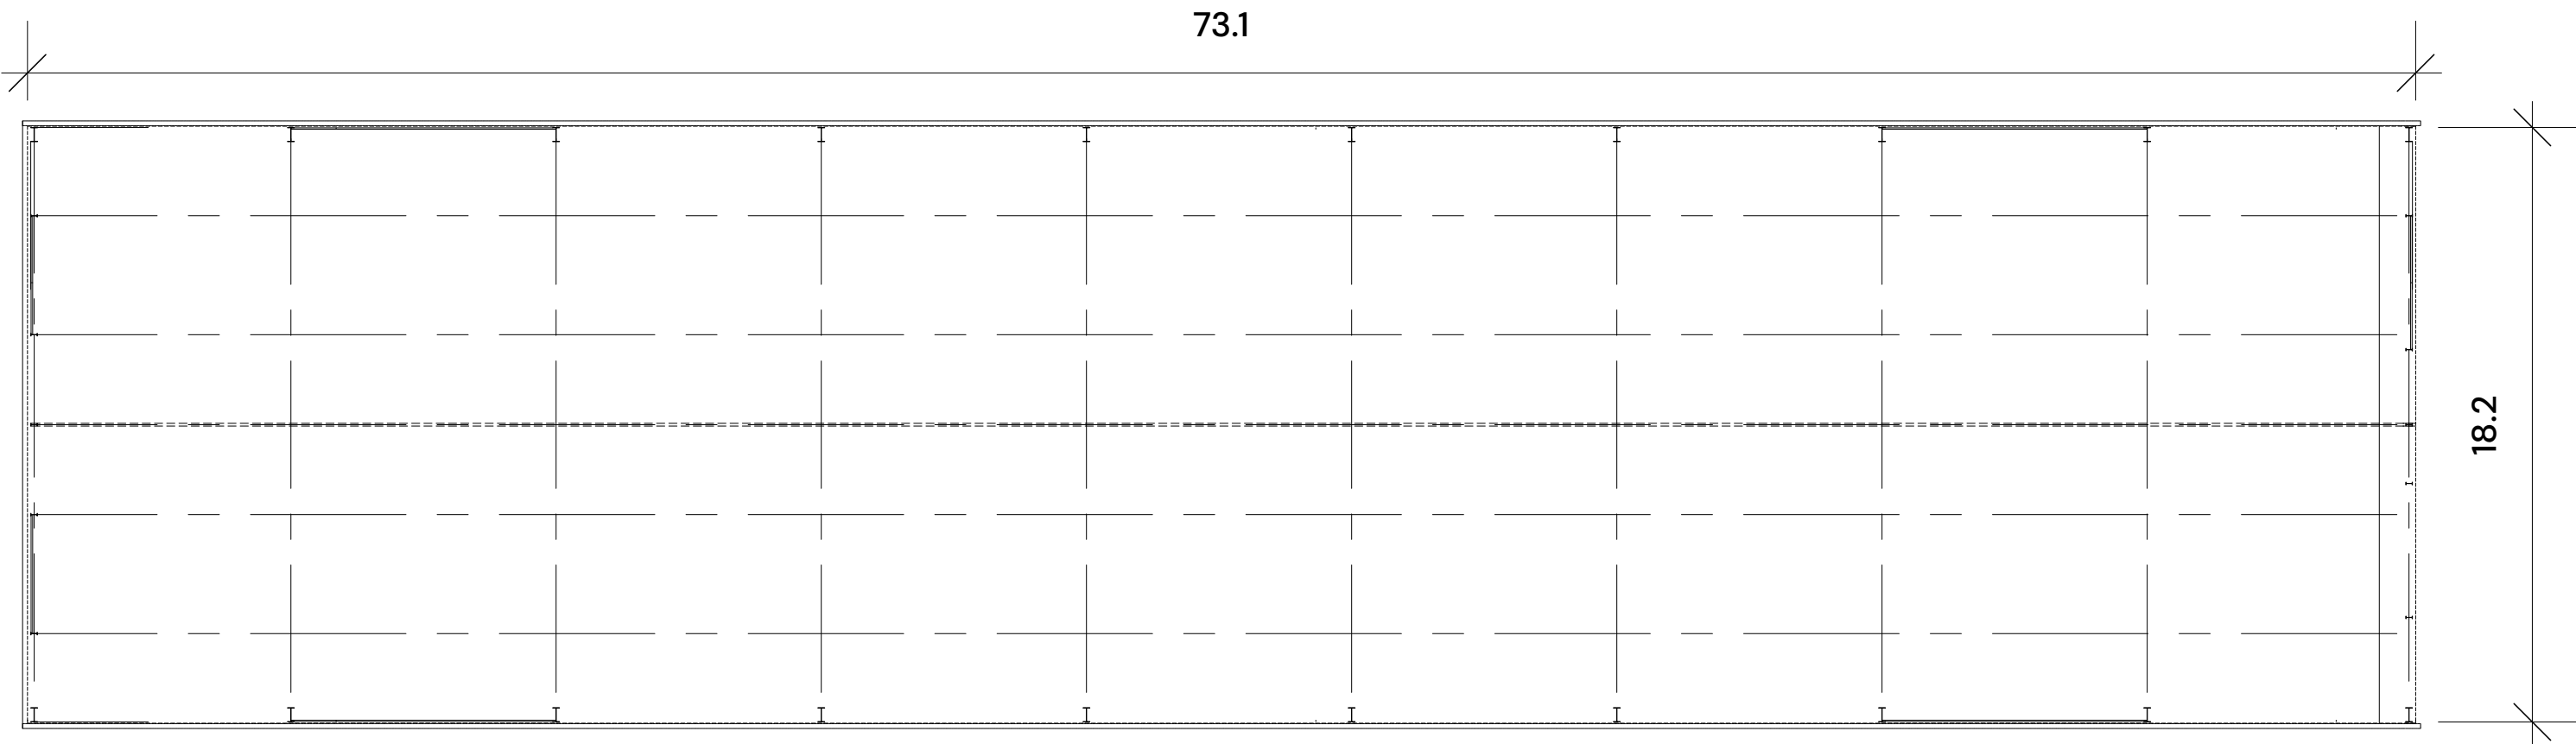

ROOF PLAN

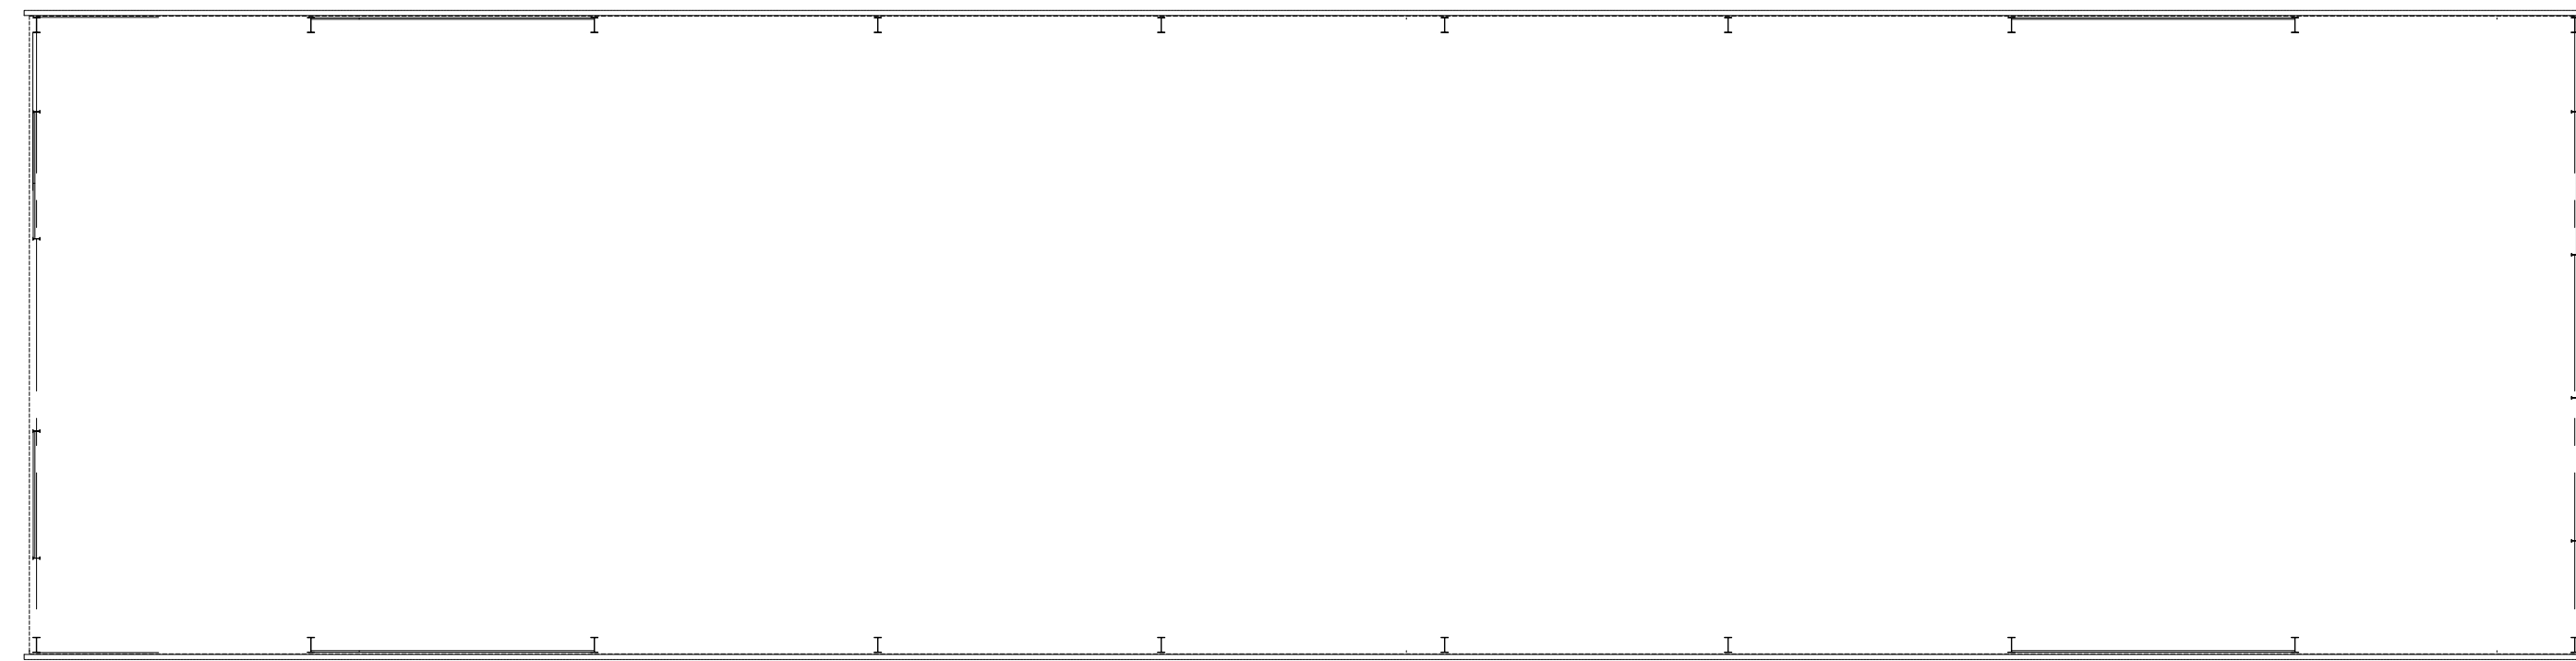

NOTE: SUBJECT TO STRUCTURAL ENGINEERS APPROVAL

HATCH GATE FARM, HURST – PROPOSED PLANS

