




NORTH ELEVATION

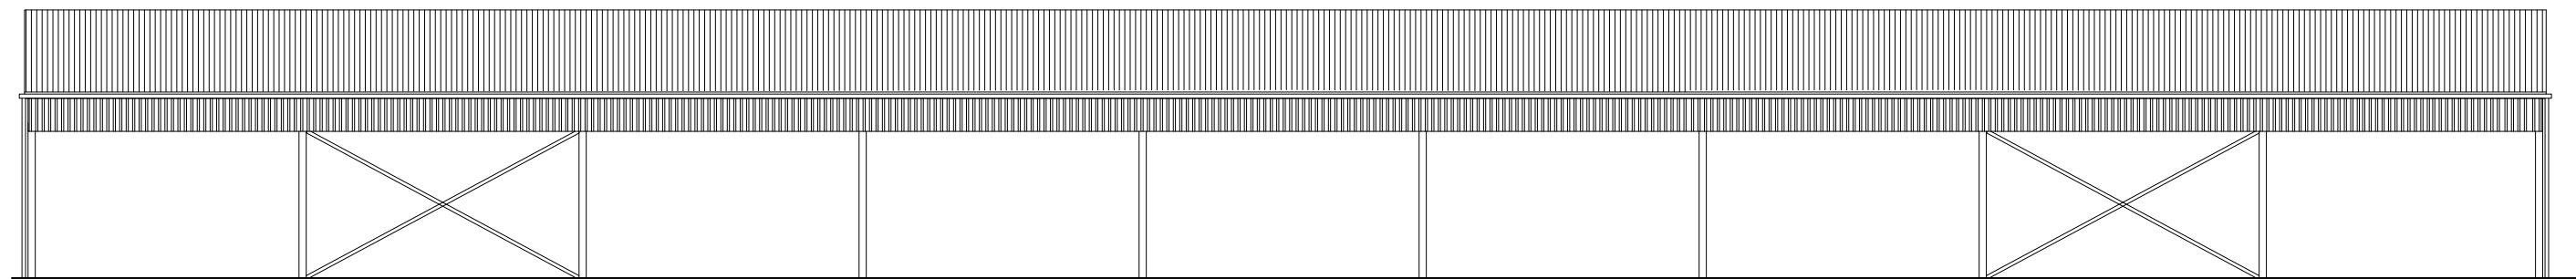


SOUTH ELEVATION

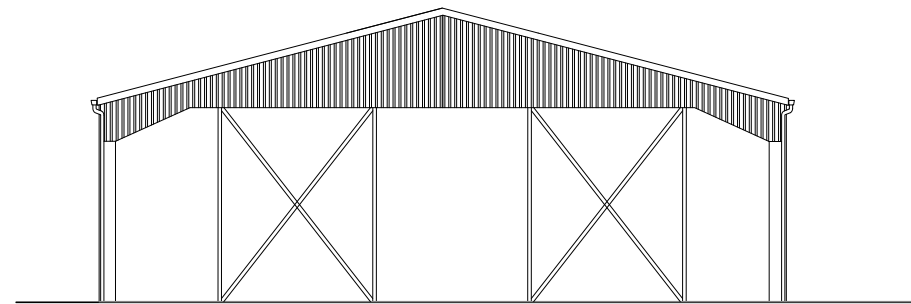

EAST ELEVATION

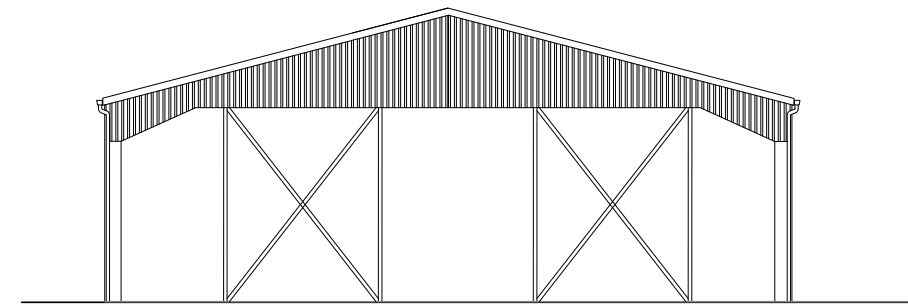

WEST ELEVATION

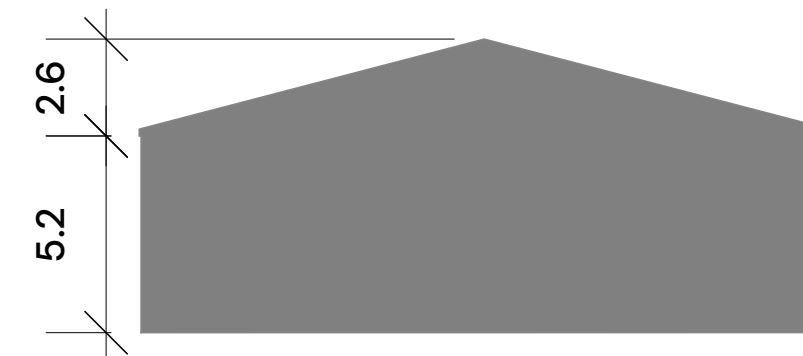

NOTE: SUBJECT TO STRUCTURAL ENGINEERS APPROVAL

HATCH GATE FARM, HURST – PROPOSED ELEVATIONS

