


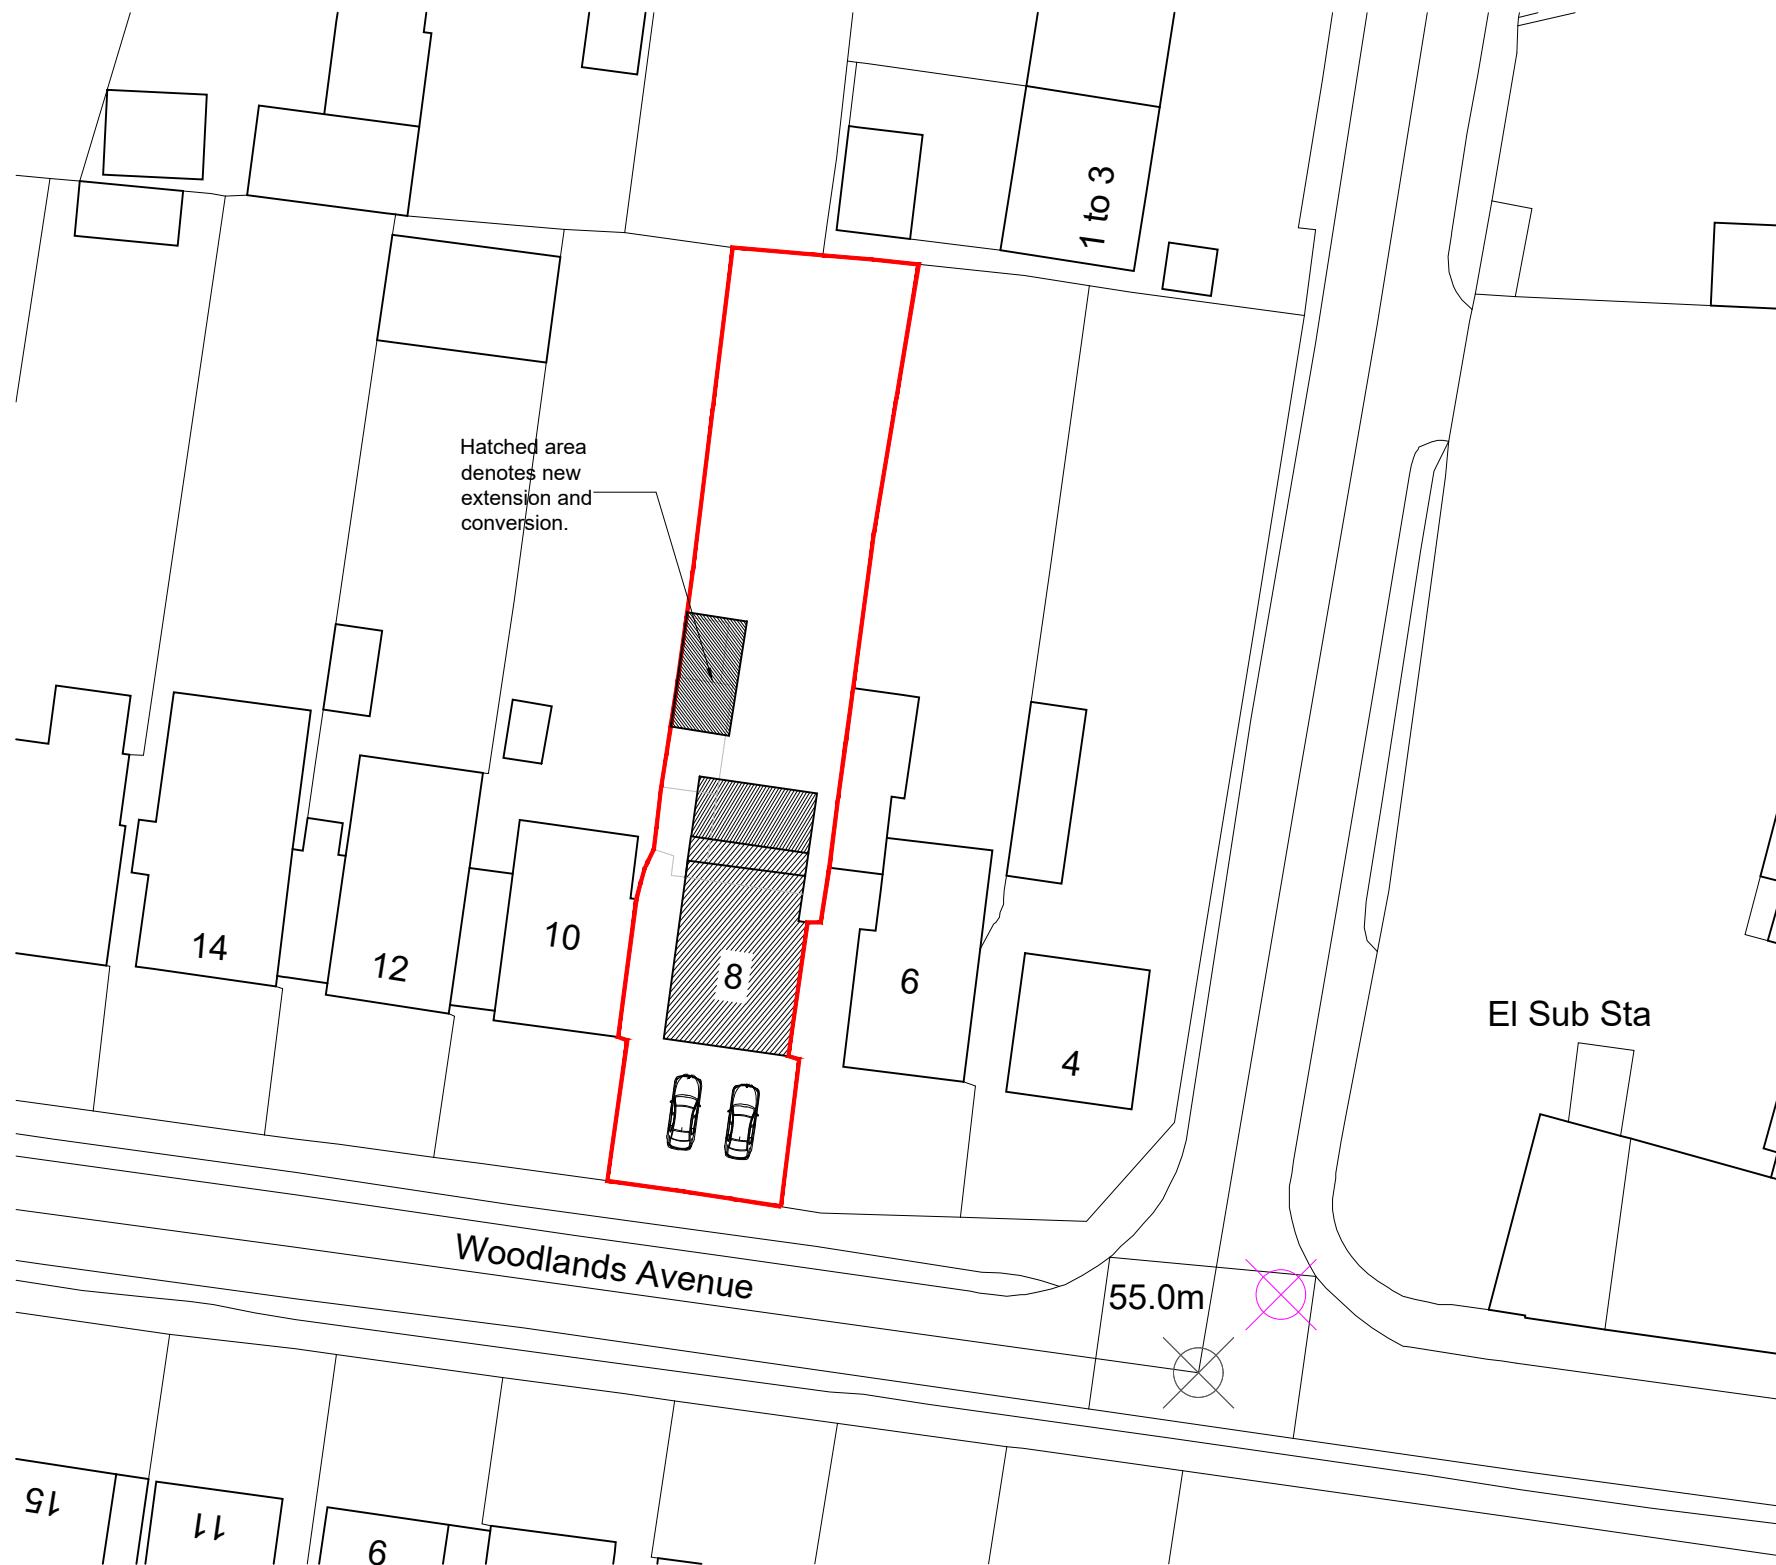

Ordnance Survey, (c) Crown Copyright 2025. All rights reserved. Licence number 100022432

NOTES

© SK Design consultants - THIS DRAWING AND DESIGN REMAINS THE COPYRIGHT AND INTELLECTUAL PROPERTY OF SK CONSULTANTS AND SHALL NOT BE COPIED IN ANY FORMAT WITHOUT APPROVAL.

THIS DRAWING IS TO BE READ IN CONJUNCTION WITH ALL OTHER DRAWINGS AND DOCUMENTS PROVIDED. THE CONTRACTOR MUST CHECK ALL DIMENSIONS ON SITE BEFORE PLACING ORDERS FOR MATERIALS OR SHOP FABRICATIONS OR COMMENCING WORKS ON SITE. ANY DISCREPANCIES SHOULD BE NOTIFIED BEFORE PROCEEDING.




BLOCK PLAN

SCALE 1 : 500

SK Designs in partnership with NewLook renovations.

22 Netley close Caversham Reading
RG4 6SR


Tel : 07821111602

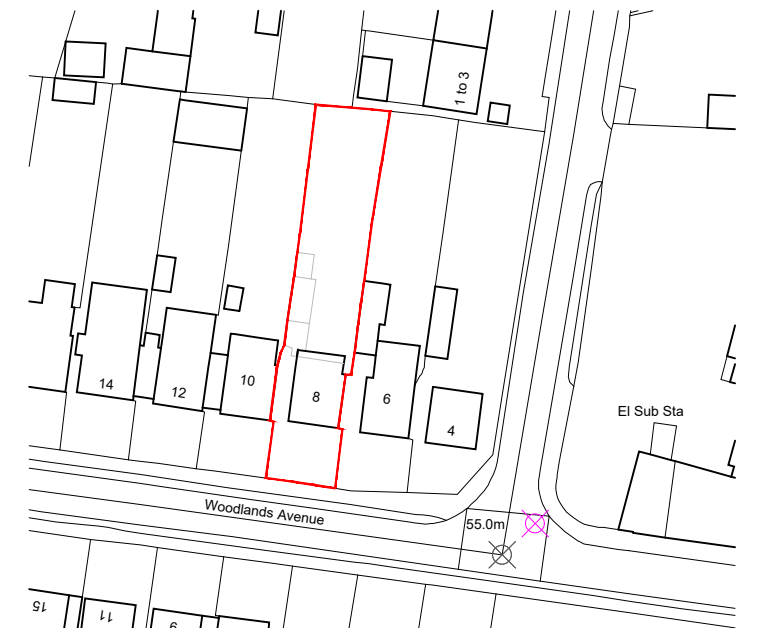

Ordnance Survey, (c) Crown Copyright 2025. All rights reserved. Licence number 1000224

LOCATION PLAN

SCALE 1 : 1250

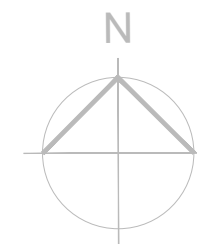

Client:
Mr Surendranath Reddy and Mrs Prasanna Glory Suda

Project:
Single storey rear , Part first floor extensions
and a Loft conversion and Outbuilding.

Location:
8 Woodlands Avenue, Woodley, READING, RG5 3HJ

Drawing Title:
LOCATION & BLOCK PLAN

Date: DEC 2025	Sheet Size: A3	Drawn: SK
-------------------	-------------------	--------------

Drawing No: P1684-01	Revision: .
--------------------------------	----------------