
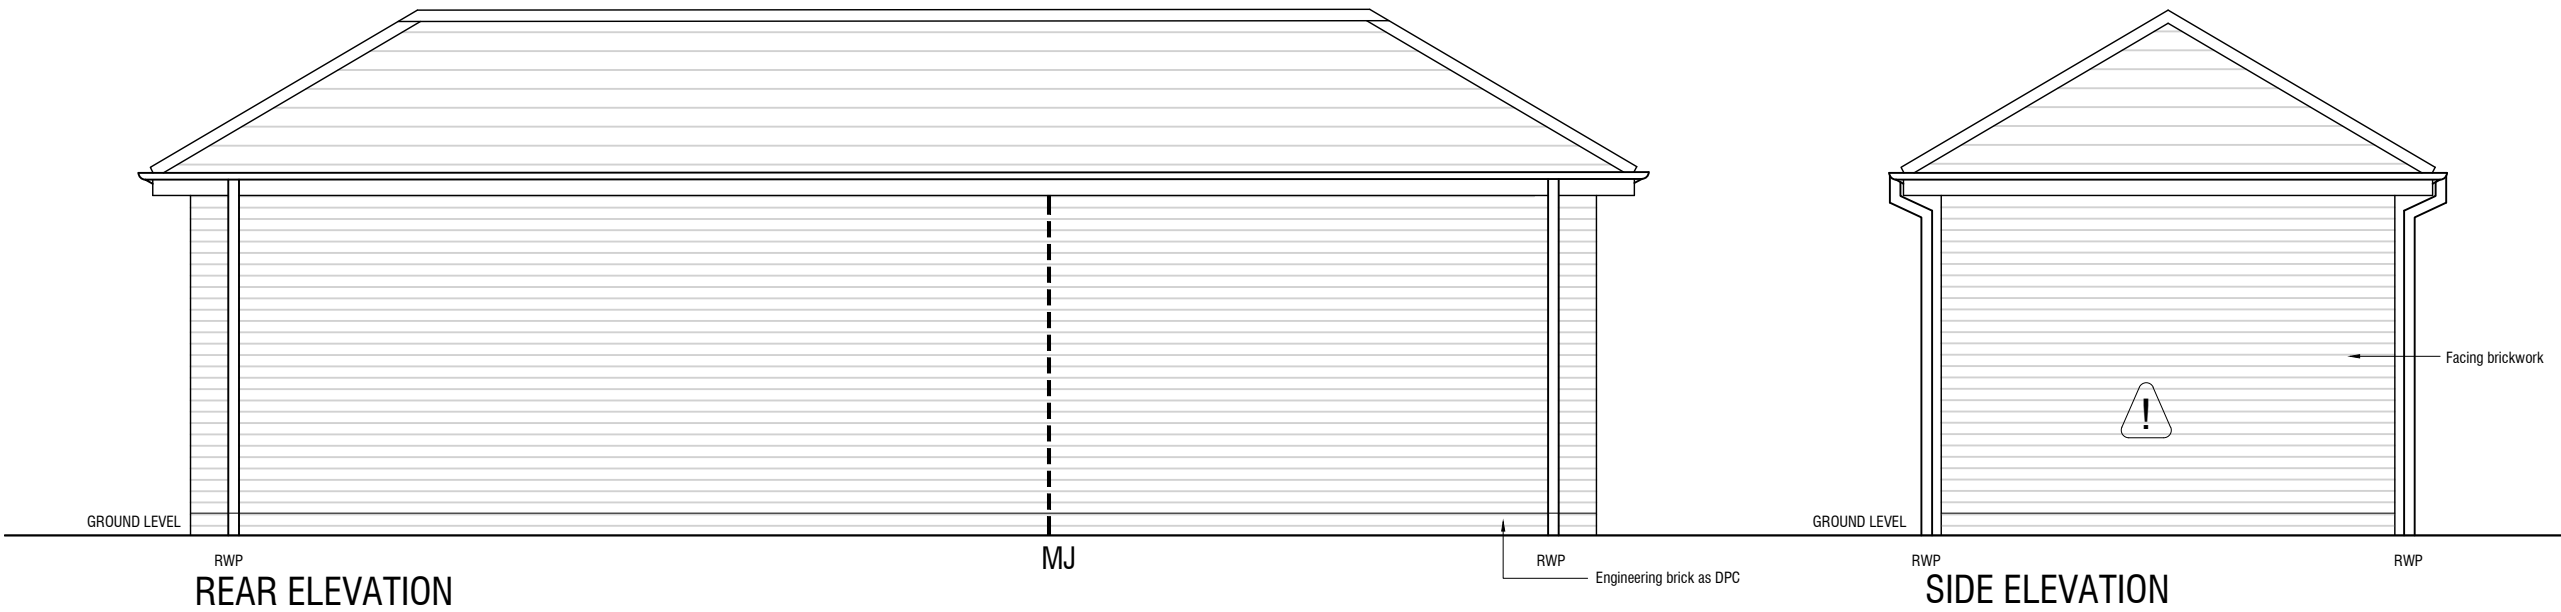


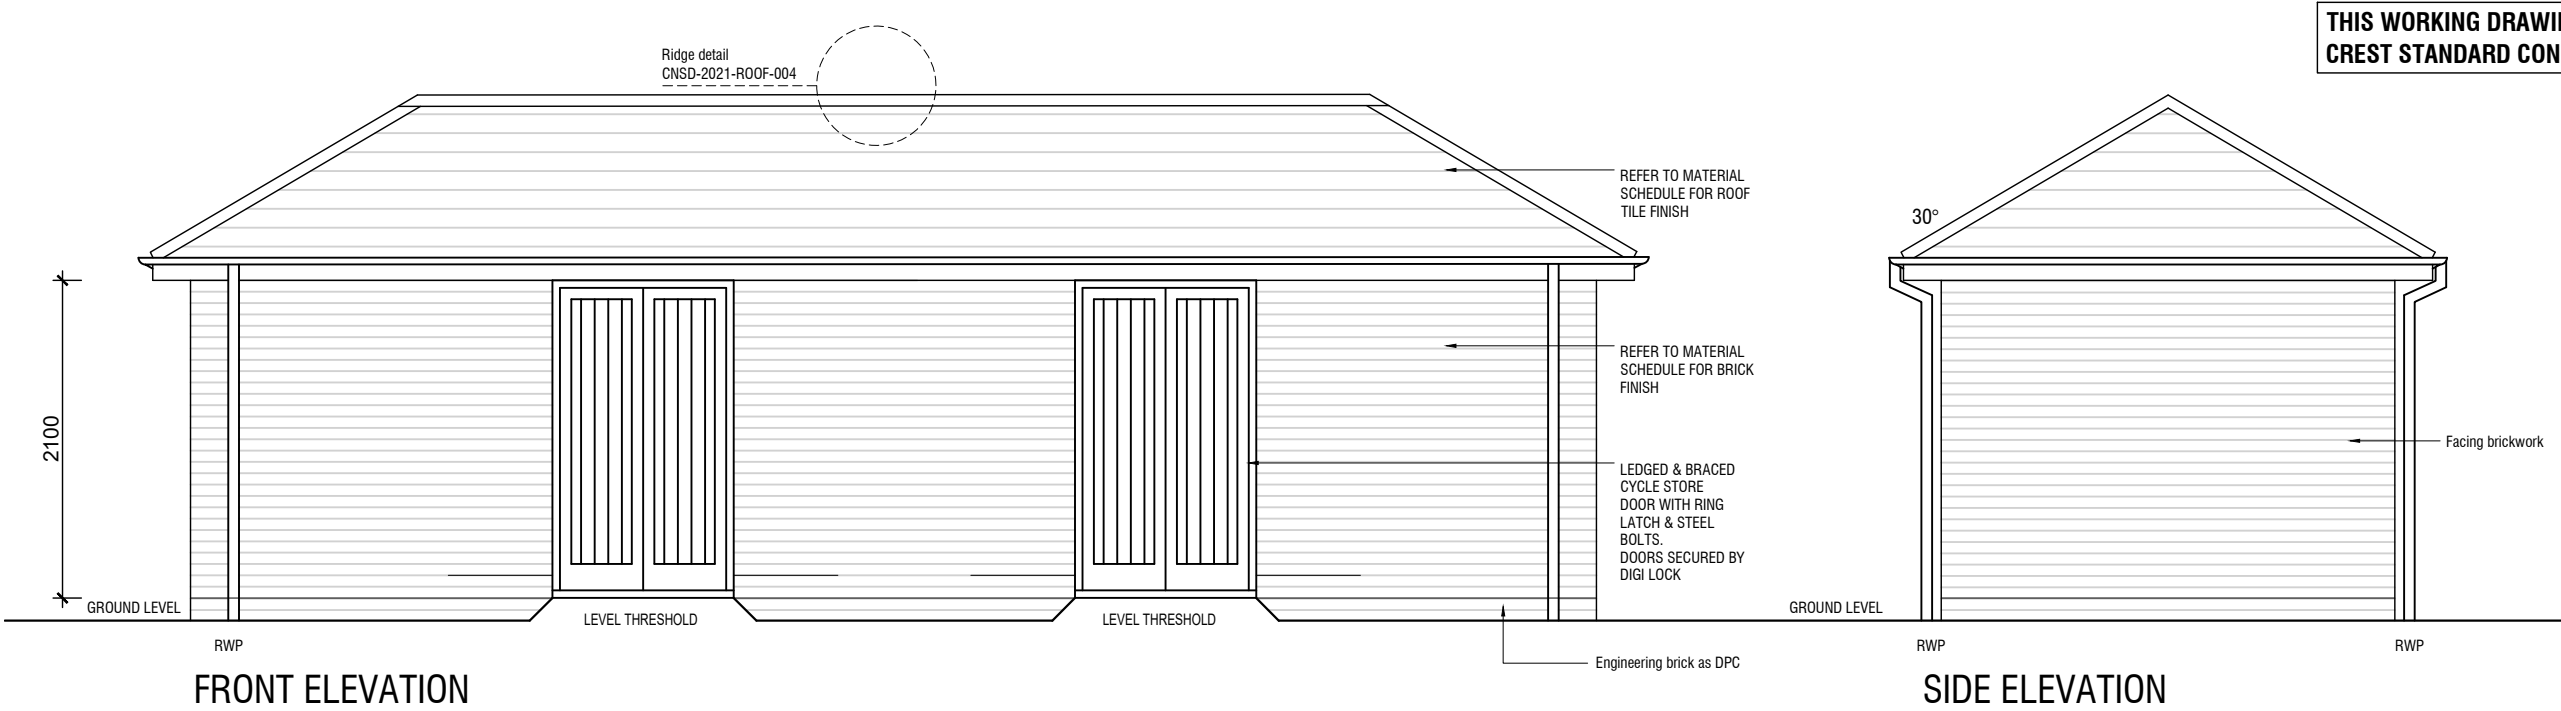

CYCLE STORE
PLOTS 1-9

NOTE: EXTERNAL MATERIALS SHOWN ARE INDICATIVE OF INTENT ONLY. EXACT MATERIALS ARE SITE SPECIFIC & SHOULD BE READ IN CONJUNCTION WITH THE WITH THE CREST NICHOLSON STANDARD CONSTRUCTION NOTES AND THE SITE SPECIFIC EXTERNAL MATERIALS SCHEDULE

RISK
Handling of large / heavy items
-musculoskeletal injury

A method statement to be provided by supplier and approved prior to commencement on site.

RISK
Single Skin Wall
-Collapse
-Crushing

Until such a time the Single skin walls are fully restrained on all sides (e.g by roof trusses); then temporary propping is required. Method Statement required by sub-contractor.

C1		CONSTRUCTION ISSUE.		01.08.24	rdc
Rev	Description			Date	Initial
		Crest Nicholson Ltd. 500 Dashwood Lang Road Bourne Business Park Addlestone Surrey KC15 2HJ Tel: 01932 580 555 Fax: 08703 363 990 www.crestnicholson.com		Crest Project No.	
				15026	
				Project name & phase	
				Arborfield O2	
Site/House Type:		Arborfield O2			
Drg Title: Cycle Store Elevations					
Scale: 1:50@A3		Date: Jan 2024		Drawn: rdc	Checked: rdc
CAD Ref:			NHBC Approval Ref: -		
Drawing No: 15026-CST-1002					Revision: C1