


DB32 Fire Appliance
Overall Length 8.68m
Overall Width 2.18m
Overall Height 3.45m
Min Body Ground Clearance 0.33m
Max Track Width 2.12m
Lock to lock time 9.00s
Kerb to Kerb Turning Radius 7.91m

B	APR 26	UPDATED TO DB32 FIRE TENDER	DJA
---	--------	-----------------------------	-----

REV	DATE	REVISION DETAILS	BY
-----	------	------------------	----

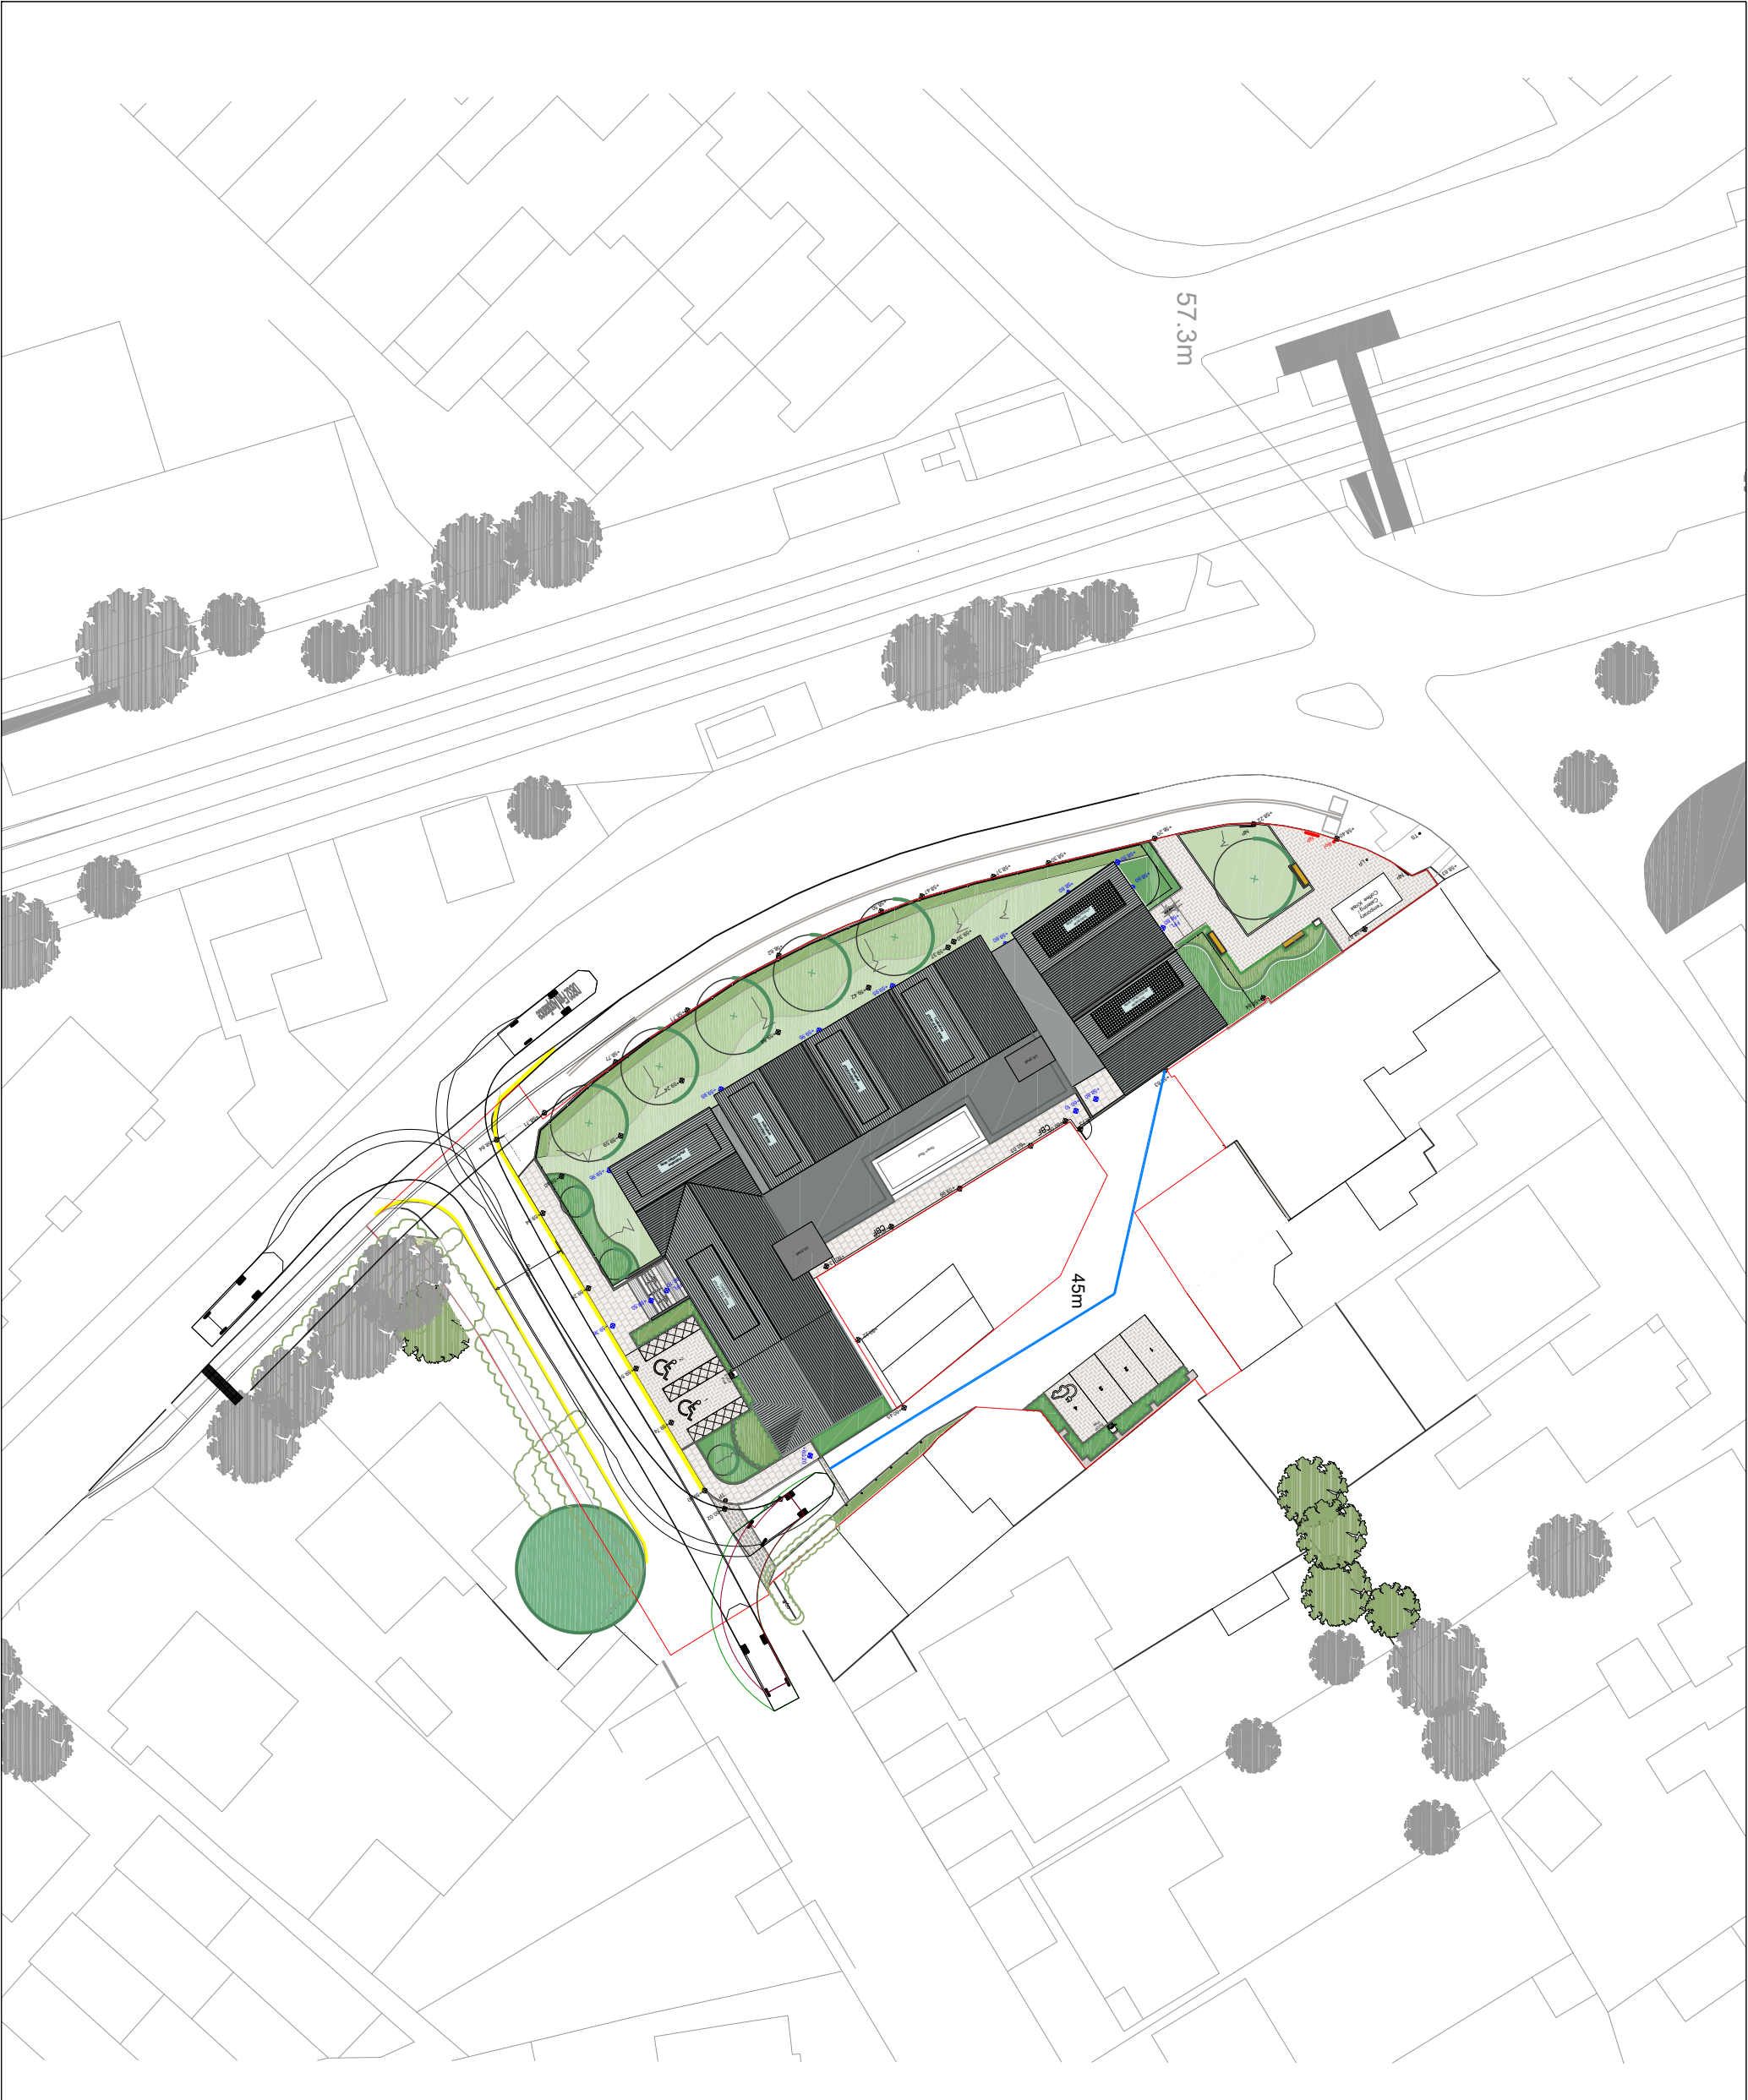

2nd & 3rd Floors | Mortgage House | Upper Borough Walls | Bath | BA1 1RG
TELEPHONE : 0117 937 4077

PROJECT TITLE
WELLINGTON ROAD,
WOKINGHAM

DRAWING TITLE
FIRE TENDER
STRATEGY

CLIENT / ARCHITECT

STATUS

SCALE		DRAWN
1:500	DJA	AT A3
CHECKED	APPROVED	
R/V	R/V	

DRG SIZE	DATE	DRAWING NUMBER	REV
A3	APR 26	SK11	B