




Existing Elevation 1 - West Facing onto Building 1000
1 : 200

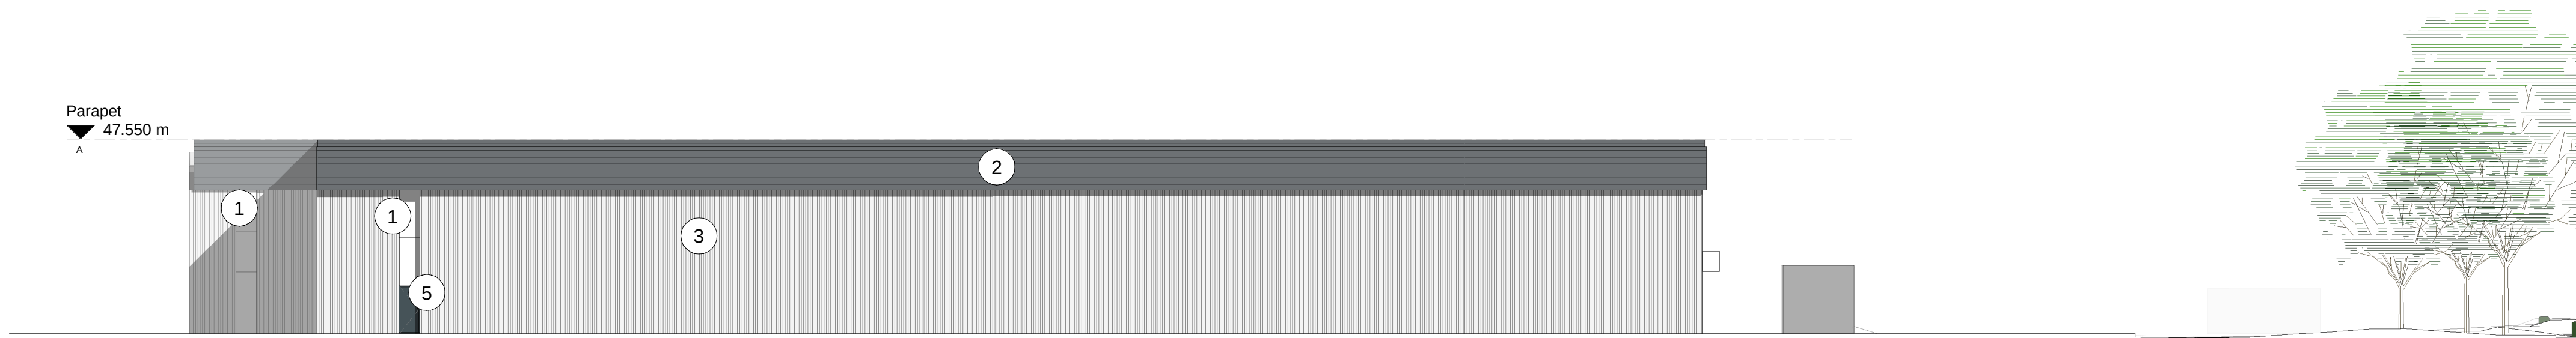

Existing Elevation 2 - North Facing onto Eskdale Road
1 : 200

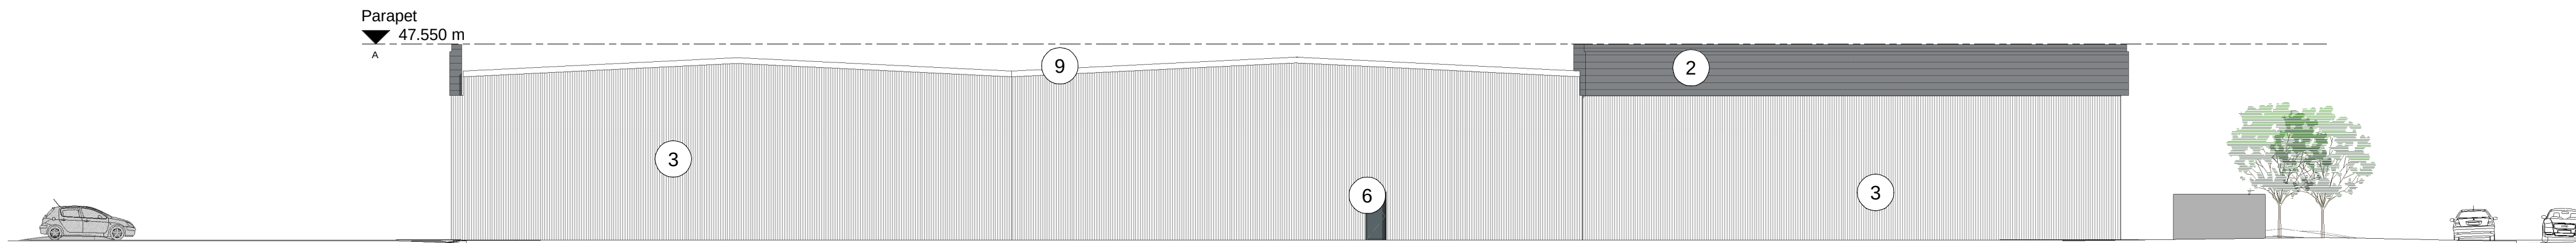

Existing Elevation 3 - East Facing onto Building 820
1 : 200

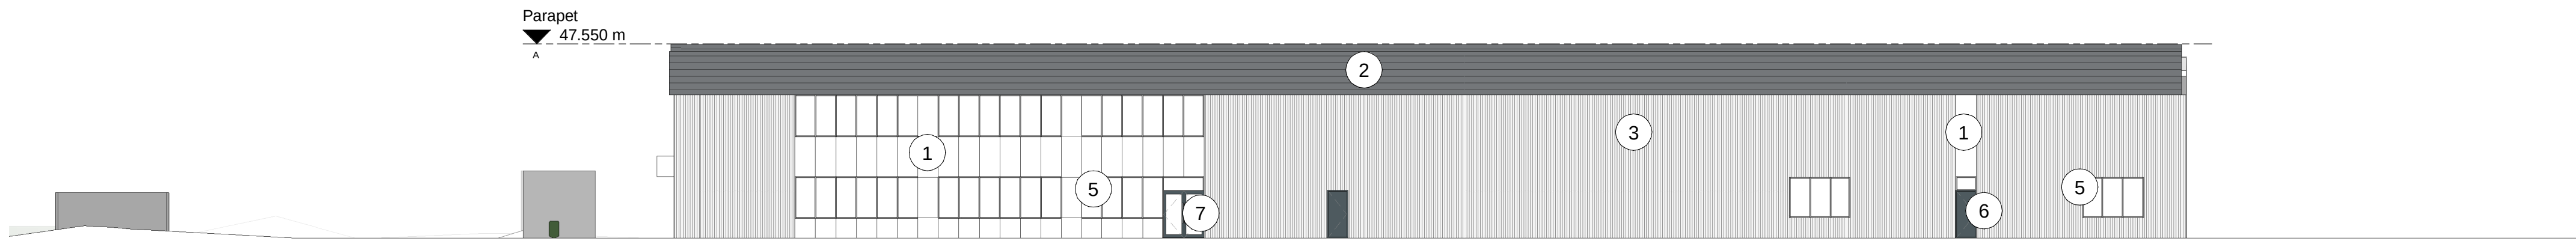

Existing Elevation 4 - South Facing onto Data Centre
1 : 200

The Harris Group Ltd does not accept liability for any deviation to our drawings or specification. This Drawing is copyright and may not be reproduced in whole or part without written authority.

PLANNING DRAWING
This drawing has been prepared for submission to the relevant Local Authority as part of a Planning Application. It is not intended to assist with the pricing of any elements.


For Structural details refer to the Structural & Civil Engineers detailed design drawings & specifications.

For M&E information, refer to the M&E Engineers and sub contractor's design drawings & specifications.

For Health & Safety information, refer to the Designers Risk Assessments. This drawing is copyright and may not be reproduced in whole or part without written authority.

Drawing Revisions
Rev Date Description Drawn Chkd By

Existing External Materials Specification	
Ref	Specification
1	Existing flat panel cladding. Colour - White.
2	Existing horizontal sinusoidal cladding (or similar type). Colour - Dark Grey
3	Existing vertical sinusoidal cladding (or similar type). Colour - White.
4	Existing brickwork. Colour - Brown.
5	Existing glazing.
6	Existing single doorset.
7	Existing double doorset.
8	Existing roller shutter service doors.
9	Existing pitched roof. Colour - White.
All materials above are subject to Planning Approval.	

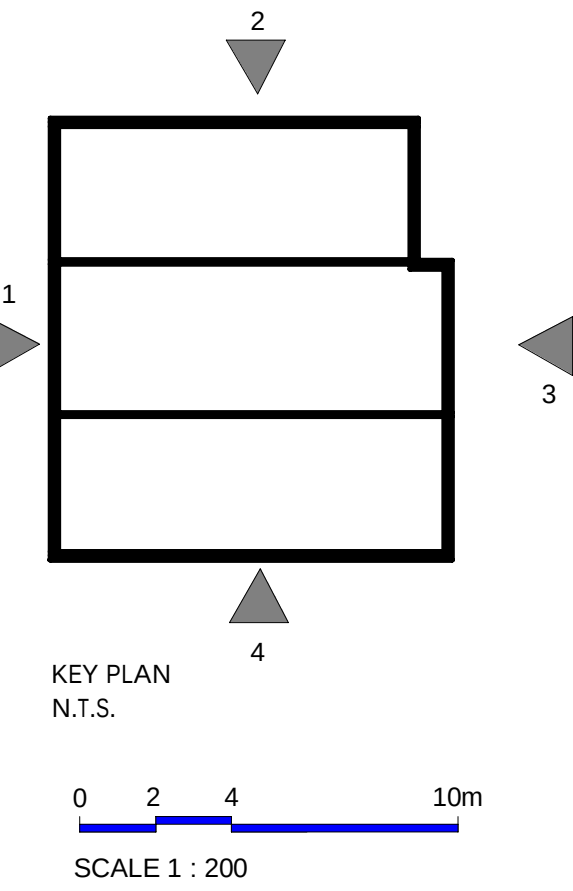

THE HARRIS PARTNERSHIP
Architecture
Masterplanning
Interior Design
www.harrispartnership.com
Wakefield Manchester Milton Keynes Reading London Harrogate Edinburgh
Client



Project Title
PROPOSED BUILDING 810
Winnersh Triangle Business Park
Eskdale Road, Winnersh Triangle
Reading, RG41 5TS

Drawing Title				
Existing Elevations				
Drawn	Checked	Scale @A1	BIM Status	Date
CR	OJC	As indicated		07.25
Drawing Status		Rev.	THP Project No	
PLANNING			17922-1	
Project No.	Originator	Volume	Level	Type
17922-1	-THPW	-XX	-XX-	DR- A-1002