


Proposed GA Section A-A - North to South
1 : 200

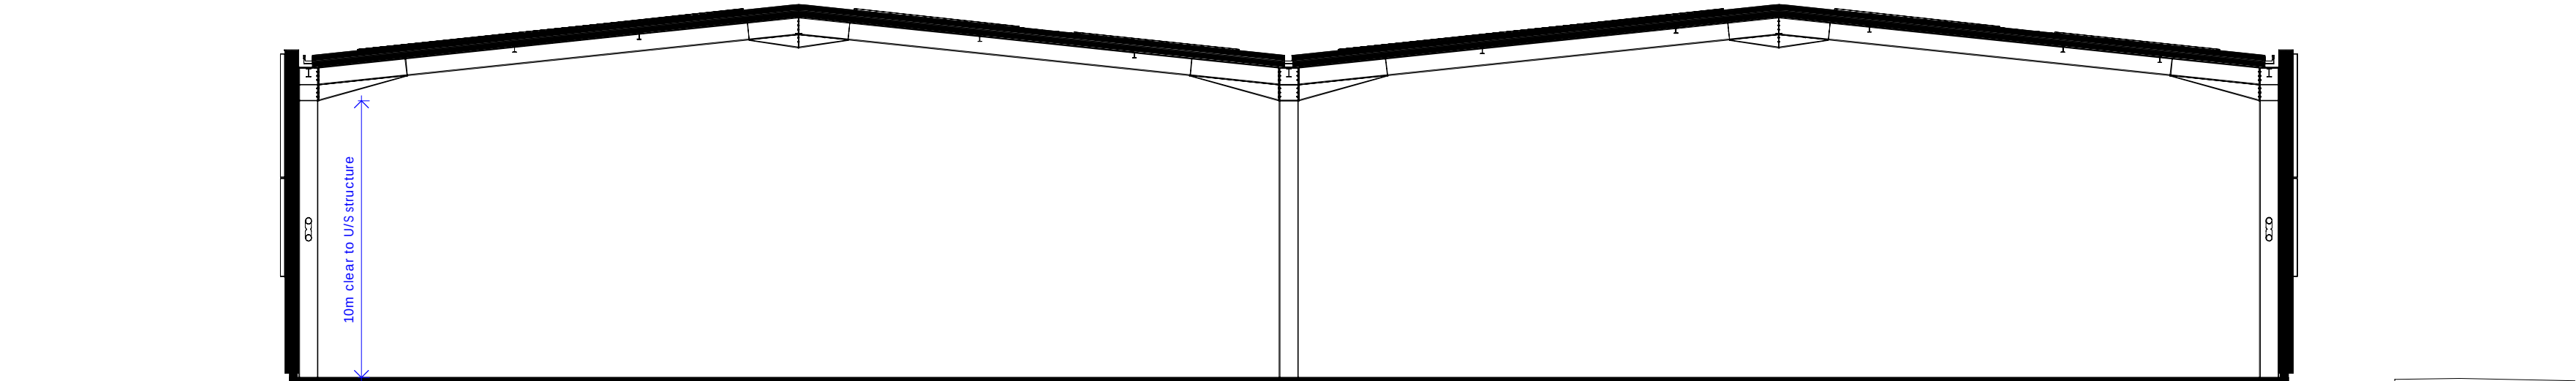

Proposed GA Section B-B - West to East
1 : 200

The Harris Group Ltd does not accept liability for any deviation to our drawings or specification. This Drawing is copyright and may not be reproduced in whole or part without written authority.

PLANNING DRAWING



This drawing has been prepared for submission to the relevant Local Authority as part of a Planning Application. It is not intended to assist with the pricing of any elements.

For Structural details refer to the Structural & Civil Engineers detailed design drawings & specifications.

For M&E information, refer to the M&E Engineers and sub contractor's design drawings & specifications.

For Health & Safety information, refer to the Designers Risk Assessments. This drawing is copyright and may not be reproduced in whole or part without written authority.

Drawing Revisions				
Rev	Date	Description	Drawn	Chk'd By
P01	04.08.25	Updated to comments.	TM	OJC
P02	07.08.25	Updated to comments	TM	OJC
P03	12.08.25	General amends.	TM	OJC
P04	13.08.25	Update to roof design.	TM	OJC

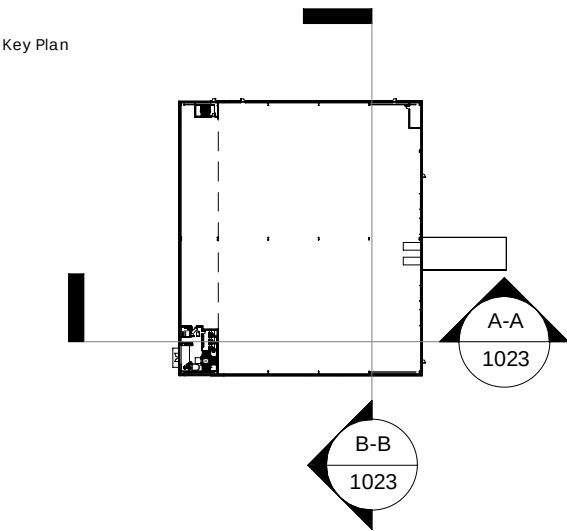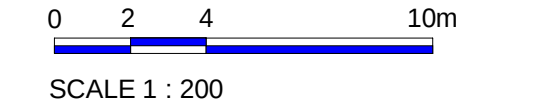

THE

HARRIS

PARTNERSHIP

www.harrispartnership.com

Wakefield Manchester Milton Keynes Reading London Harrogate Edinburgh

Architecture
Masterplanning
Interior Design

Client



Project Title
PROPOSED BUILDING 810
Winnersh Triangle Business Park
Eskdale Road, Winnersh Triangle
Reading, RG41 5TS

Drawing Title					
Proposed GA Sections					
Drawn	Checked	Scale @A2	BIM status	Date	
TM	OJC	As indicated		07/25	
Drawing Status			Rev.	THP Project No	
PLANNING			P04	17922-1	
Project No.	Originator	Volume	Level	Type	Role Number
17922-1 -THPW - XX - XX- DR- A-1023					