




N

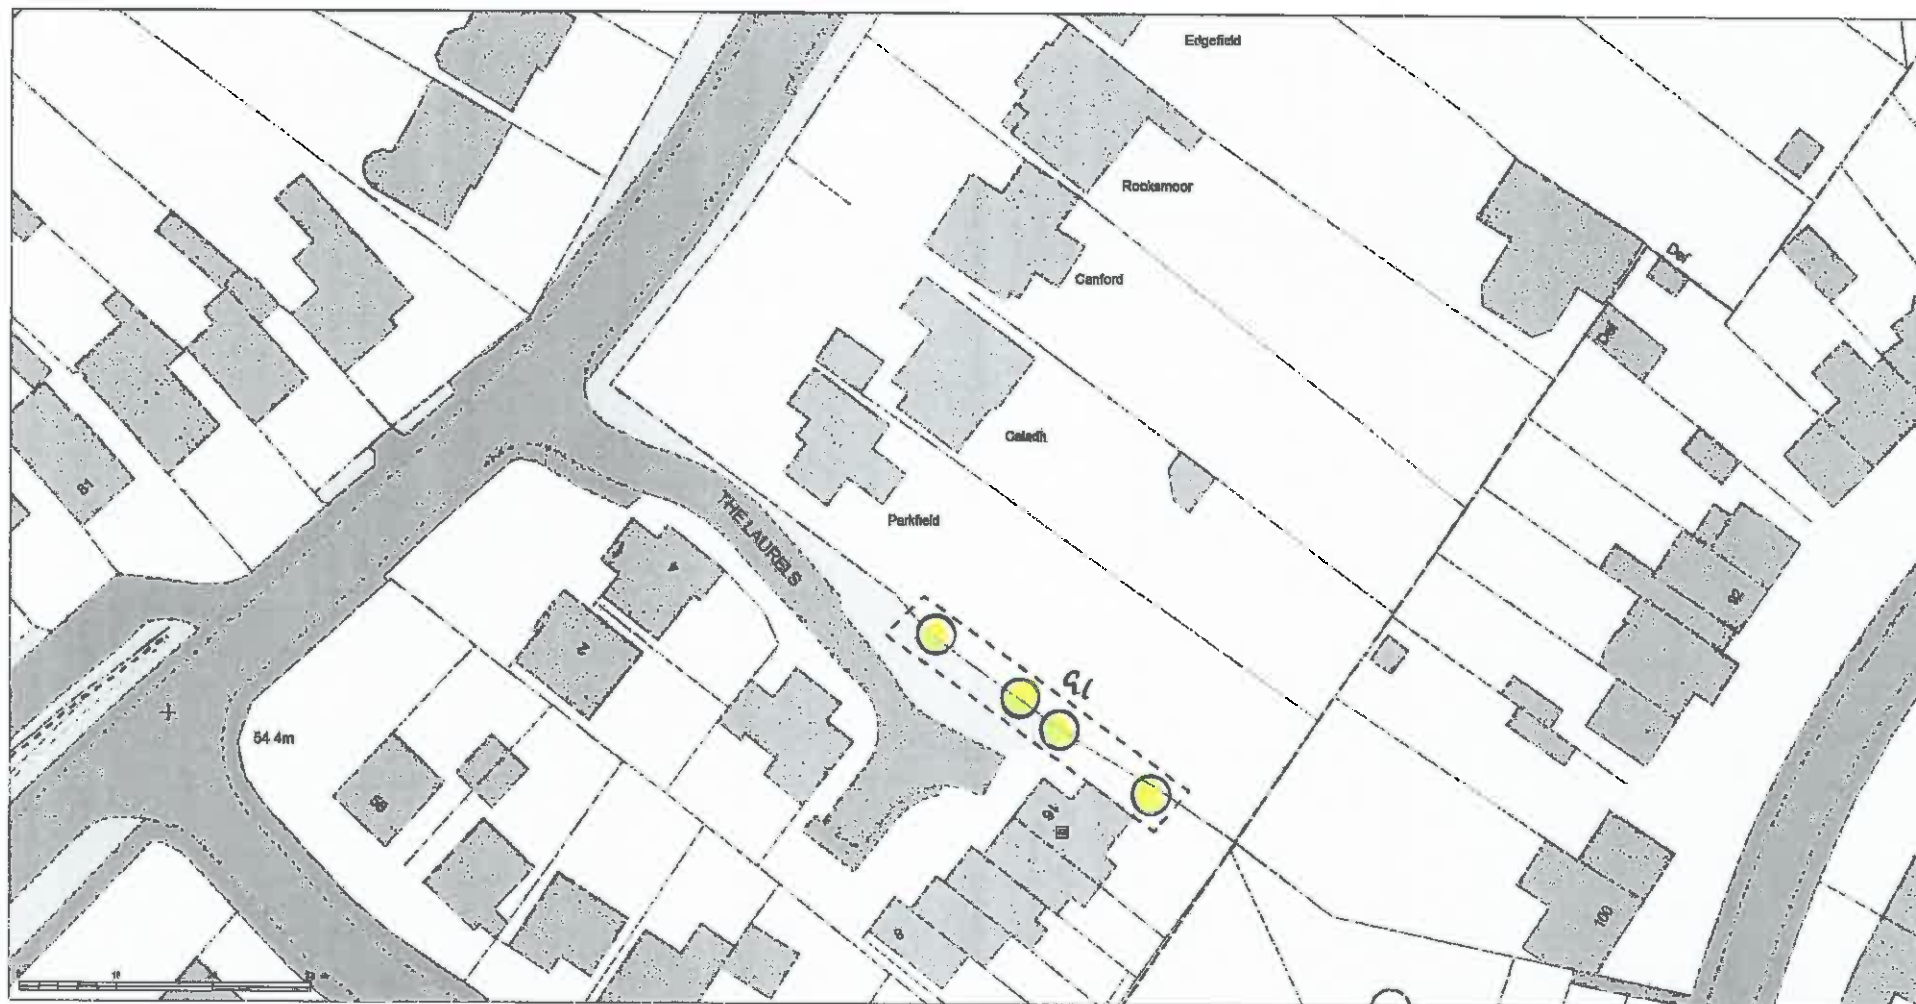

WBC 173259- 16 The Laurels, Woodley, Reading, RG5 3BA

TPO 1059/2004 Group 1 (4 X Oak)

Planning

1:750

© Crown copyright and database rights (2015) Ordnance Survey 100019592



**WOKINGHAM
BOROUGH COUNCIL**