


NEW WOKING

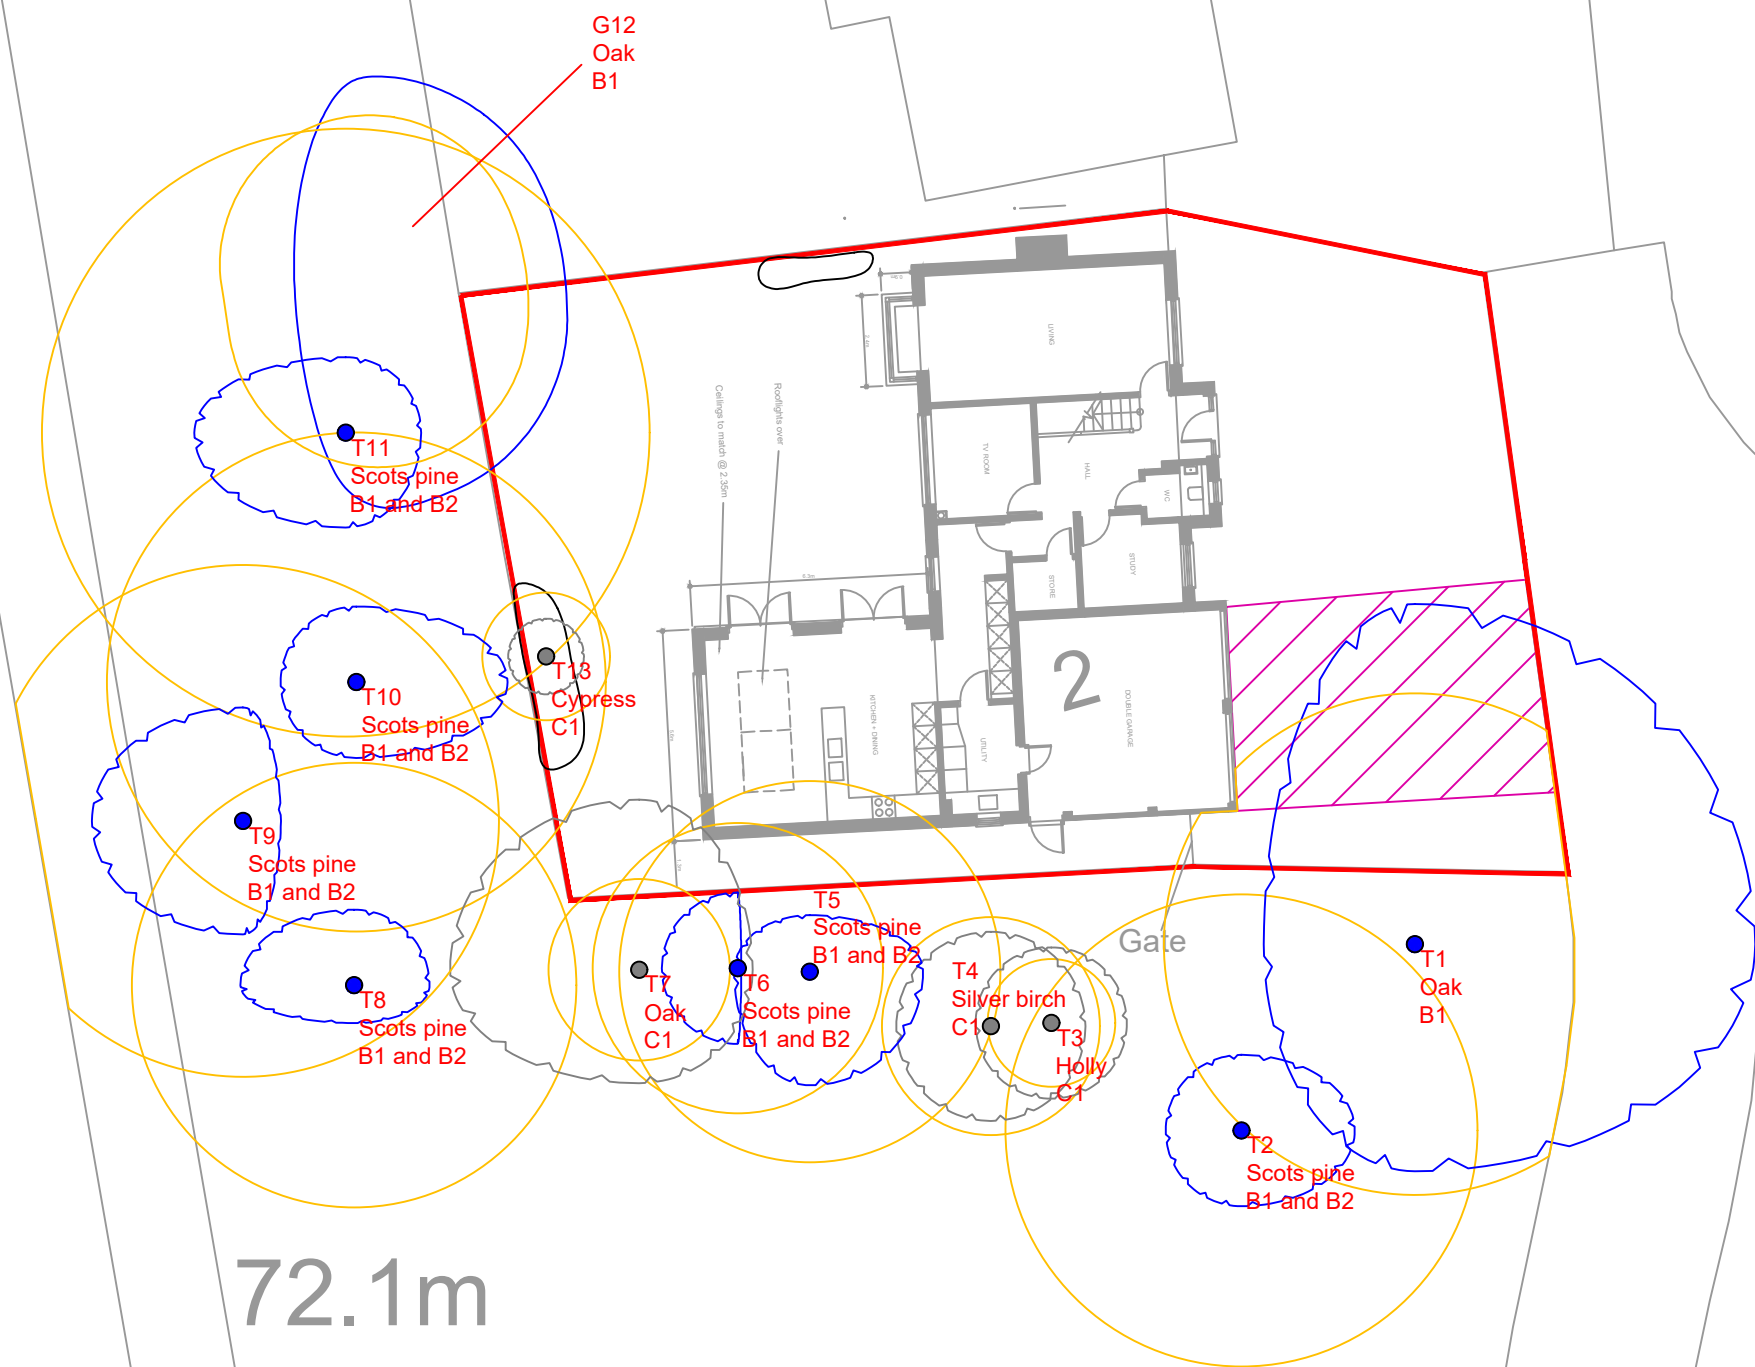

t: 07884 056 025
e: glen@ghatrees.co.uk
www.ghatrees.co.uk

Site: 2 The Conifers, Crowthorne, RG45 6TG 1:200 at A3

Drawing Title: Arboricultural Impact Assessment April 2025

Key:

- Category A
- Category B
- Category C
- Category U
- Shrubs
- Existing Driveway
- Category
- Crown Spread
- Tree Number
- Species
- Category
- Root Protection Area

NOTE: All tree/group numbers have approximate locations.